



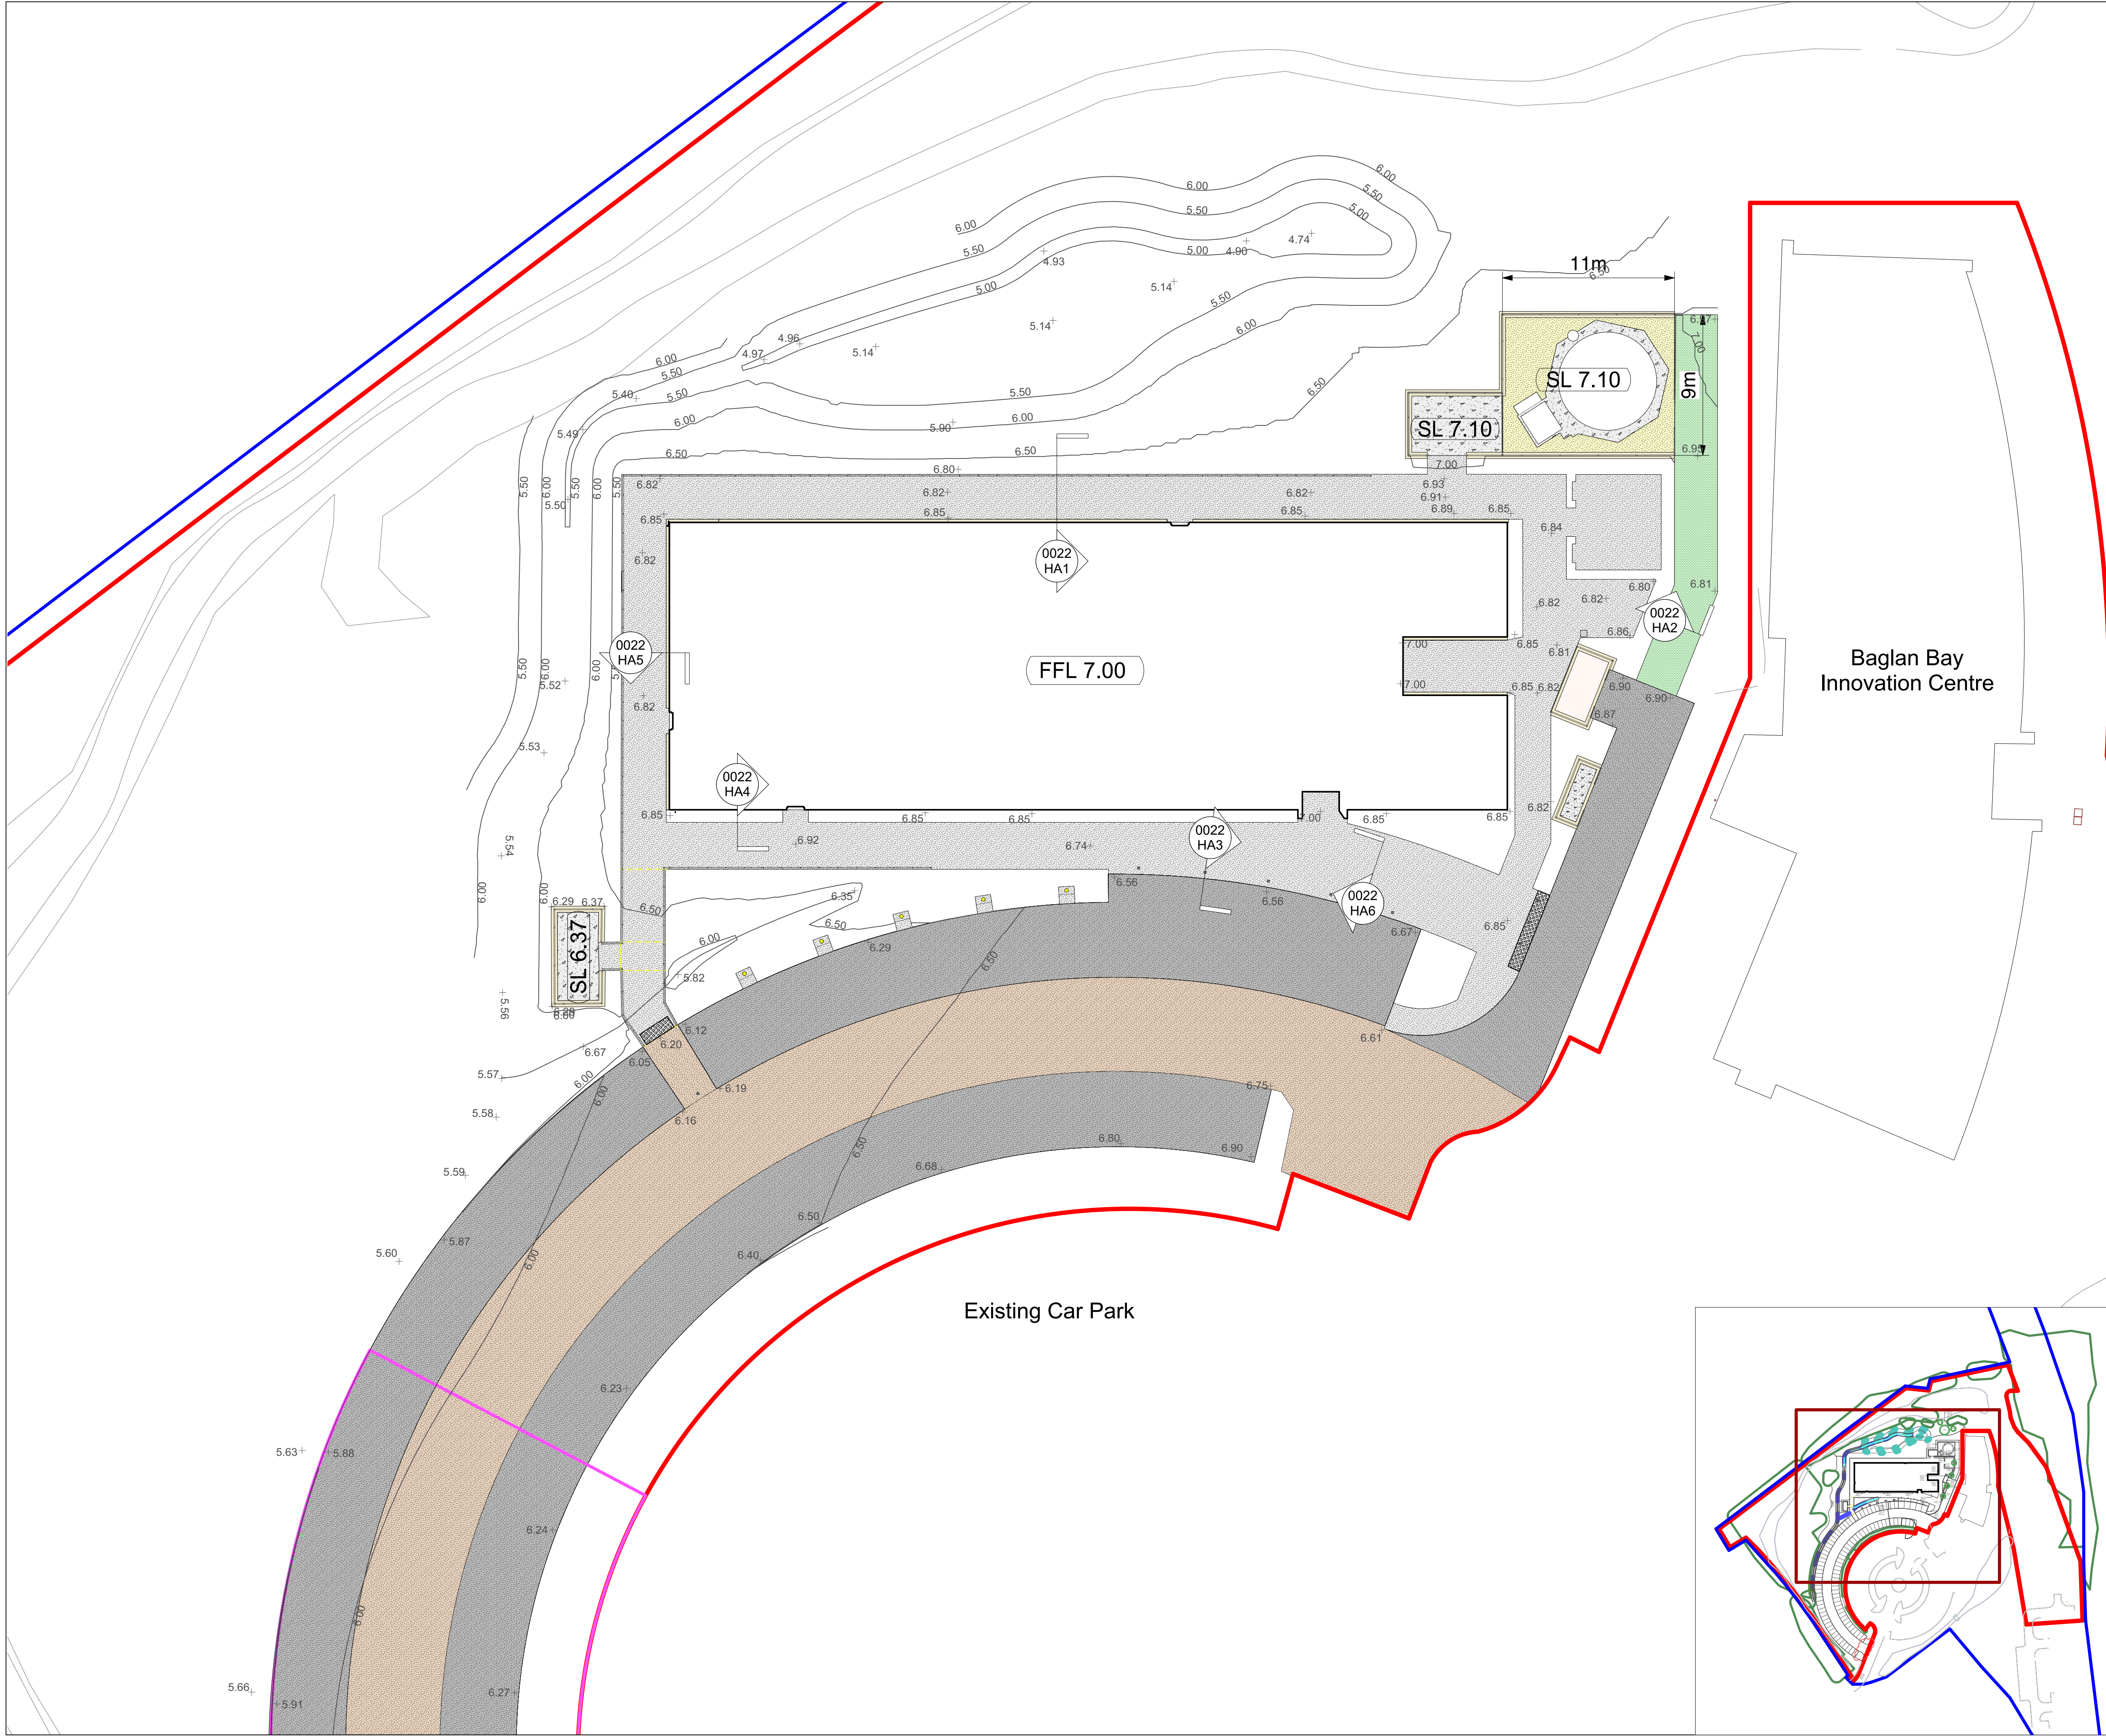

- KEY
- Hard Landscaping**
- Red line boundary
 - Blue line boundary
 - Black asphalt road surfacing to engineer's specification
 - Red-tinted asphalt to match existing car park hard surface treatment to engineer's specification.
 - Asphalt footway to engineer's specification.
 - 10mm sized golden gravel to be approved by landscape architect.
 - GRASSCRETE (GC2) with GrassMix No. 2
 - Appropriate concrete base for sprinkler tank, condenser, and bin stores to be specified by engineer.
 - Aggregate surrounding concrete base of sprinkler tank to be to engineer's design and specification.
 - Tactile blister paving (yellow coloured)
 - Existing Innovation Centre condenser
 - Electric vehicle charging points

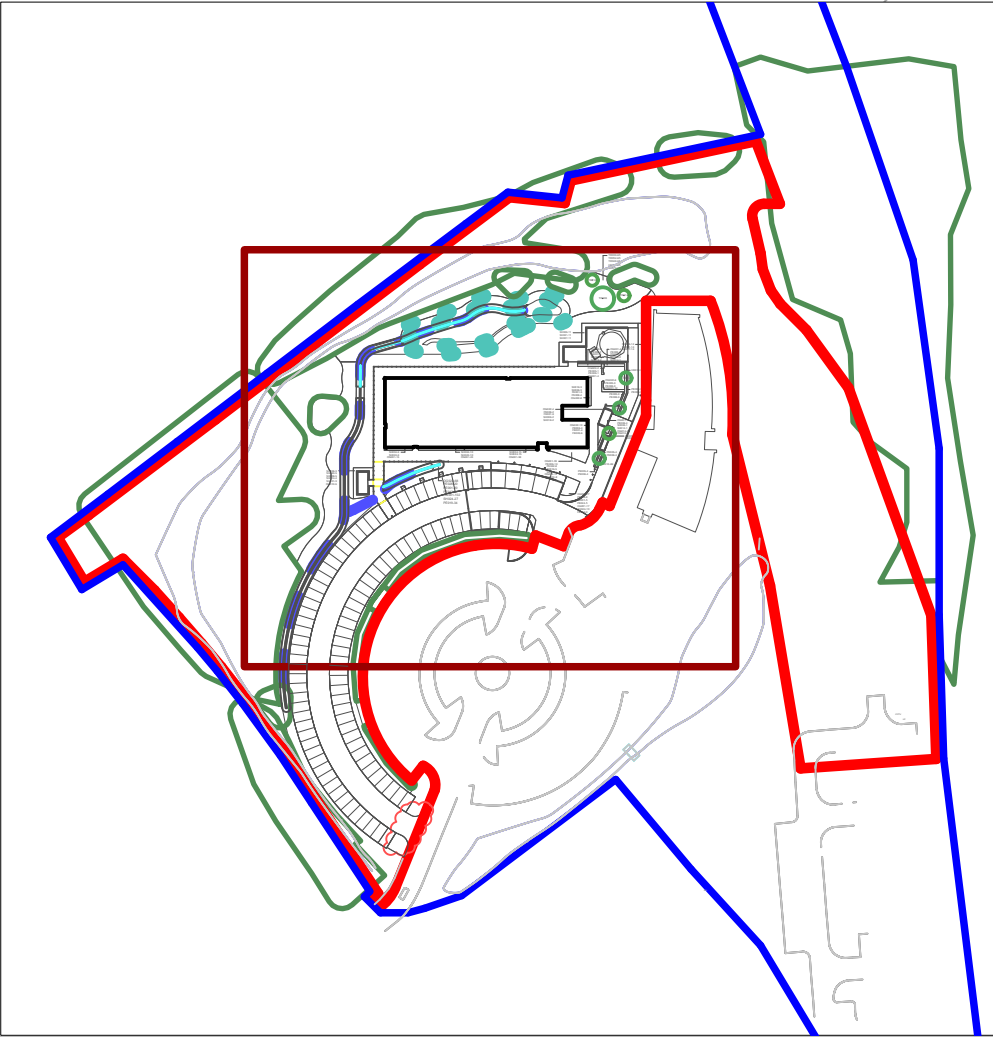

REVISIONS:

P01	22.05.20:	Added tactile paving, details and surfaces.	Drawn: GE
P02	17.06.20:	Updated hardworks and added bin store.	Drawn: GE
P03	18.06.20:	Updated drawing status.	Drawn: GE

STATUS:

D1 (FOR COSTING)

theurbanists
planning & design

Client: Morgan Sindall

Project: Swansea Bay Technology Centre

Title: Hard Landscape Plan [1/2]

Project	Organiser	Volume	Level	Type	Role	Class	Dwg	Rev.	Status
26X003	URB	XX	XX	DR	L	90	0020	P03	D1 (For costing)

Drawn: GE Date: 18.06.20 Checked: DK Scale: 1:200@A1

The Urbanists - The Creative Quarter - 8A Morgan Arcade - Cardiff - CF10 1AF
T: 029 2023 6133 E: info@theurbanists.net W: www.theurbanists.net
© This drawing is copyright and may not be reproduced in whole or part without written authority.