



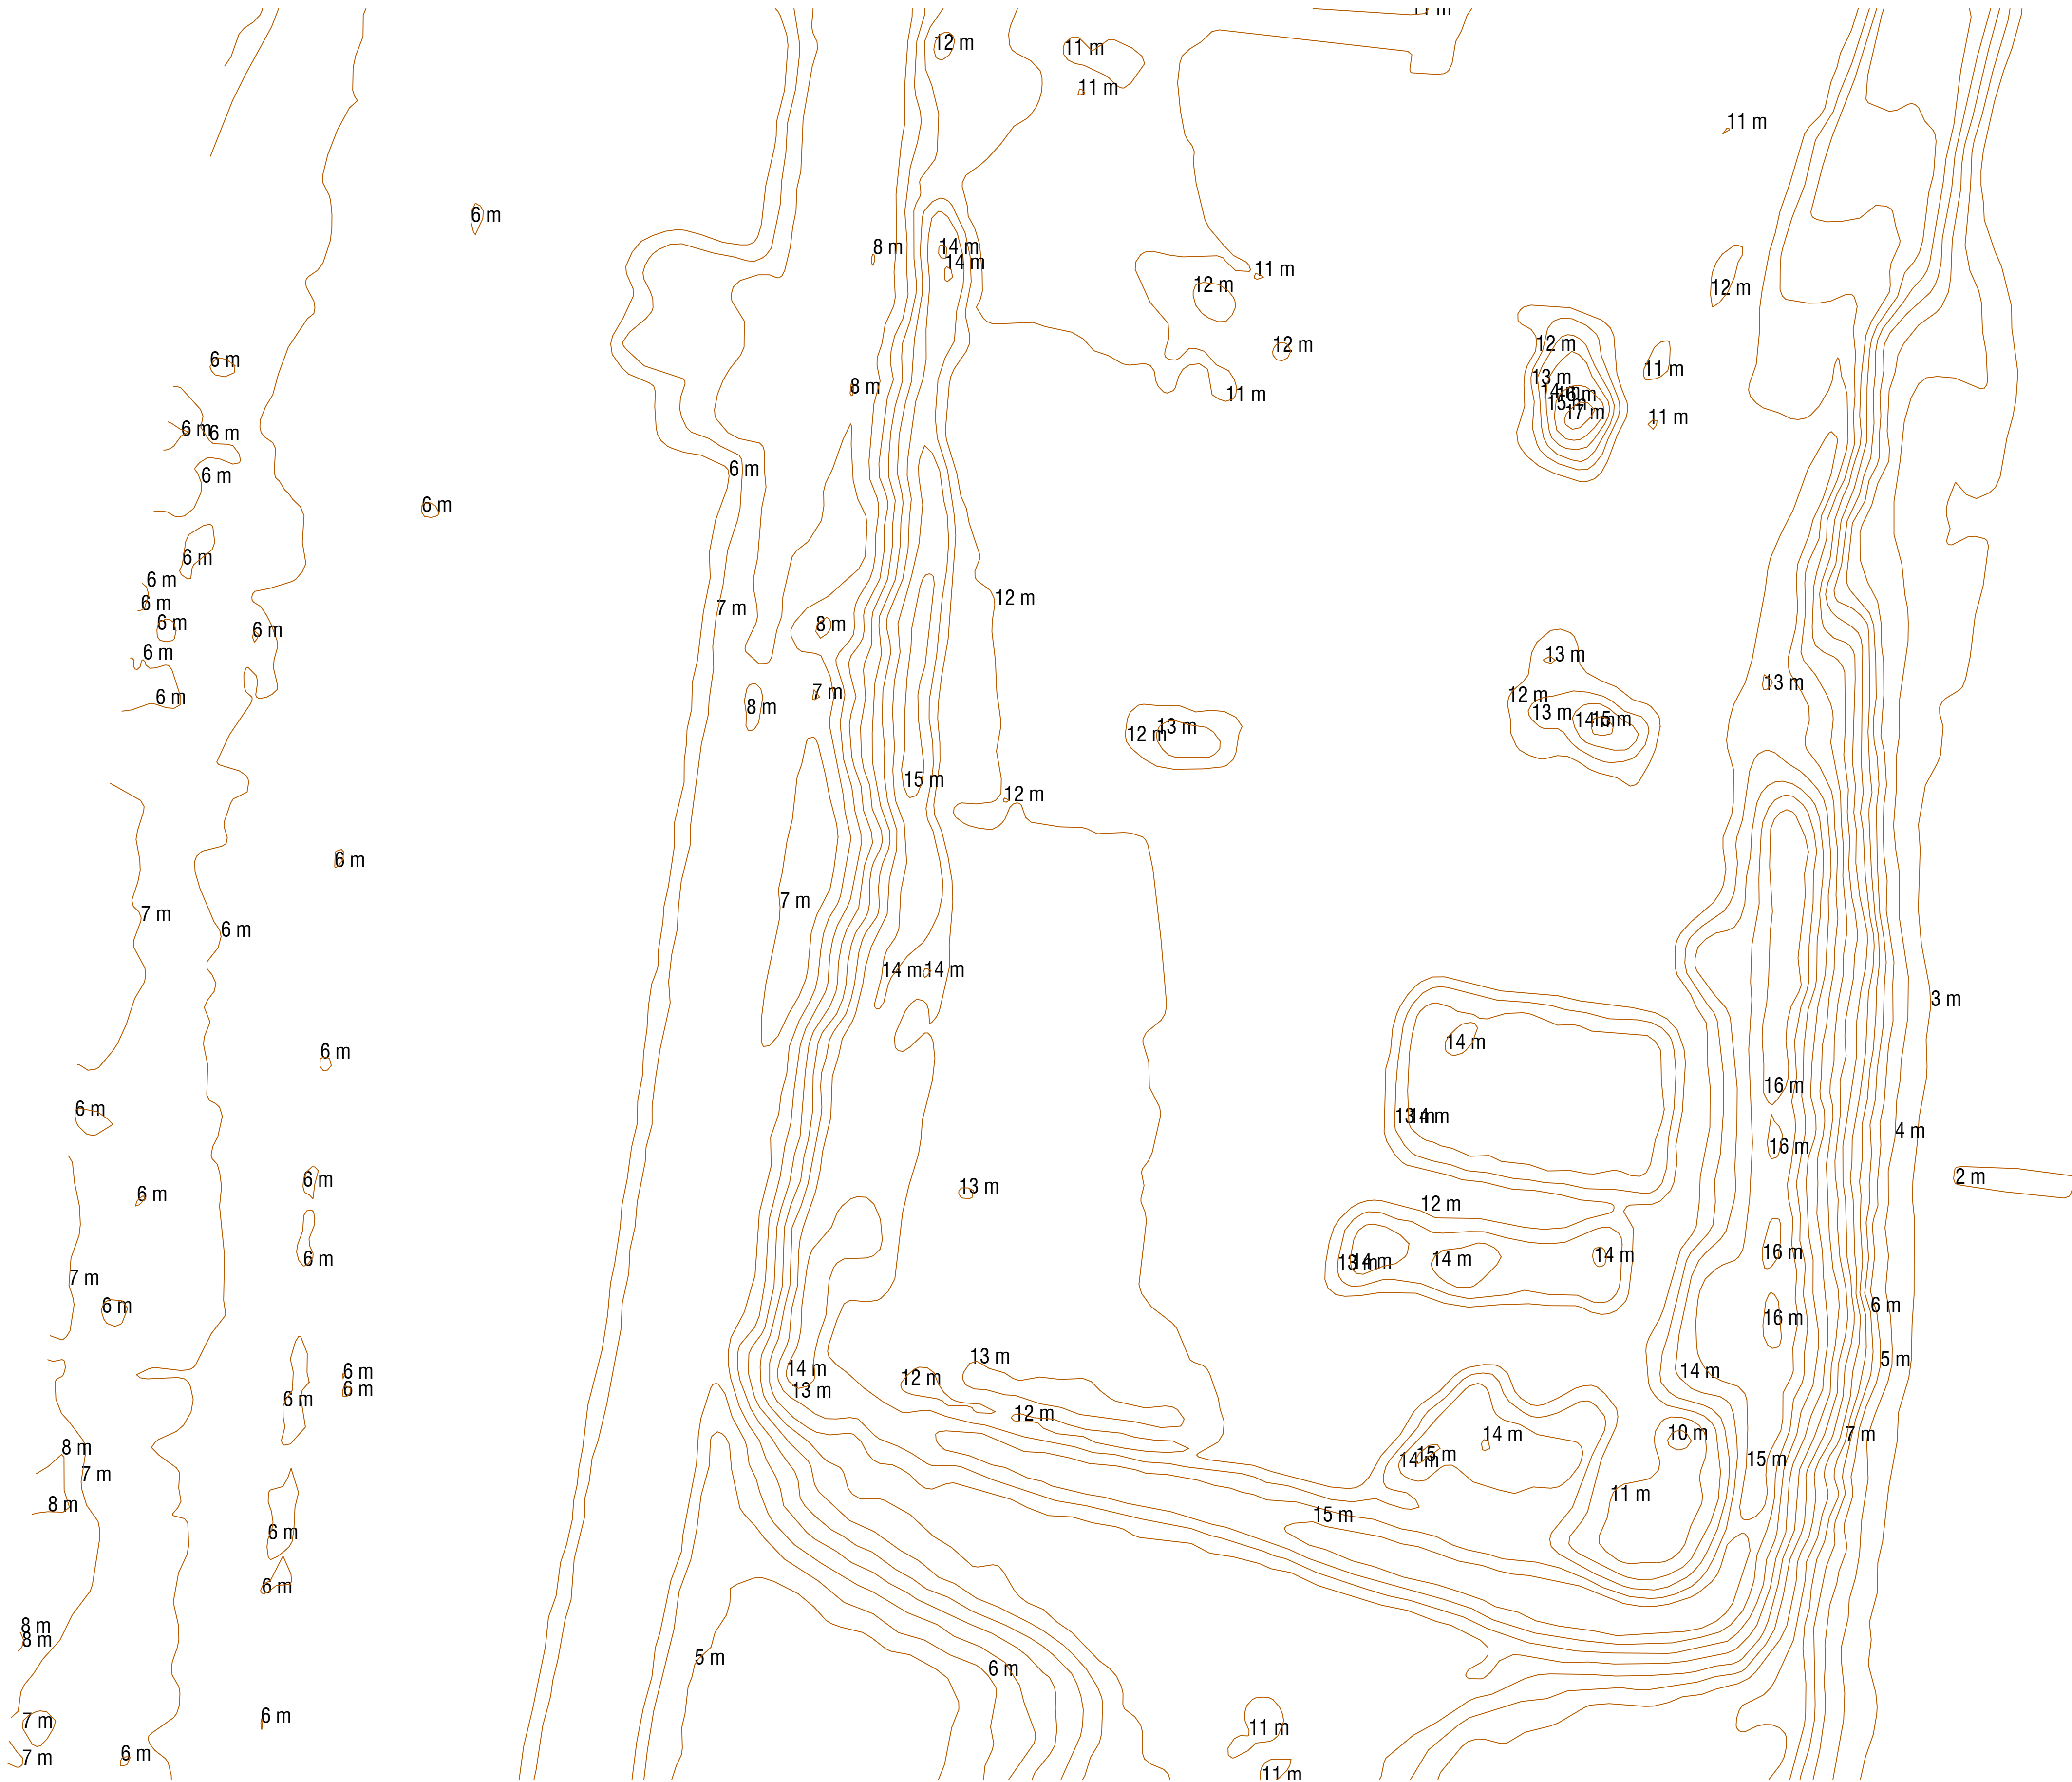

LIDAR Plan Scale 1:500

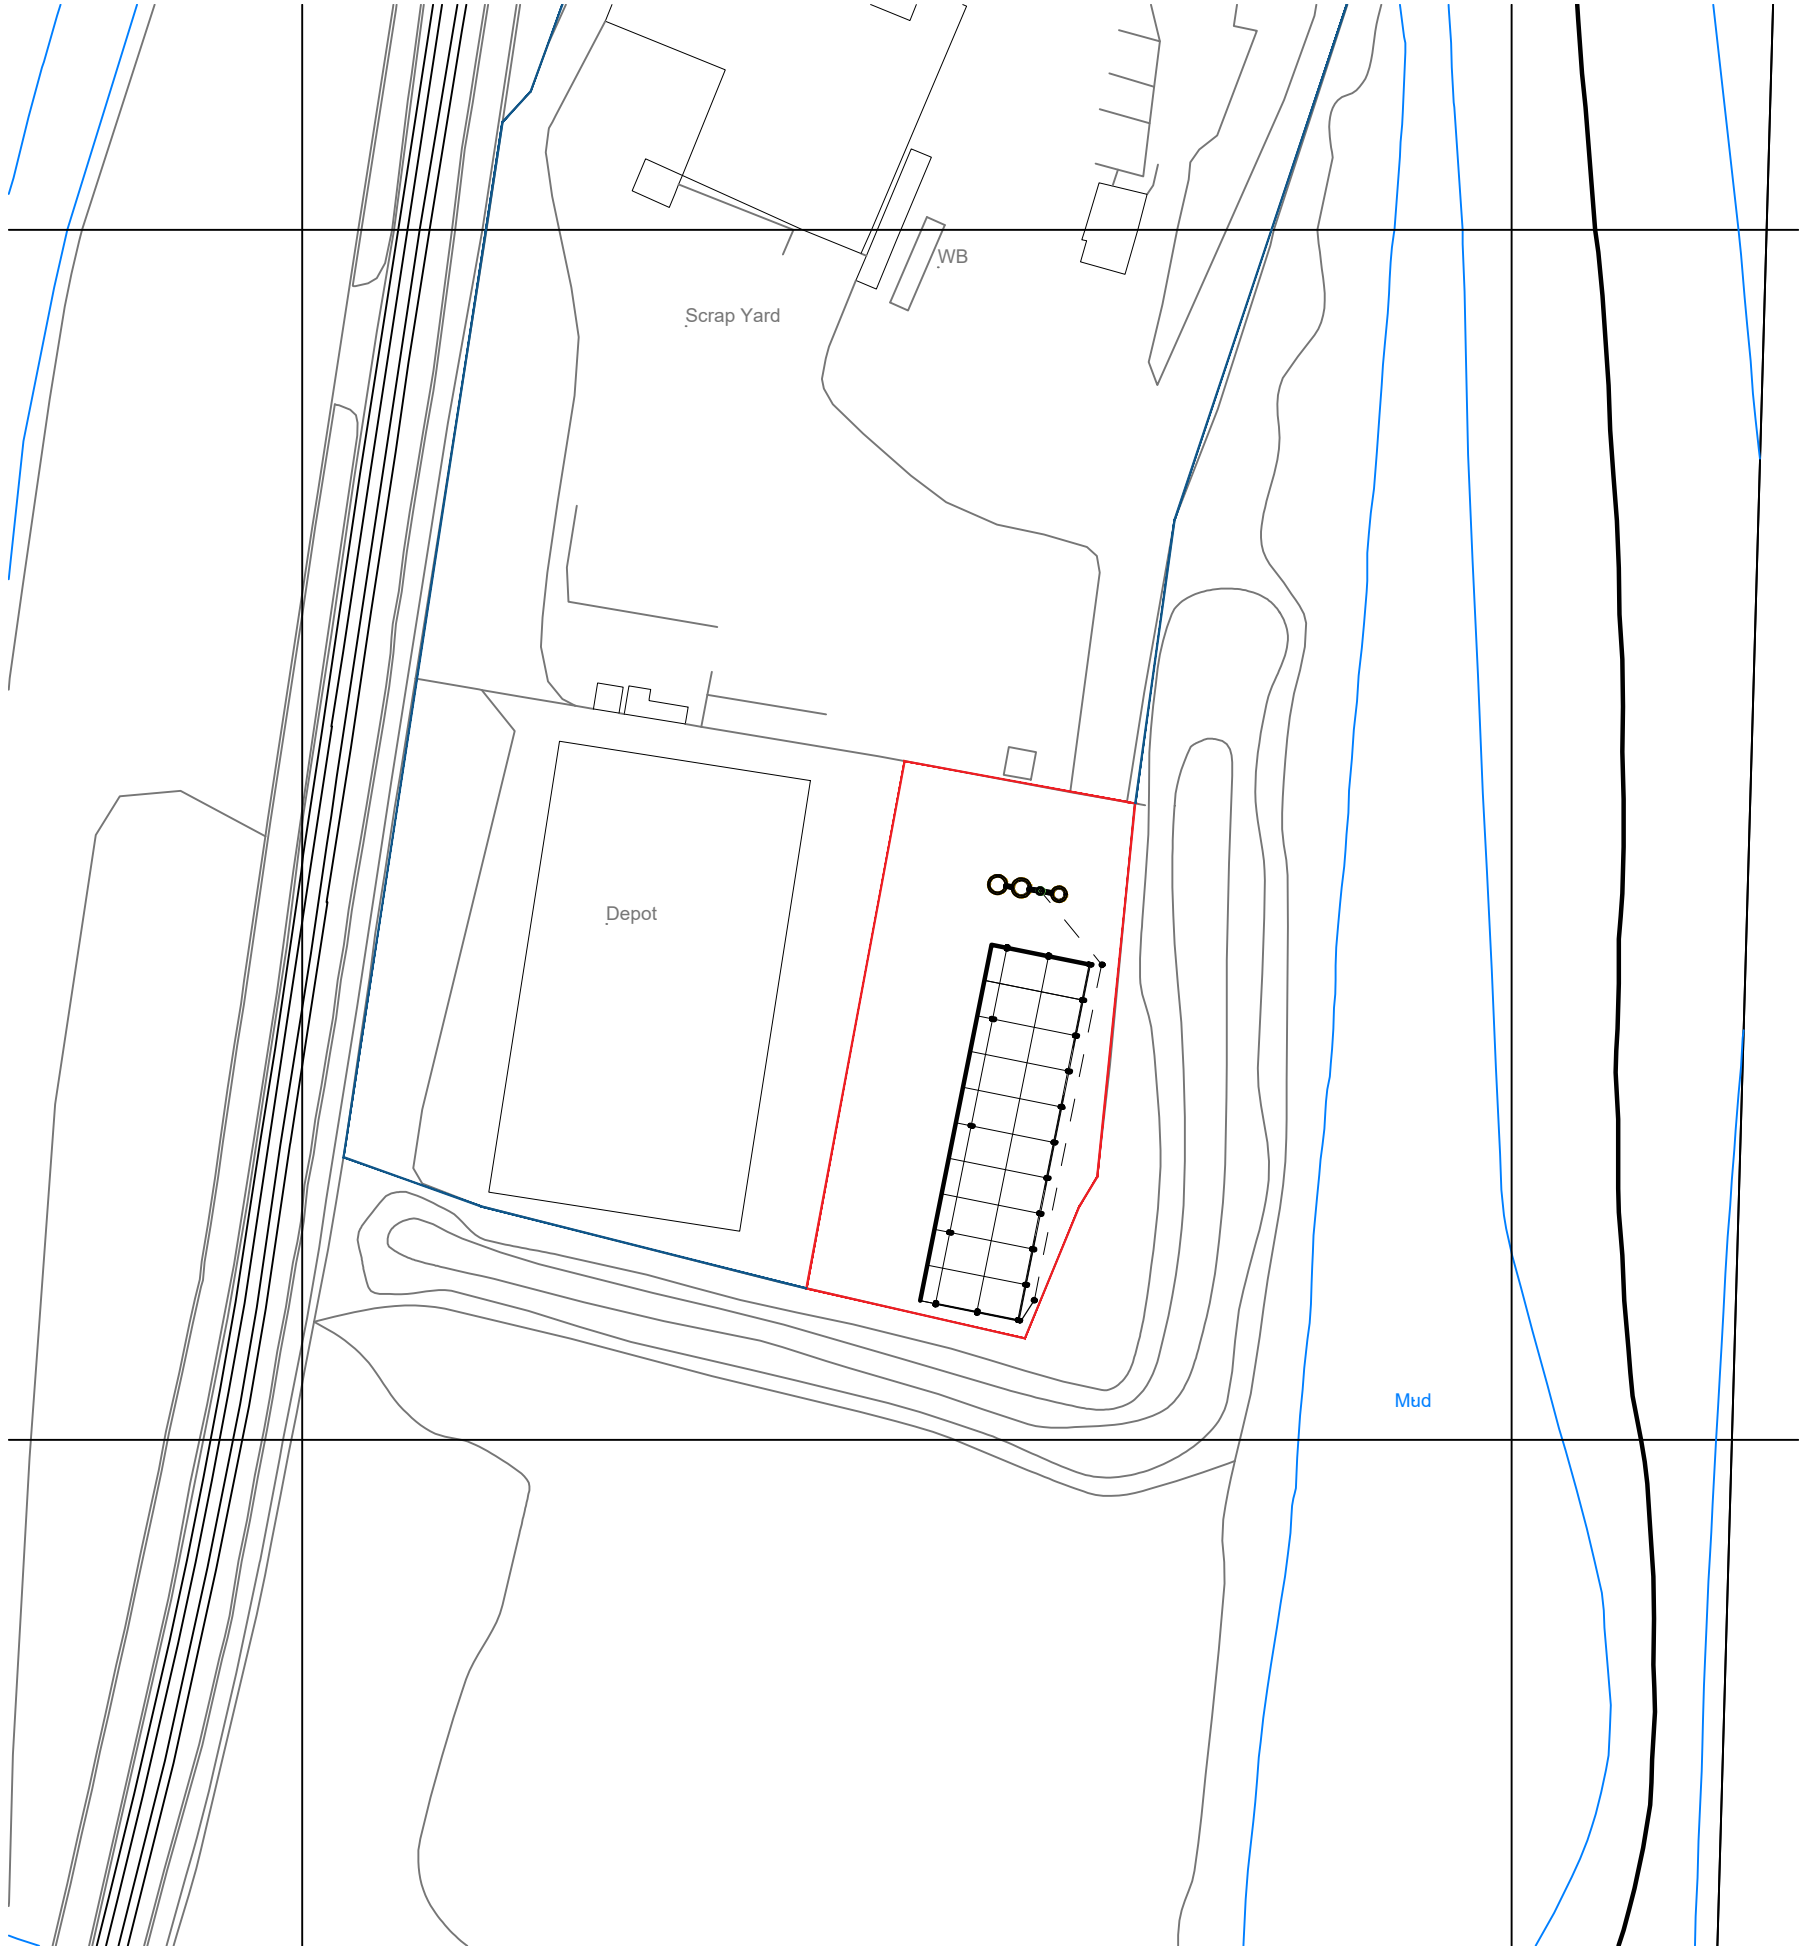

LIDAR Location Plan Scale 1:1250

MaxDesign Architecture Planning Consultancy			
The White House, 278 Bawtry Road, Doncaster DN4 7PD			
t: 01302 867509		m: 07734 939 044	
e: design@maxdesignconsultancy.co.uk		w: maxdesignconsultancy.co.uk	
status:			
PLANNING			
client:			
MORRIS METALS			
project:			
PROPOSED STORAGE SHELTER			
title:			
LIDAR LOCATION PLAN			
scale:		date:	
1:500 1:1250@A1		MAR 2020	
project no.:	drawn:	number:	rev:
2047	PW	004	B