



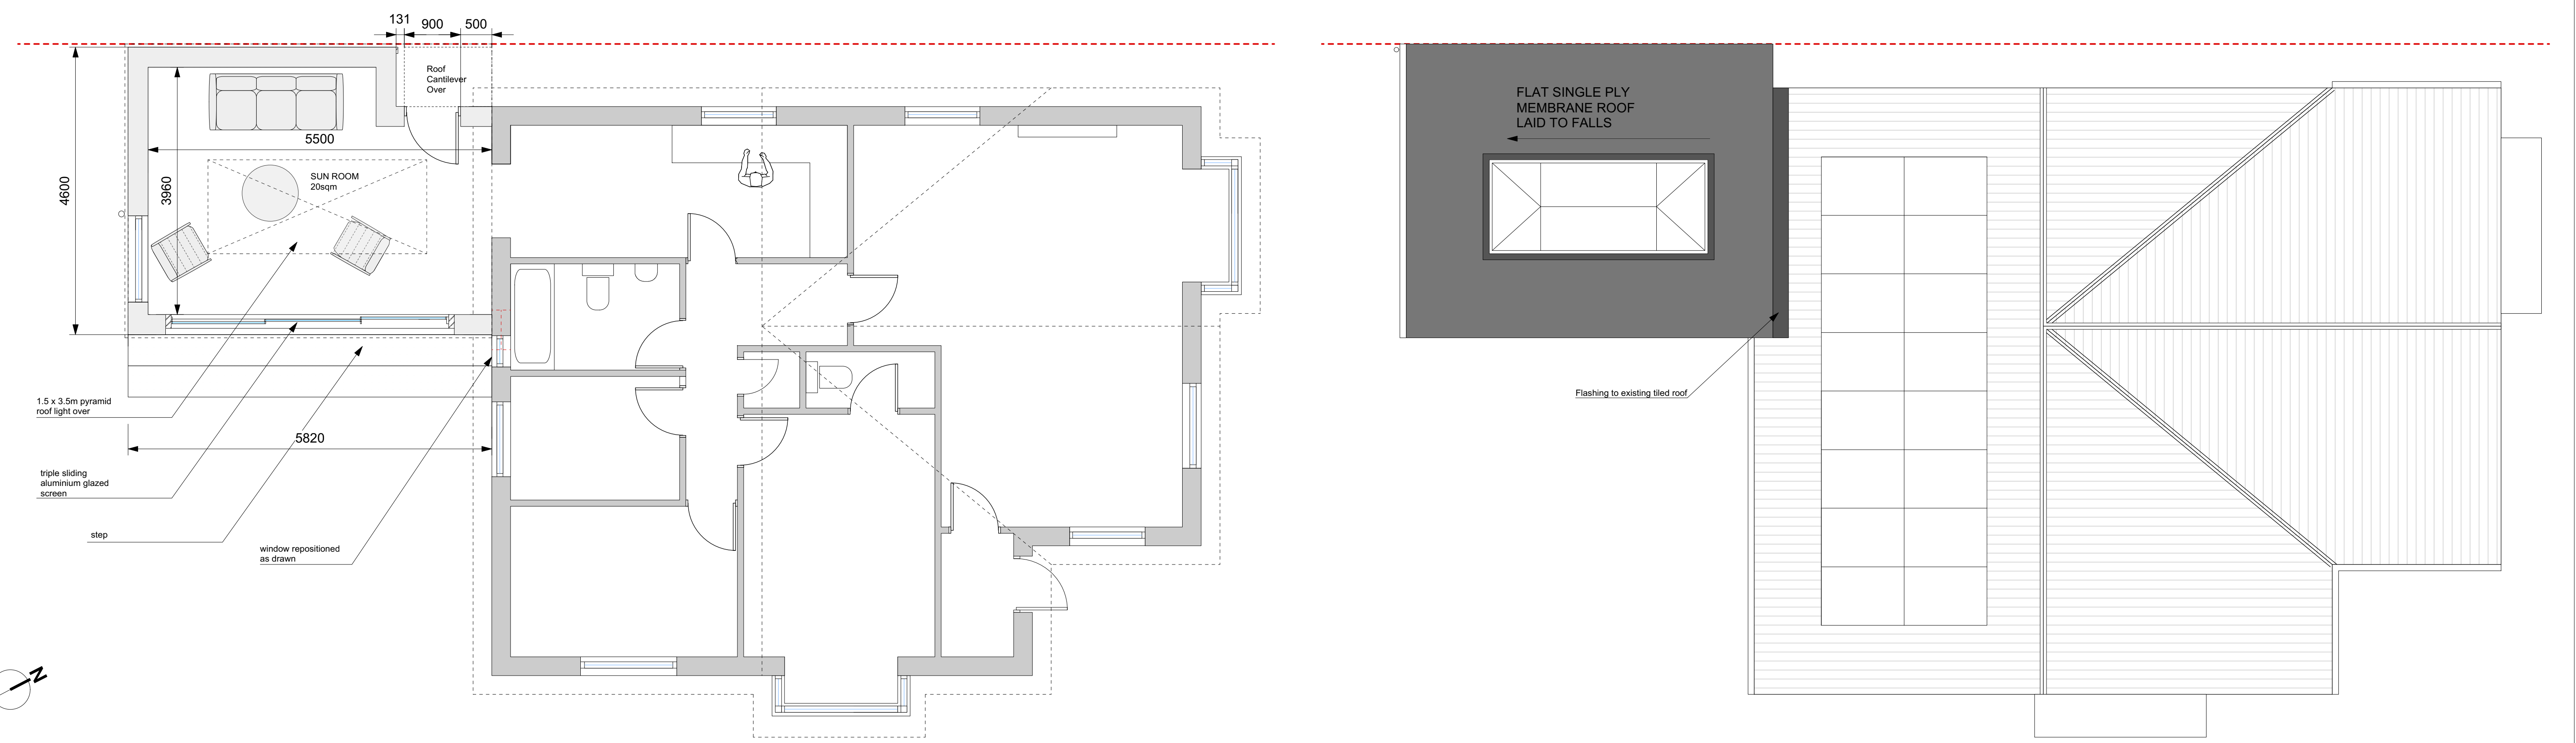

Floor Plan

Roof Plan

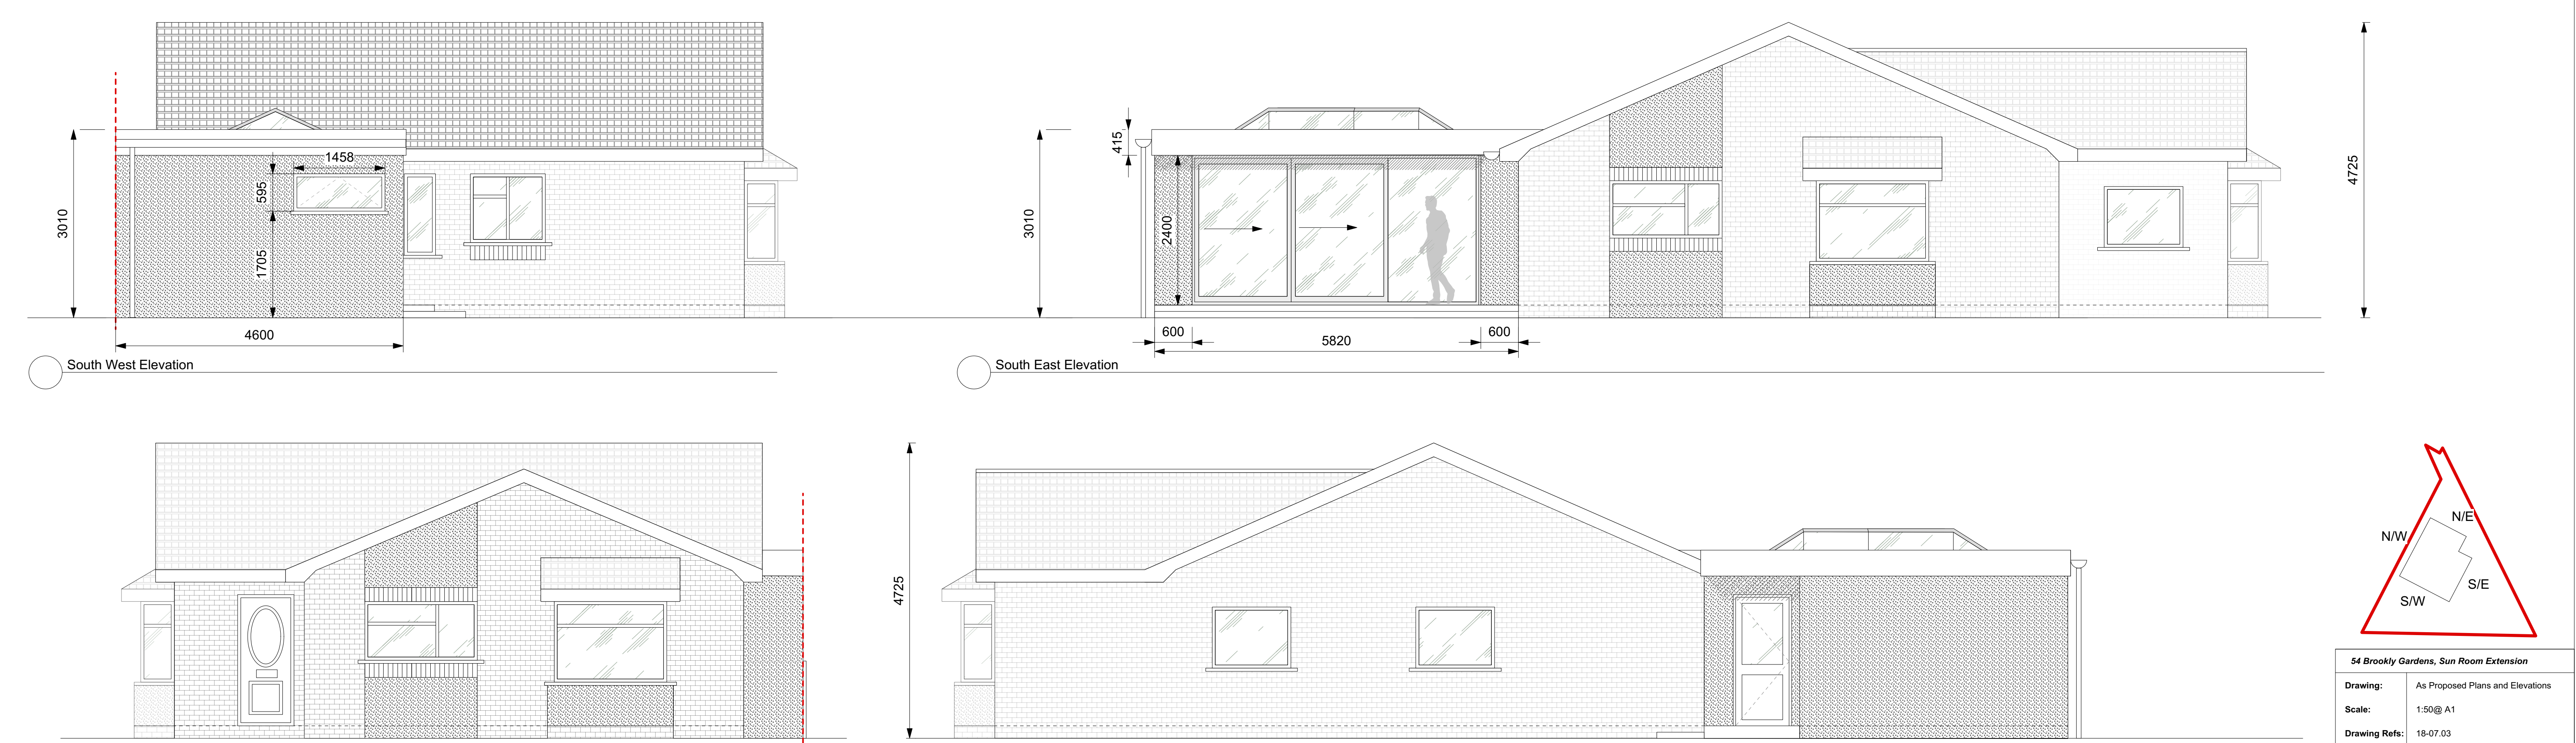

South West Elevation

South East Elevation

North East Elevation

North West Elevation

