


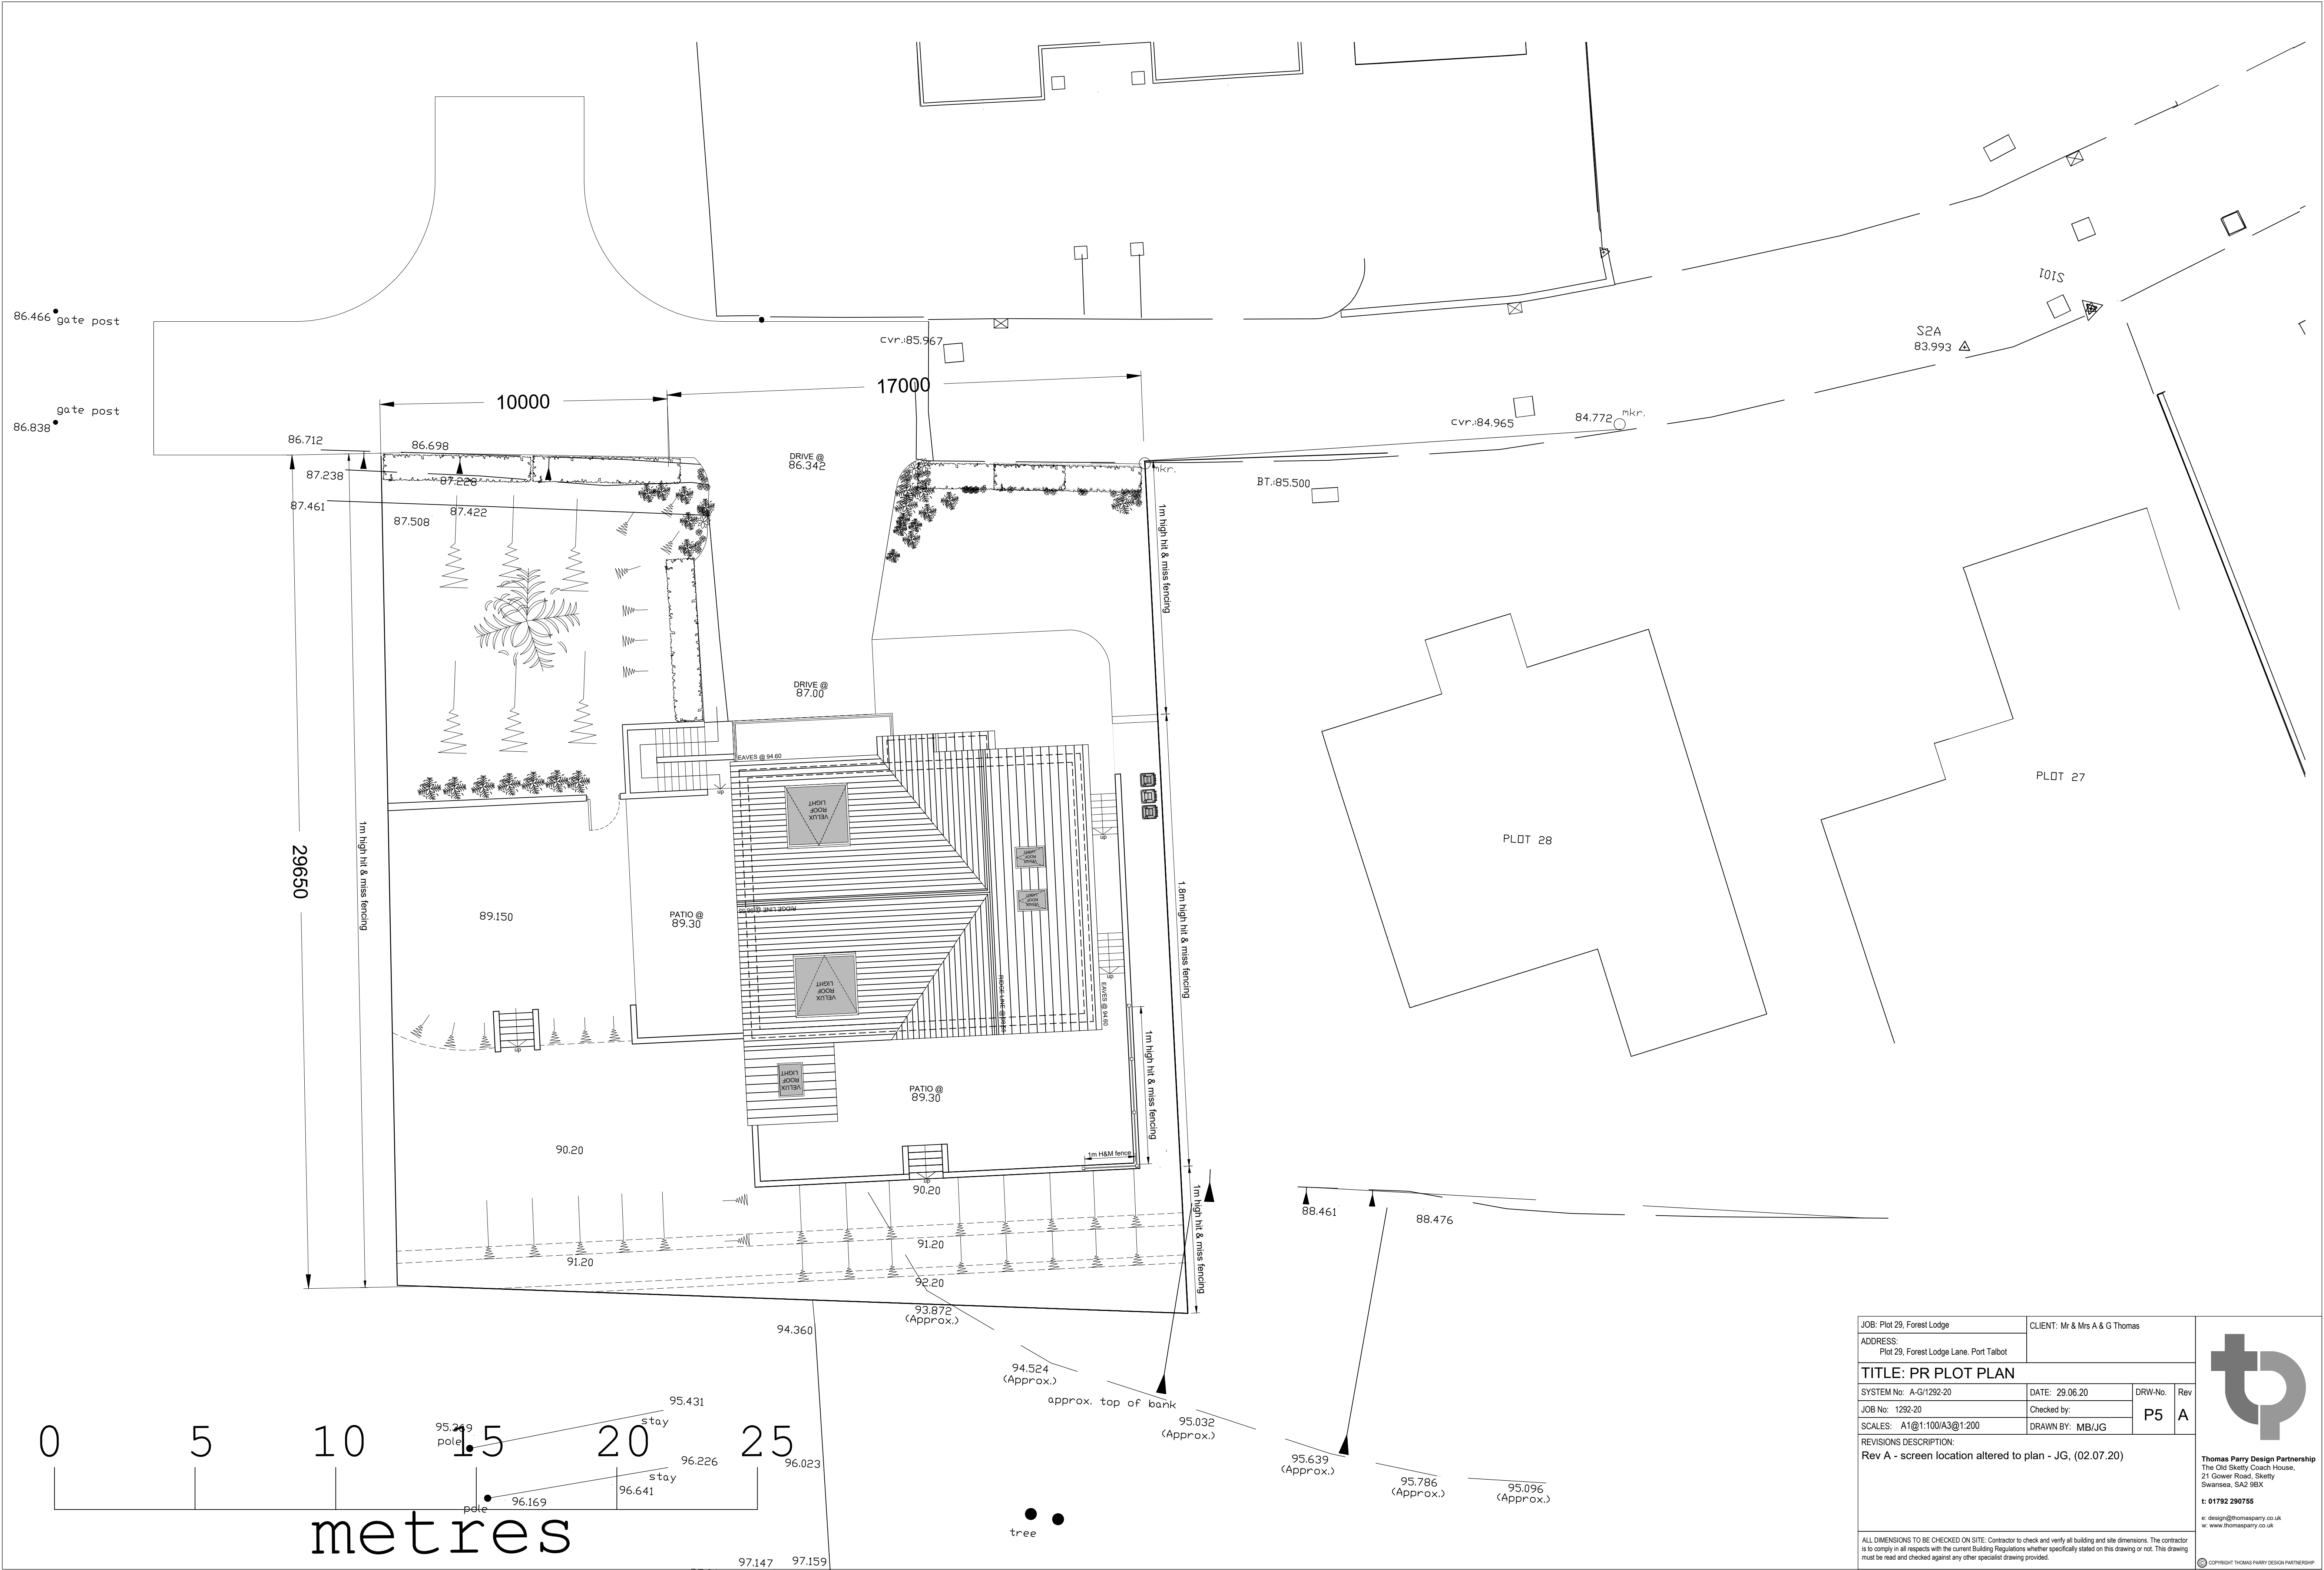

JOB: Plot 29, Forest Lodge		CLIENT: Mr & Mrs A & G Thomas	
ADDRESS: Plot 29, Forest Lodge Lane, Port Talbot			
TITLE: PR PLOT PLAN			
SYSTEM No: A-G/1292-20	DATE: 29.06.20	DRW-No:	Rev
JOB No: 1292-20	Checked by:	P5	A
SCALES: A1@1:100/A3@1:200	DRAWN BY: MB/JG		
REVISIONS DESCRIPTION: Rev A - screen location altered to plan - JG, (02.07.20)			
Thomas Parry Design Partnership The Old Sketty Coach House, 21 Gower Road, Sketty Swansea, SA2 9EX t: 01792 290755 e: design@thomasperry.co.uk w: www.thomasperry.co.uk ALL DIMENSIONS TO BE CHECKED ON SITE. Contractor to check and verify all building and site dimensions. The contractor is to comply in all respects with the current Building Regulations whether specifically stated on this drawing or not. This drawing must be read and checked against any other specialist drawing provided. © COPYRIGHT THOMAS PARRY DESIGN PARTNERSHIP			