


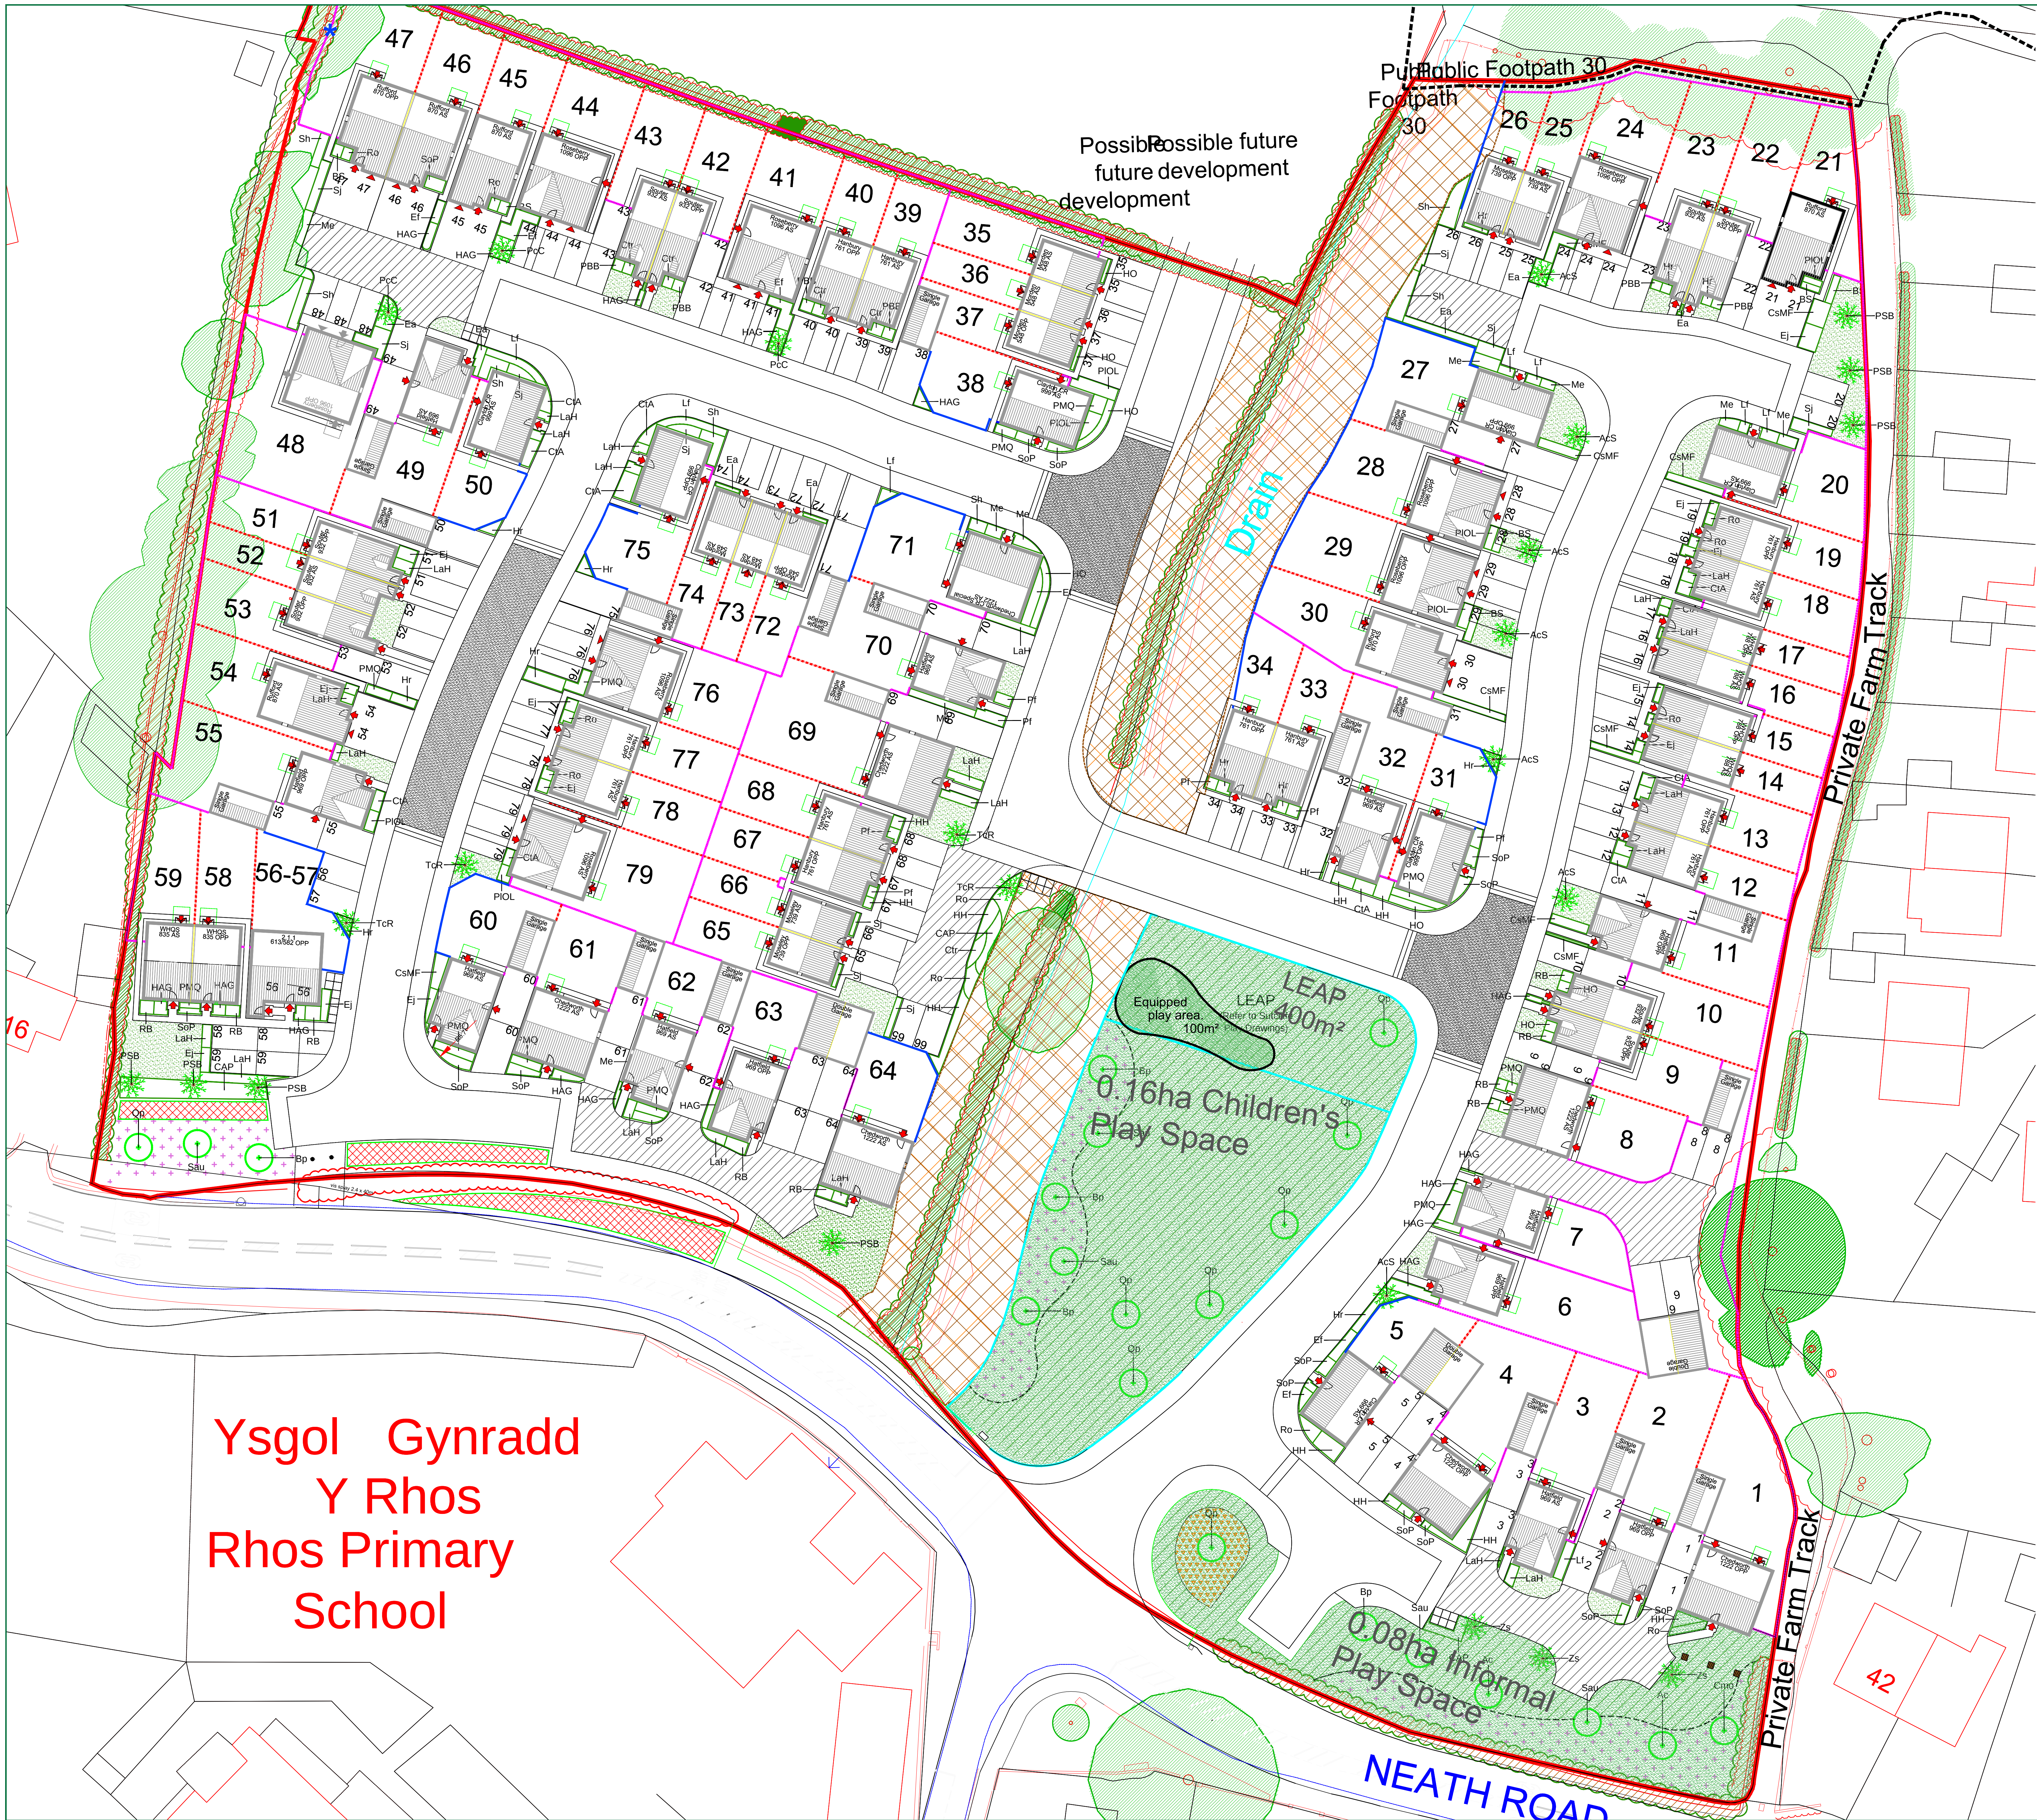

- SOFT LANDSCAPE KEY:**
- EXISTING TREES TO BE RETAINED
 - EXISTING HEDGEROWS TO BE RETAINED
 - EXISTING HEDGEROWS TO BE TRANSLOCATED
 - PROPOSED TRANSLOCATION RECEPTOR SITES
 - PROPOSED NATIVE TREE PLANTING
 - PROPOSED ORNAMENTAL TREE PLANTING
 - PROPOSED SHRUB PLANTING
 - PROPOSED ECOLOGICAL BUFFER ZONE
 - PROPOSED GRASS TURF
 - PROPOSED GRASS SEEDING
 - PROPOSED WILDFLOWER SEEDING
 - PROPOSED BULB PLANTING

PLANT SCHEDULES

NATIVE TREE PLANTING

ABBREV	SPECIES	DENSITY	HEIGHT/GIRTH	ROOT COND.	POT SIZE	TOTAL
Bp	Betula pendula	AS SHOWN	12 - 12 (g)	ROOTBAILED	--	--
Qp	Quercus petraea	AS SHOWN	10 - 12 (g)	ROOTBAILED	--	--
Sau	Sorbus aucuparia	AS SHOWN	10 - 12 (g)	ROOTBAILED	--	--

ORNAMENTAL TREE PLANTING

ABBREV	SPECIES	DENSITY	HEIGHT/GIRTH	ROOT COND.	POT SIZE	TOTAL
ACS	Acer campestre Streetwise	AS SHOWN	12 - 14 (g)	ROOTBAILED	--	--
PCC	Prunus coccinea Chantrelle	AS SHOWN	12 - 14 (g)	ROOTBAILED	--	--
PSB	Prunus Spirella Boulevard	AS SHOWN	12 - 14 (g)	ROOTBAILED	--	--
TGR	Tilia cordata Rancho	AS SHOWN	12 - 14 (g)	ROOTBAILED	--	--

SHRUB / GRASS PLANTING

ABBREV	SPECIES	DENSITY	HEIGHT/GIRTH	ROOT COND.	POT SIZE	TOTAL
BS	Brachyglottis Sunshine	4 sqm	30 - 40 (h)	CON	--	--
CAP	Chorisia Aztec Pearl	3 sqm	40 - 60 (h)	CON	--	--
CAMP	Cornus sanguinea Midwinter Fire	3 sqm	30 - 40 (h)	CON	--	--
CR	Ceanothus thyrsiflorus repens	4 sqm	30 - 40 (h)	CON	--	--
CIA	Chorisia Aztec Pearl	4 sqm	30 - 40 (h)	CON	--	--
EA	Euphorbia amygdaloides var. robbiae	3 sqm	30 - 40 (h)	CON	--	--
ET	Eurostylis fortunei 'Emerald Gaiety'	4 sqm	30 - 40 (h)	CON	--	--
EJ	Eurostylis japonica 'Green Rocket'	4 sqm	30 - 40 (h)	CON	--	--
HAC	Hebe Autumn Glory	4 sqm	30 - 40 (h)	CON	--	--
HH	Hydrangea macrophylla 'Hidcot'	4 sqm	30 - 40 (h)	CON	--	--
HR	Hebe rakainensis	4 sqm	30 - 40 (h)	CON	--	--
HO	Heuchera 'Obsidian'	5 sqm	30 - 40 (h)	CON	--	--
LAH	Lavandula angustifolia 'Hidcot'	4 sqm	30 - 40 (h)	CON	--	--
LT	Leucostoe fontanesiana whitewater	4 sqm	30 - 40 (h)	CON	--	--
ME	Malva sylvestris 'Soft caress'	3 sqm	30 - 40 (h)	CON	--	--
PMQ	Phoradendron Maori Queen	3 sqm	30 - 40 (h)	CON	--	--
PBB	Phoradendron Bronze Baby	4 sqm	30 - 40 (h)	CON	--	--
PI	Prunella frutescens lovely pink	6 sqm	30 - 40 (h)	CON	--	--
PIOL	Prunus laurocerasus 'Otto Lyken'	3 sqm	30 - 40 (h)	CON	--	--
RB	Rhododendron Bloombox	4 sqm	30 - 40 (h)	CON	--	--
RO	Rosa rugosa 'Hidcot'	4 sqm	30 - 40 (h)	CON	--	--
SH	Sarcococca hockeiana var. digna	3 sqm	40 - 60 (h)	CON	--	--
SI	Skimmia japonica 'Rubella'	3 sqm	30 - 40 (h)	CON	--	--
SoP	Salvia officinalis Purpurascens	6 sqm	30 - 40 (h)	CON	--	--

BULB PLANTING

ABBREV	SPECIES	DENSITY	HEIGHT/GIRTH	ROOT COND.	POT SIZE	TOTAL
AS KEY	Allium ursinum (15%)	20 per sqm	--	BULB	--	--
	Hyacinthoides non-scripta (15%)	20 per sqm	--	BULB	--	--
	Galanthus nivalis (10%)	20 per sqm	--	BULB	--	--
	Narcissus Stratosphere (20%)	20 per sqm	--	BULB	--	--
	Narcissus Actaea (15%)	20 per sqm	--	BULB	--	--
	Narcissus Caran (15%)	20 per sqm	--	BULB	--	--
	Narcissus Tete a Tete (10%)	20 per sqm	--	BULB	--	--

NATIVE INFILL HEDGEROW PLANTING

ABBREV	SPECIES	DENSITY	HEIGHT/GIRTH	ROOT COND.	POT SIZE	TOTAL
AS KEY	Corylus avellana (30%)	5 per 10m	60-80	BR	--	--
	Crataegus monogyna (30%)	5 per 10m	60-80	BULB	--	--
	Viburnum opulus (10%)	5 per 10m	60-80	BULB	--	--
	Viburnum opulus (10%)	5 per 10m	60-80	BULB	--	--

NOTE:

Proposed ornamental trees to be set a minimum of 1m back from carriageway where possible. Where this is not possible, tree to be planted with GreenBlue Urban root barriers.

Proposed native trees within open ground to be planted with moving guards.

This drawing was produced at 1:250 @ A1 and is a colour drawing. Do not rely on reduced or monochrome copies.

C	Translocated hedge. New site layout	AMP	04.03.20
B	S278 works added	AMP	18.06.18
A	Hedgerow alignment altered to clear visibility splay	AMP	04.06.18

TDA CANNA STUDIO
LLANGAN
VALE OF GLAMORGAN
CF35 5DR
TEL: 01446 771250

CLIENT
PERSIMMON HOMES WEST WALES

DRAWING NUMBER
TDA.2366.01

SCALE
1:250 @ A0

DRAWN
RHC/AMP

DATE
JAN 2018

PROJECT
NEATH ROAD, RHOS

DRAWING TITLE
DETAILED SOFT LANDSCAPE PROPOSALS