
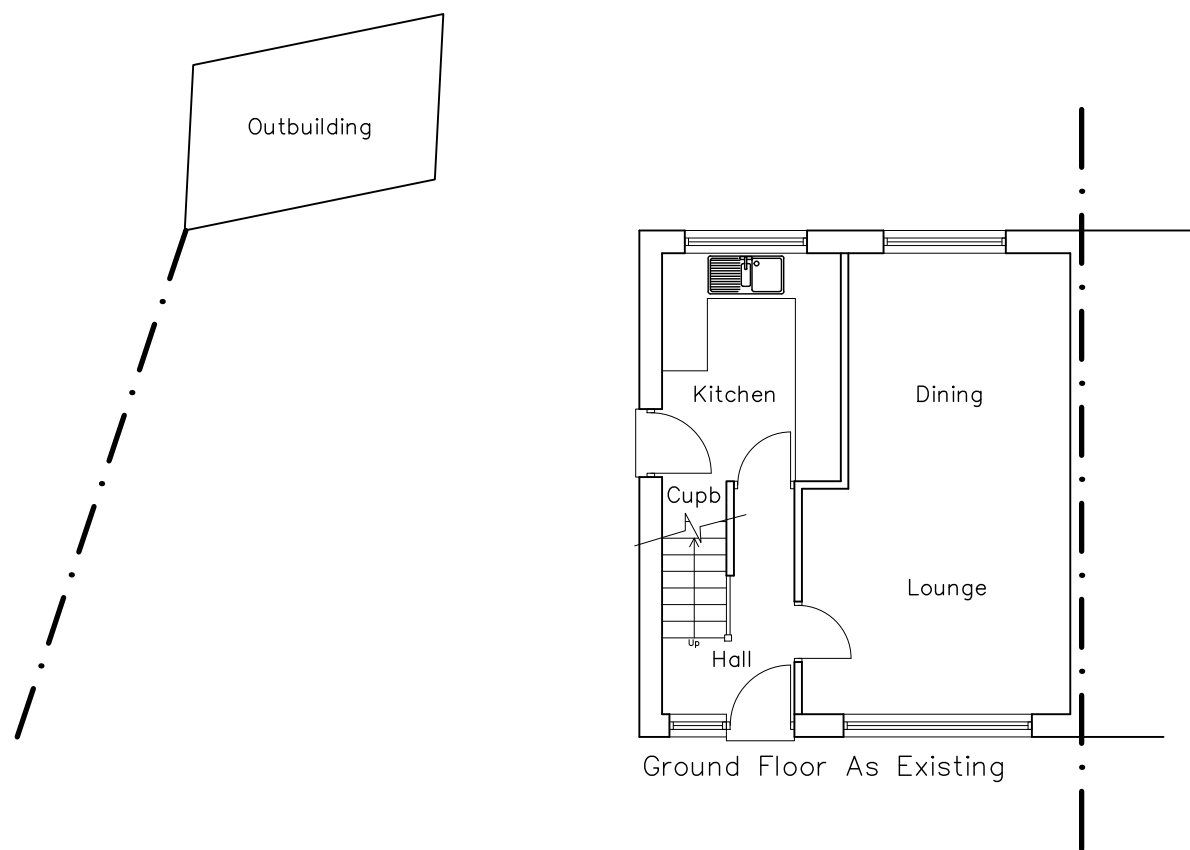
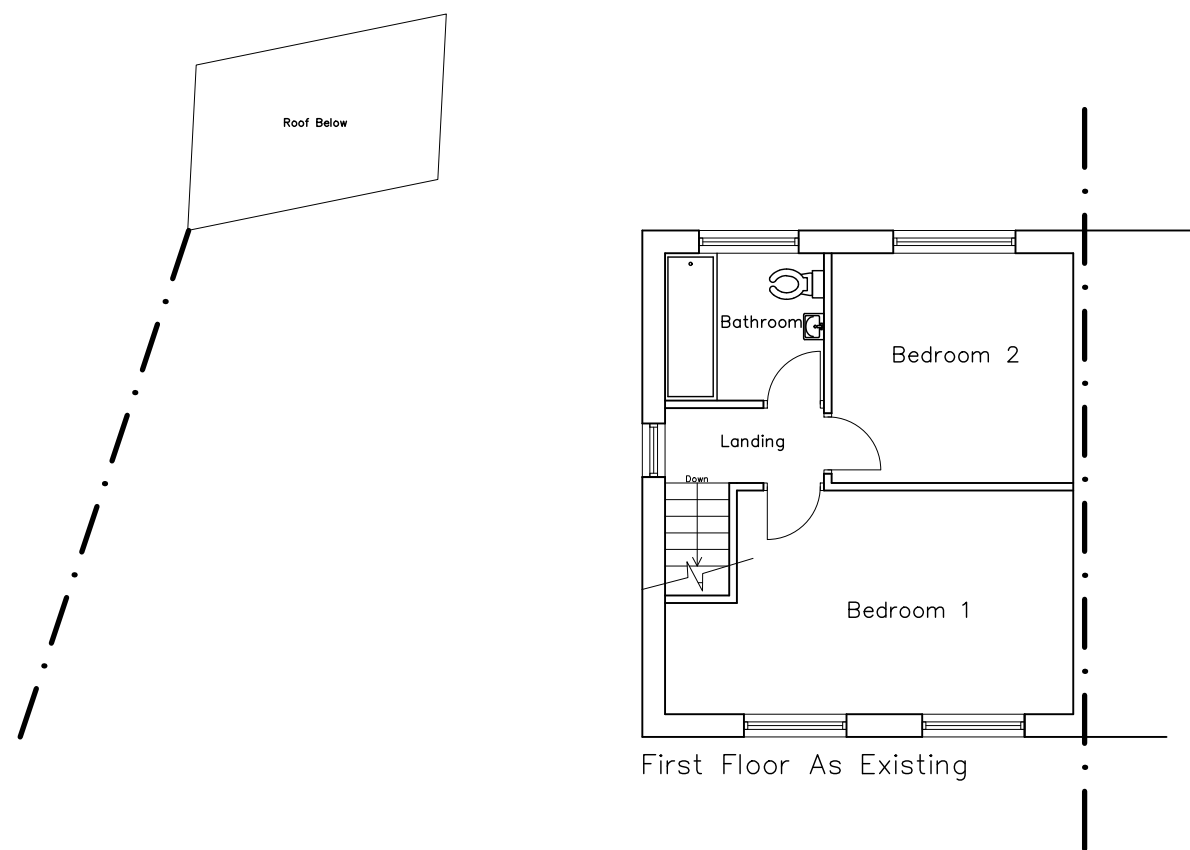
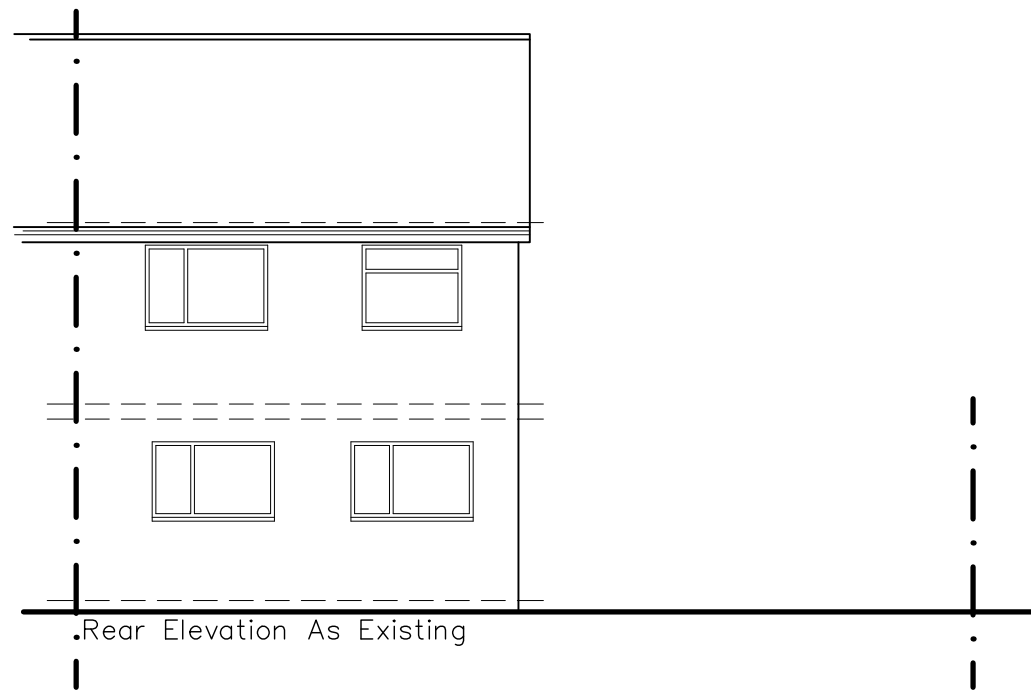
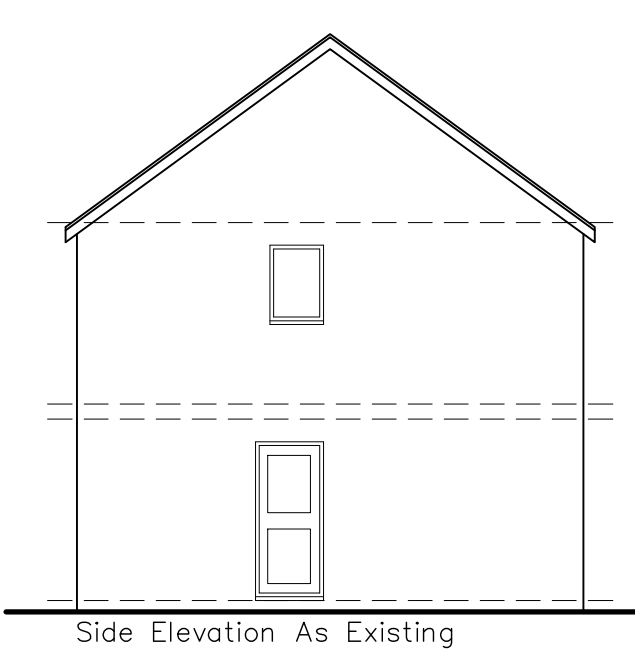
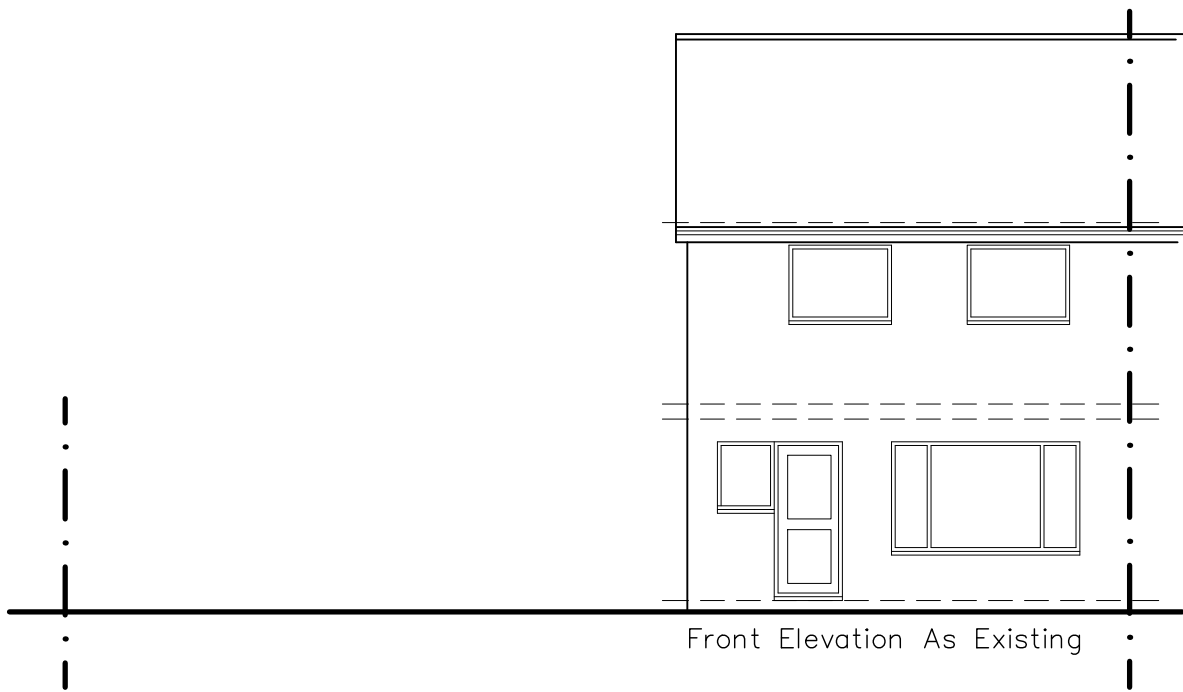
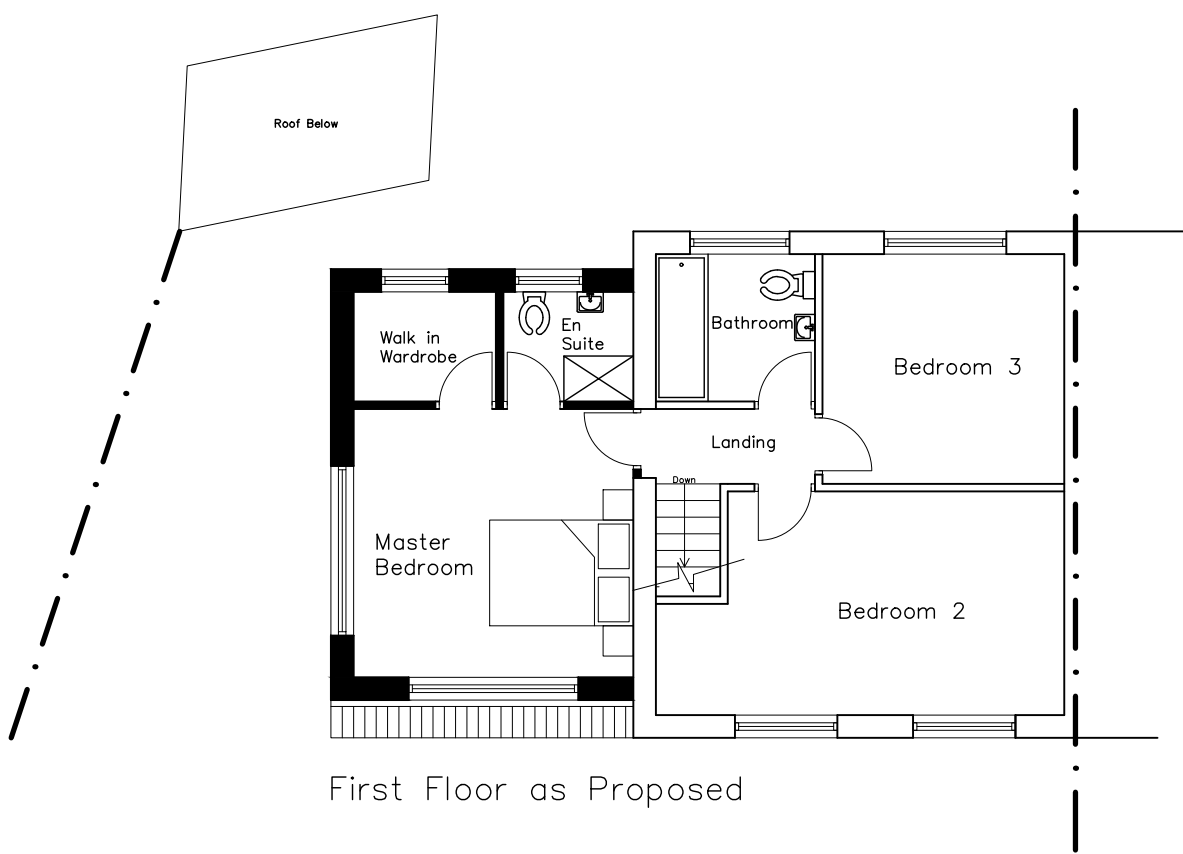
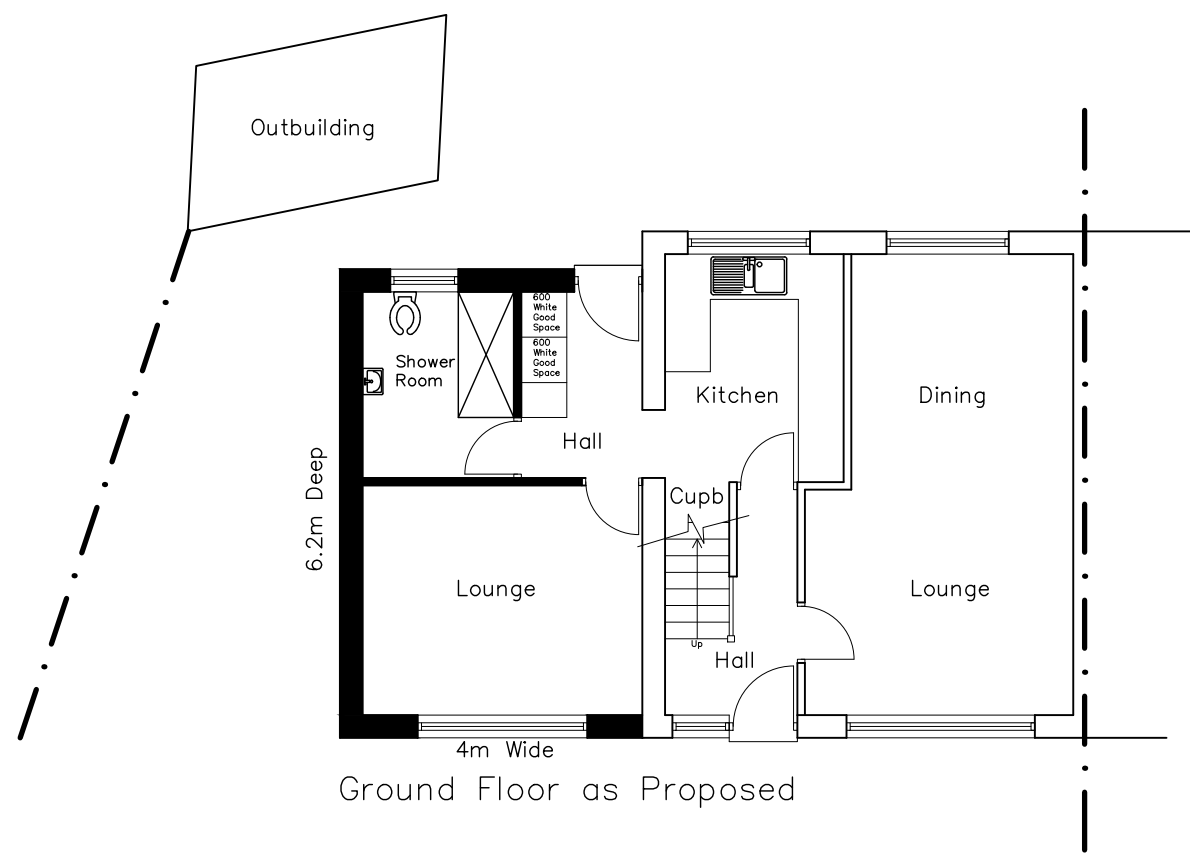
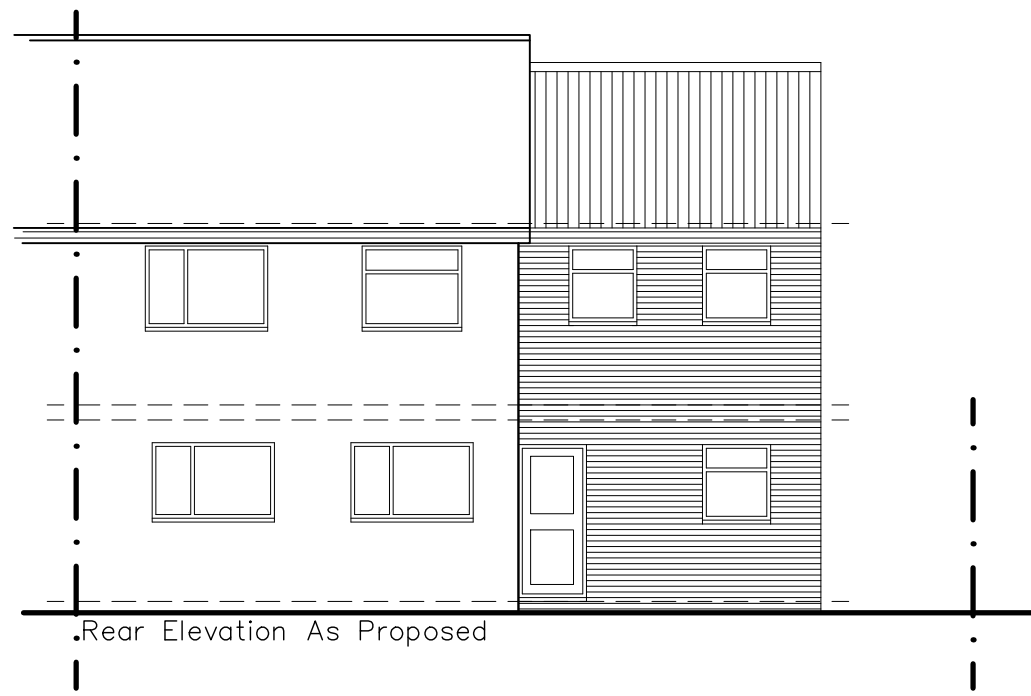


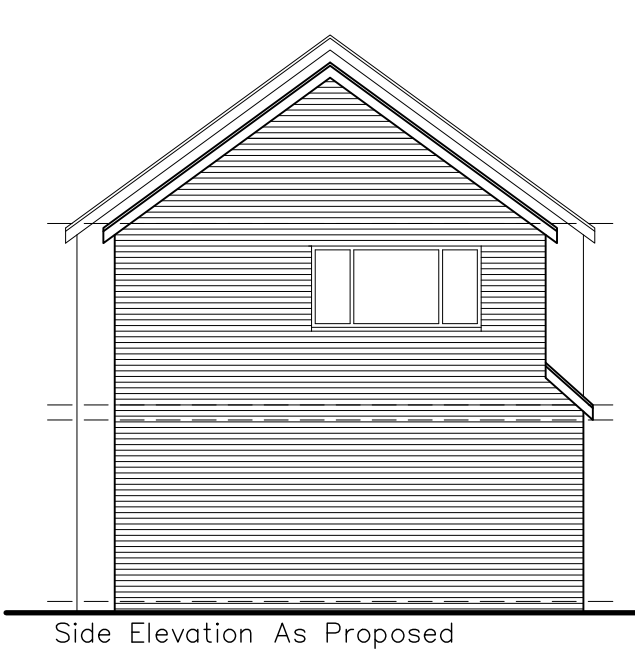

REV.	DATE	DESCRIPTION
------	------	-------------

Proposed Extension at 19 Bwlch
Crescent for Mr Gorvett
PLANS AND ELEVATIONS AS
EXISTING AND PROPOSED

PLANNING DRAWING

SCALE 1:100	DATE 17.07.20
----------------	------------------

DRAWN MB	
-------------	--

REF.	
------	--

DRAWING NO. 2020/0010/0001	REV.
-------------------------------	------