


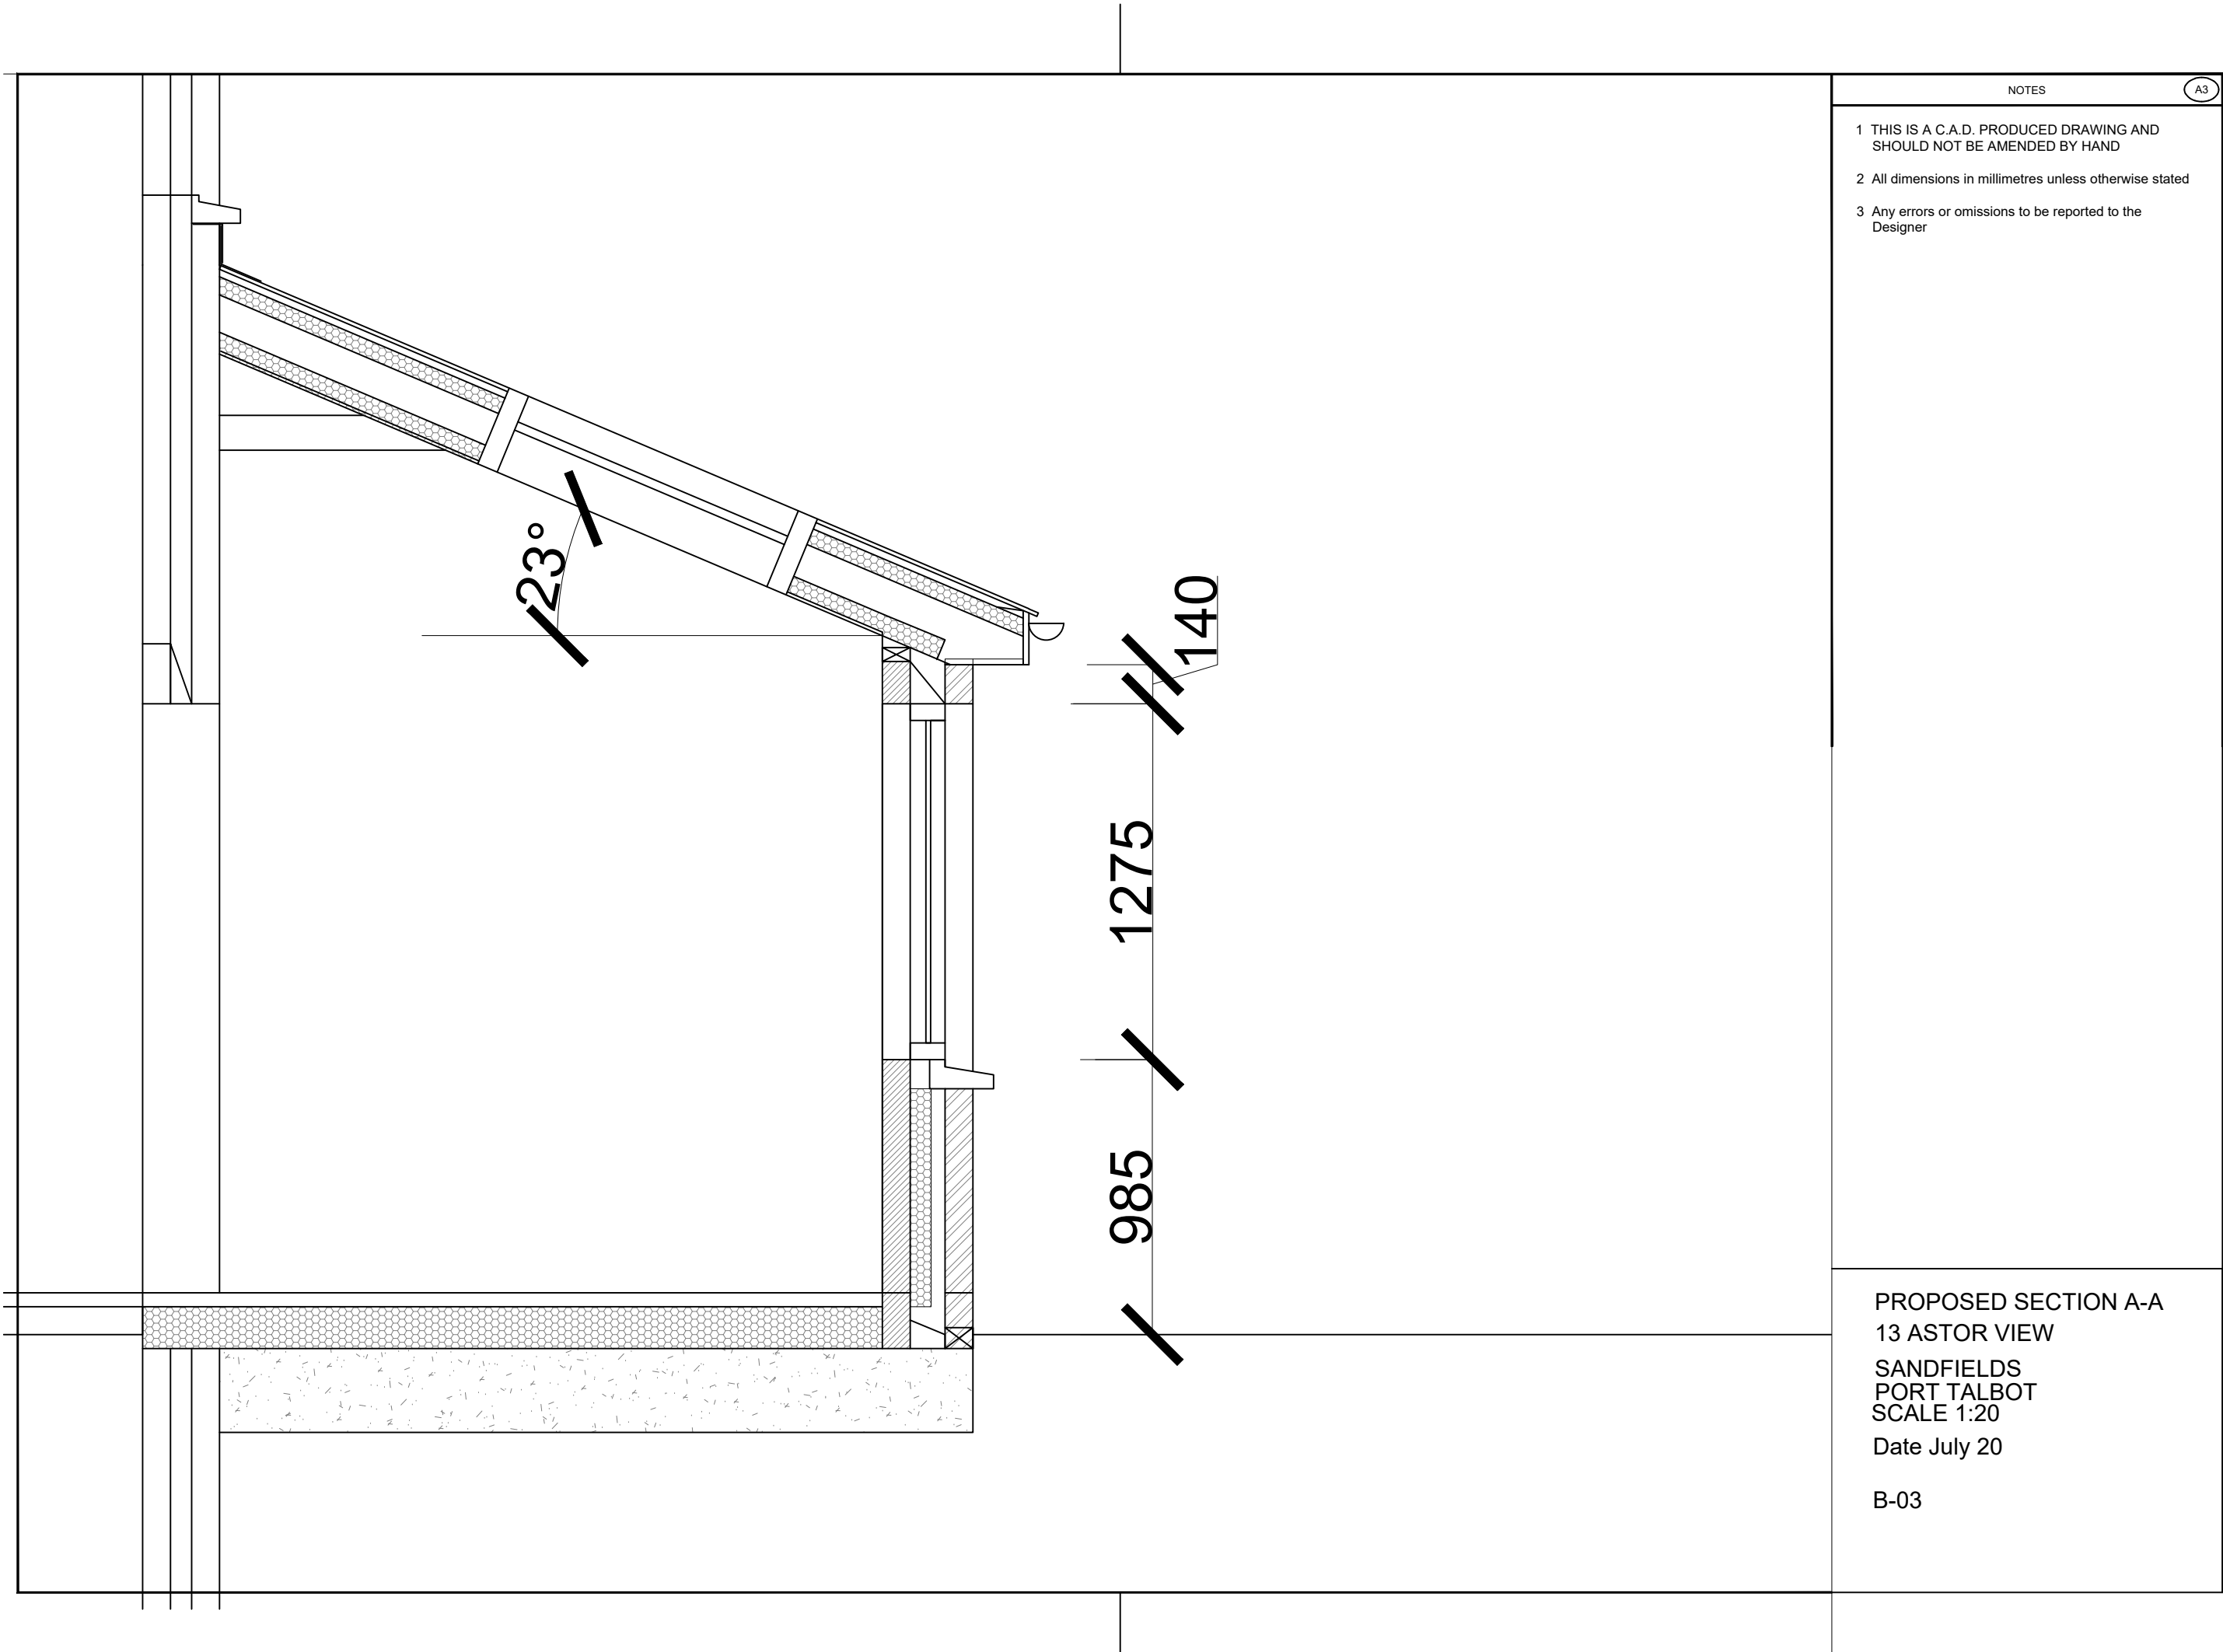

- 1 THIS IS A C.A.D. PRODUCED DRAWING AND SHOULD NOT BE AMENDED BY HAND
- 2 All dimensions in millimetres unless otherwise stated
- 3 Any errors or omissions to be reported to the Designer

PROPOSED SECTION A-A
13 ASTOR VIEW
SANDFIELDS
PORT TALBOT
SCALE 1:20
Date July 20
B-03