



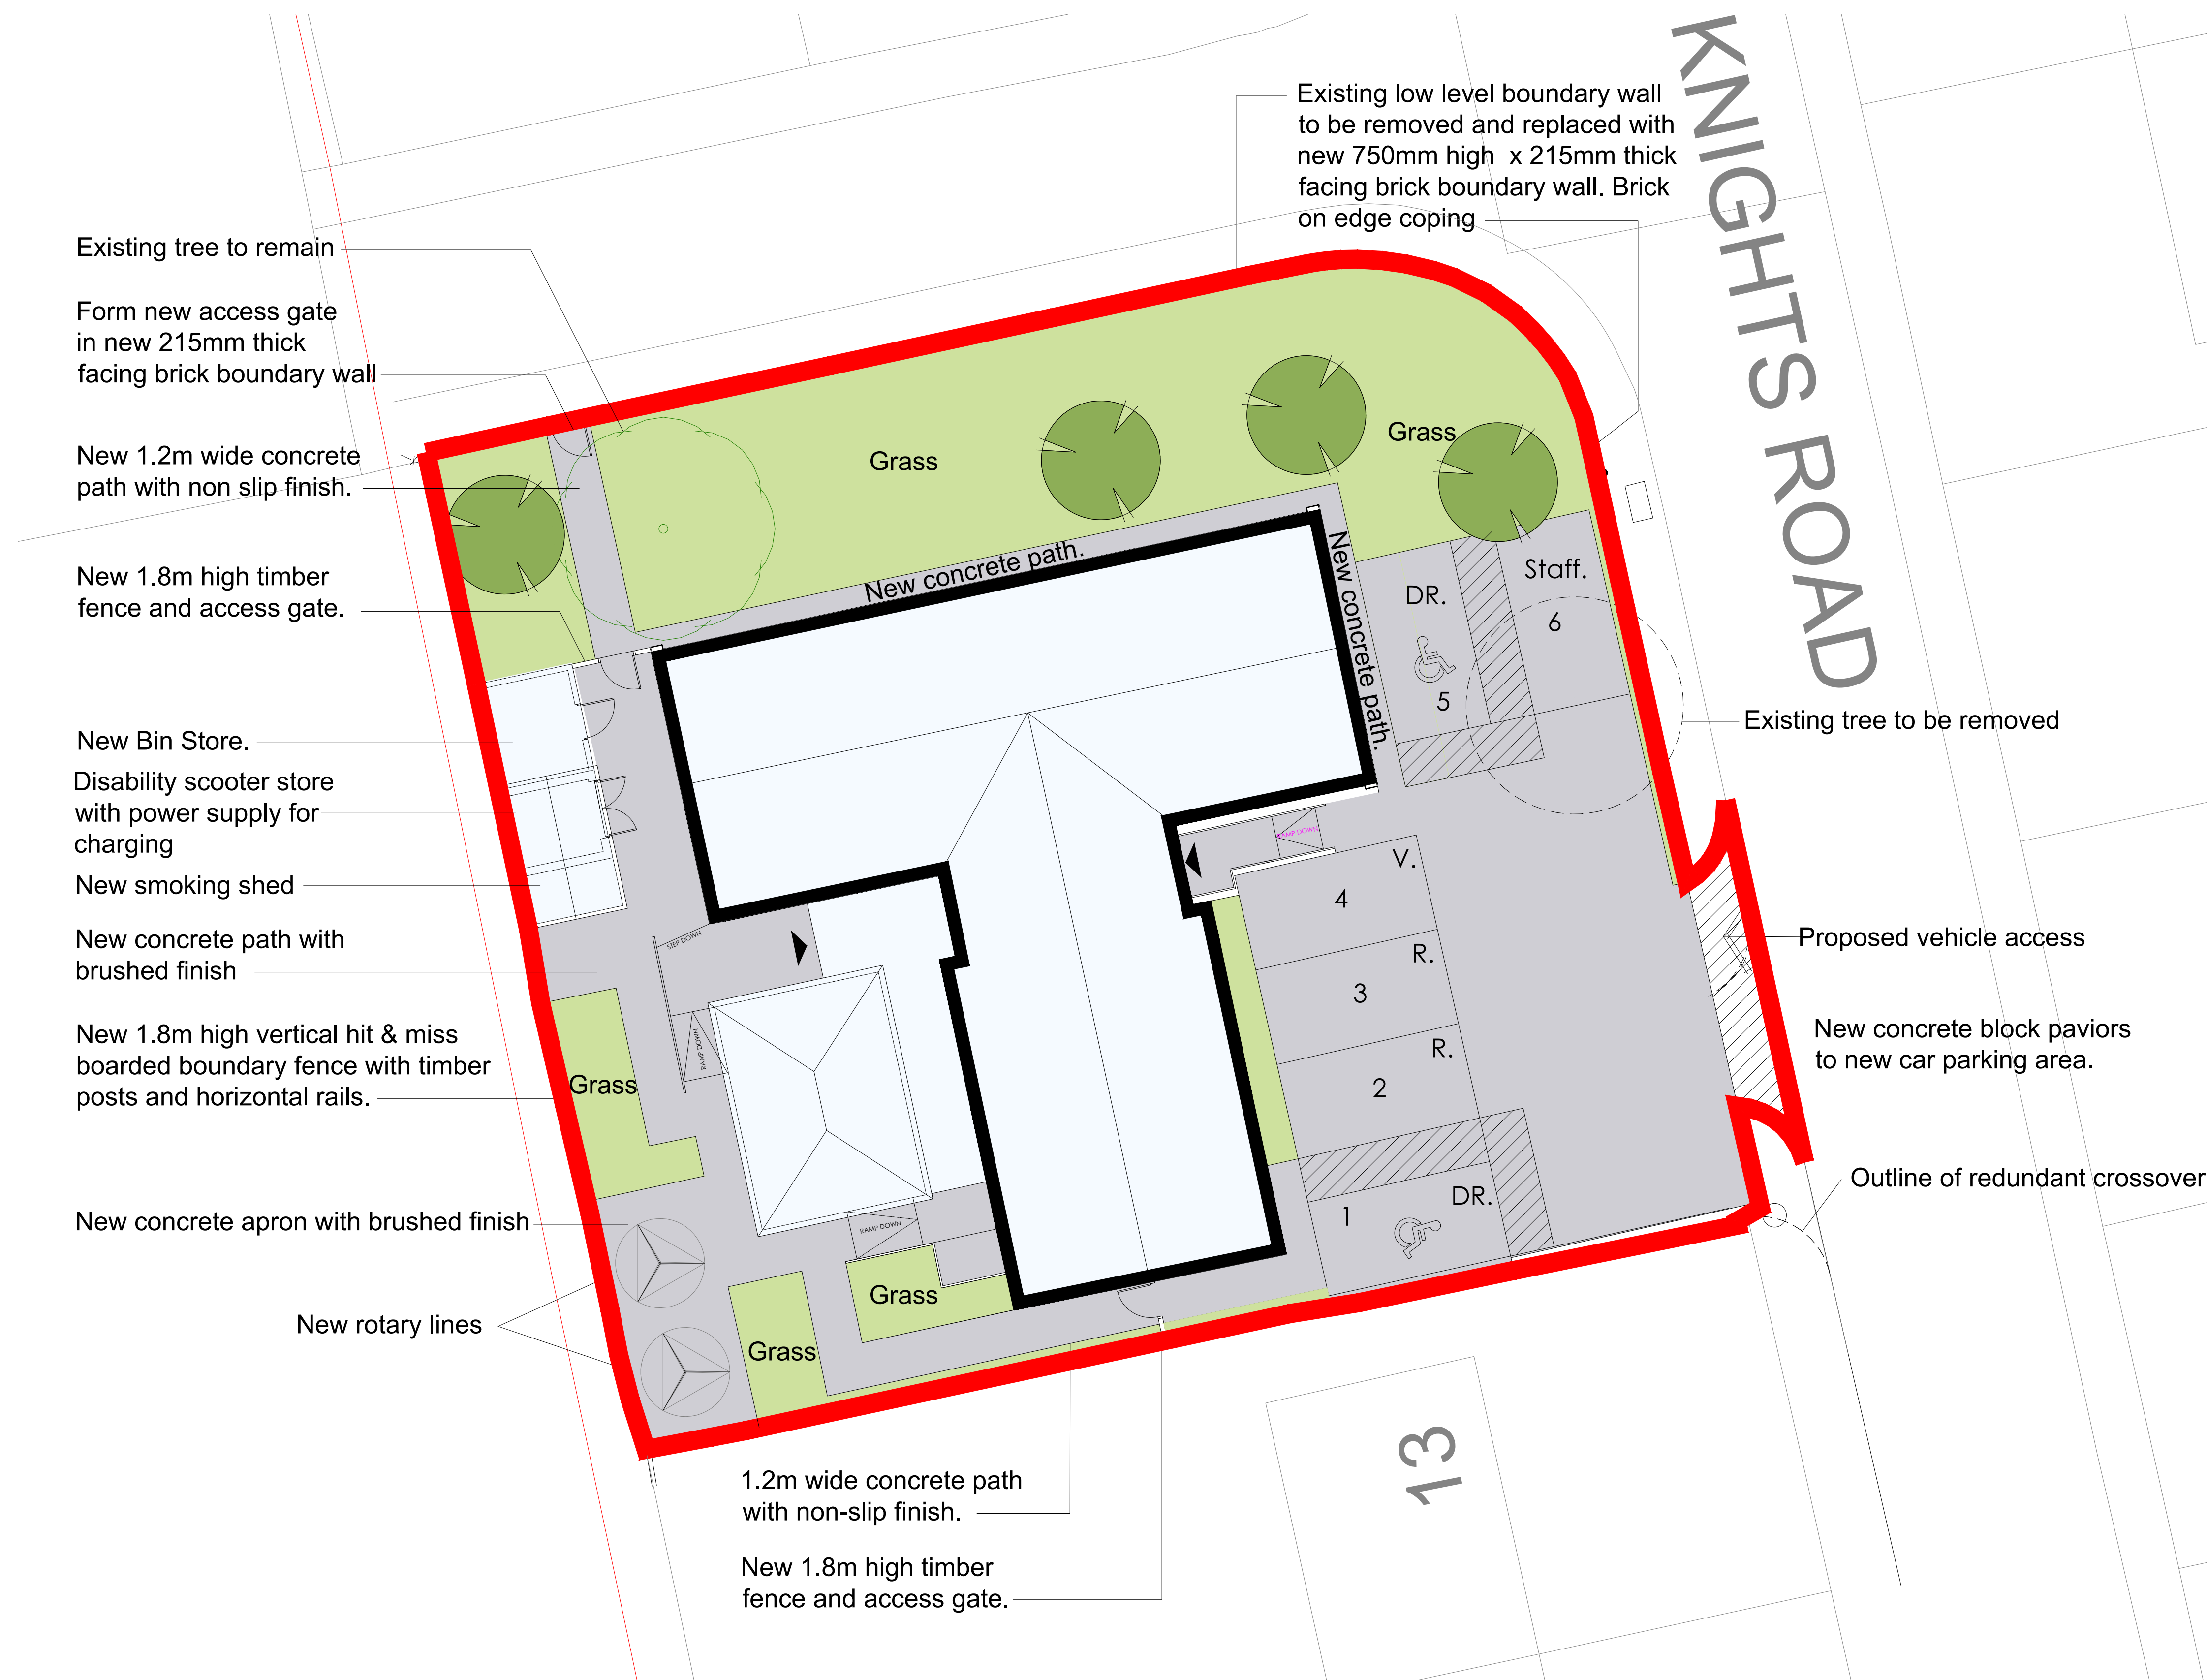

SITE KEY



Site Boundary

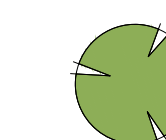

Indicates potential locations for
mature tree planting

SW

1.8m High brick screen wall



Rotary line

Parking Legend

R = Resident

R = Residue
V = Visitor

DR = Disabled Resident

Accommodation Schedule

Ref	Description	M ²
Flat 1	1 bedroom Apartment	49.4m ²
Flat 2	Staff room	46.1m ²
Flat 3	1 bedroom Apartment	58.7m ²
Flat 4	1 bedroom Apartment	49.4m ²
Flat 5	1 bedroom Apartment	46.1m ²
Flat 6	1 bedroom Apartment	58.7m ²

Status: **PLANNING**

This drawing is copyright and its use or reproduction without the permission of Spring Design Consultancy Limited is prohibited. All rights are reserved until invoices are paid in full. No responsibility will be taken for any design used for construction prior to receipt of relevant approvals.

rev	date	description	b y
C	15.11.19	Mobility scooter store indicated.	cjw
D	06.02.20	New bin store, plant room and smoking shed added. Further annotation indicated.	cjw
E	20.02.20	New bin store, plant room and smoking shed overall size increased. Site boundary altered to include vehicle crossover.	cjw
F	28.02.20	External Store Room indicated adjacent to Bin Store.	cjw
G	28.07.20	Disabled Parking Bays Added, Scooter Store relocated.	cjw

Drawn: CC

Checked: CW

Date: Aug 2019

Scale: 1:100 @ A1 & 1:200 @ A3

Client: Tai Tarian

Project: Geraint House, Margam

Title: Site Layout

Ref: 2303-200-12

Rev: G



Unit 2 Chapel Barns | Merthyr Mawr
Bridgend | CF32 0LS | 01656 656267
mail@spring-consultancy.co.uk