


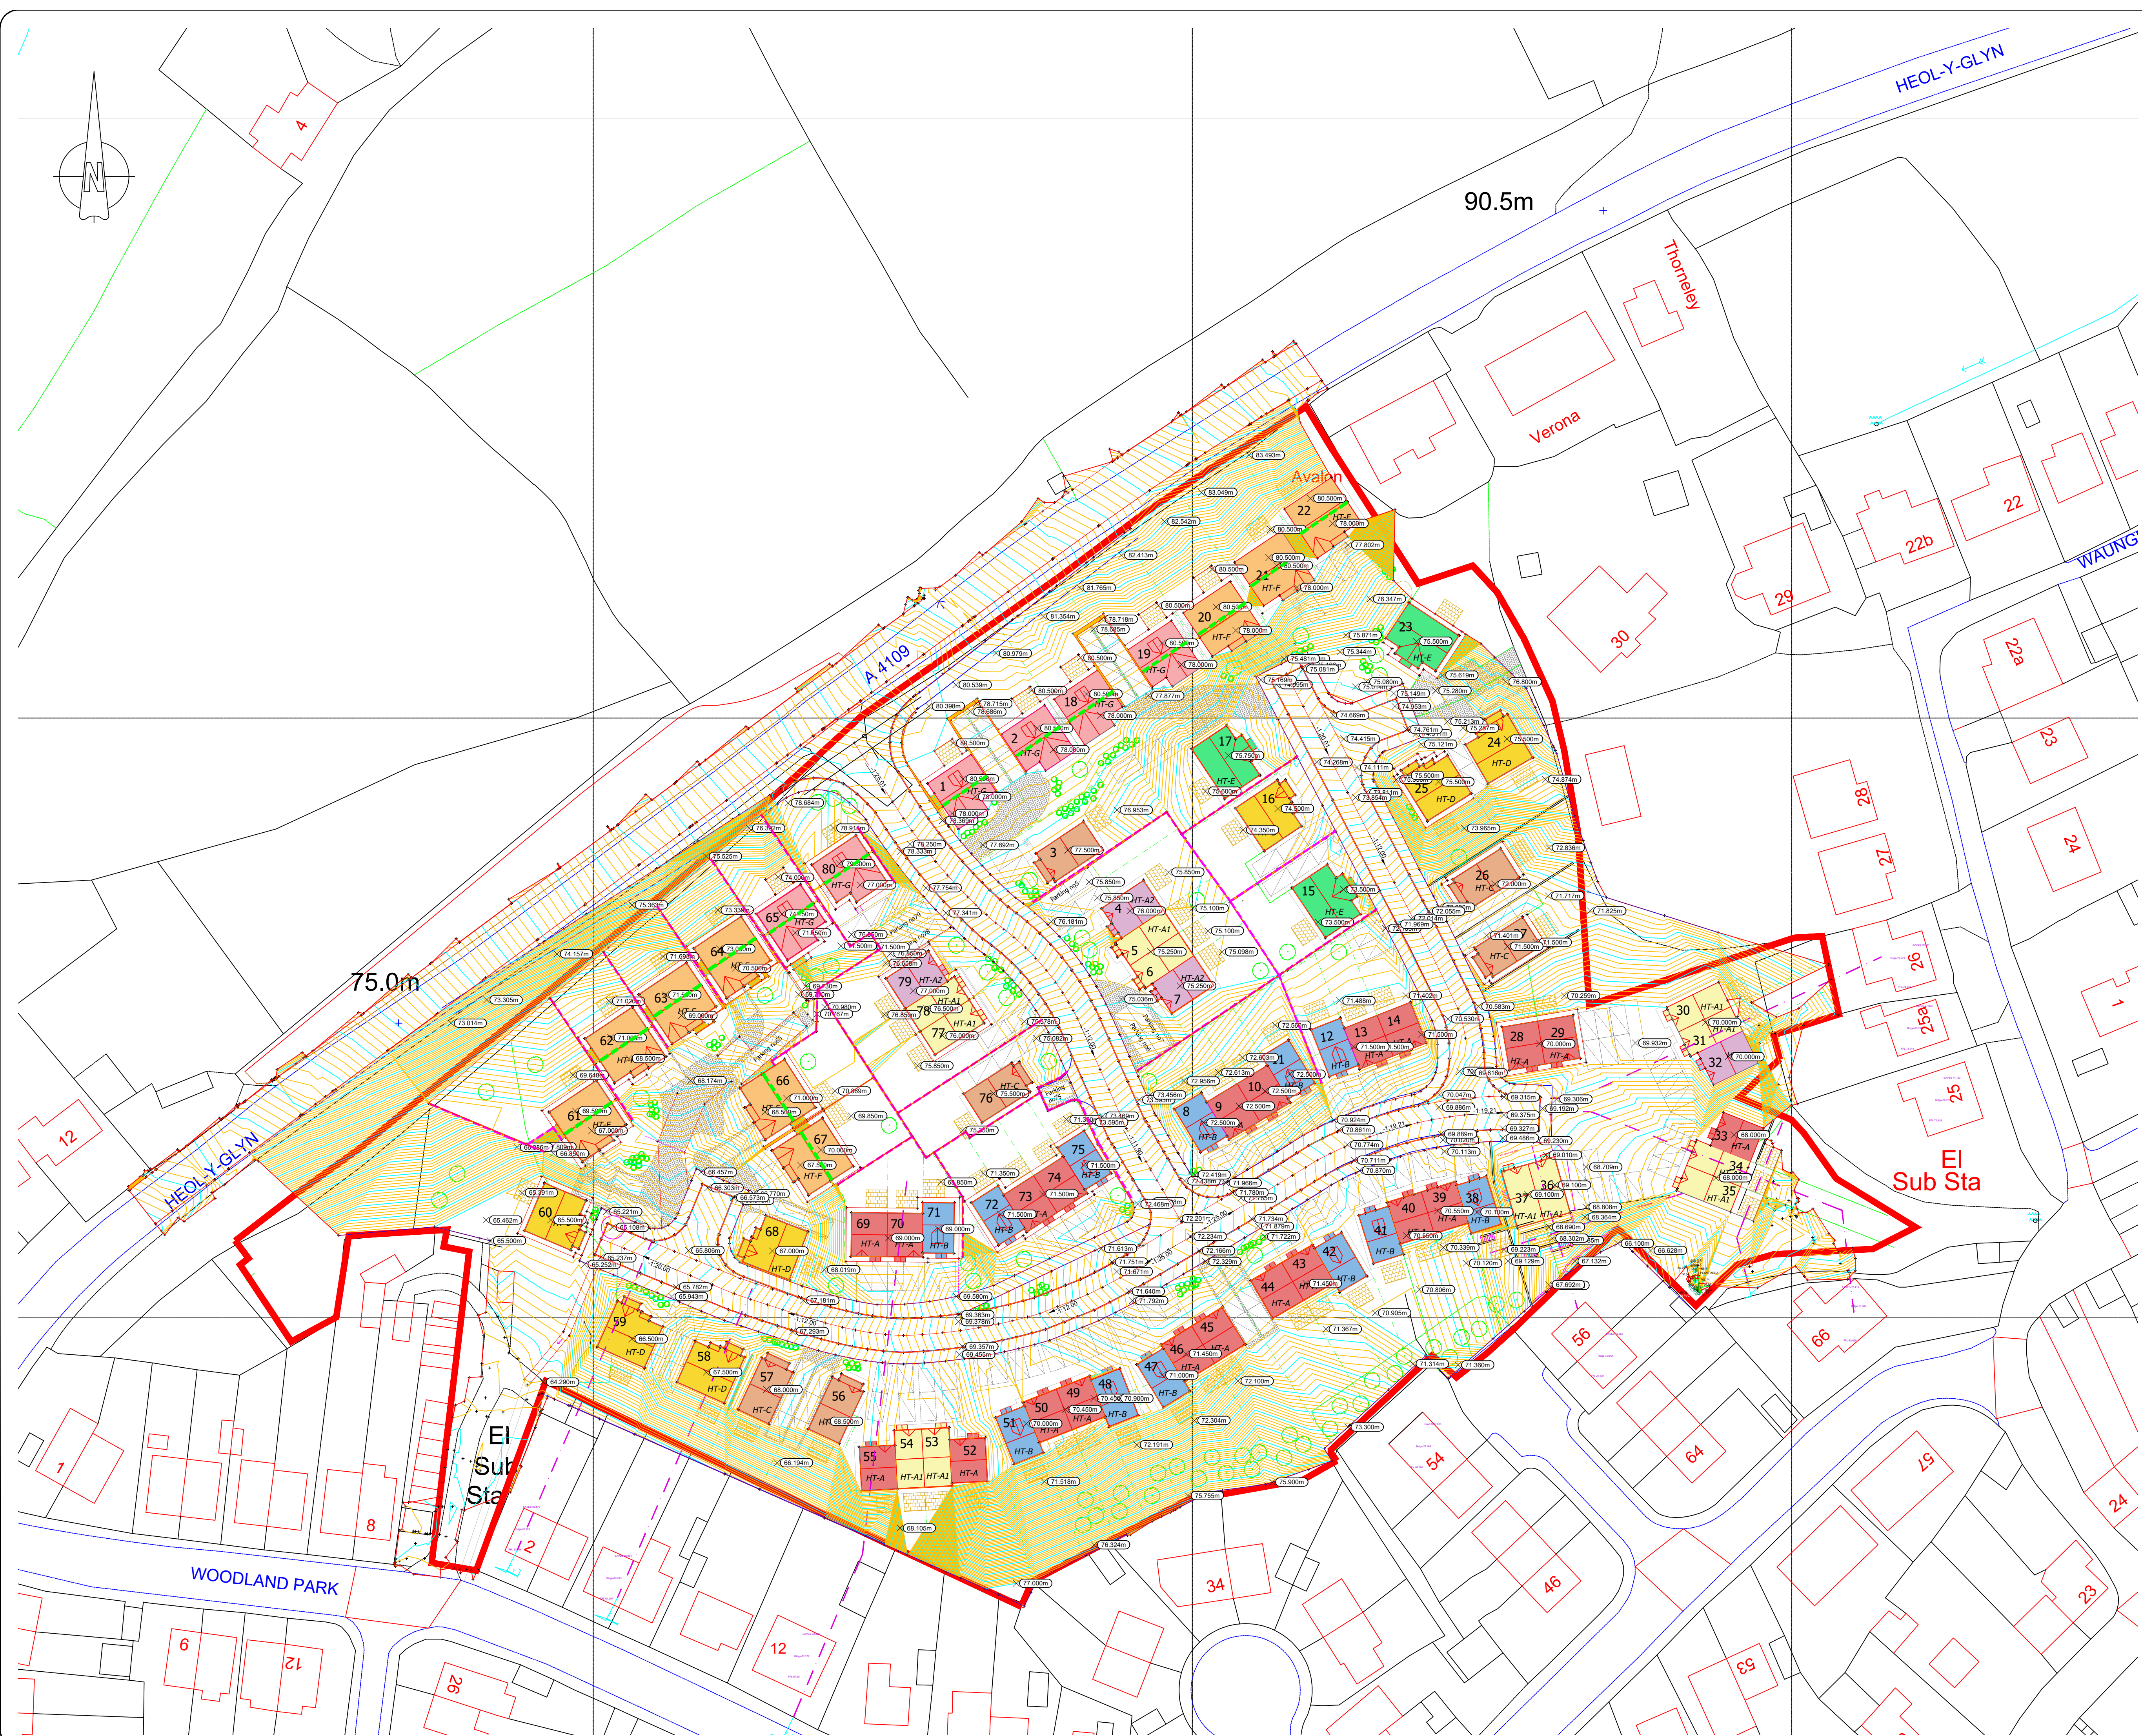

SAFETY, HEALTH AND ENVIRONMENTAL INFORMATION

ALL WORK TO BE CARRIED OUT IN ACCORDANCE WITH CURRENT CDM REGULATIONS 2015 AND HSG150. IN ADDITION TO THE HAZARDS/RISKS NORMALLY ASSOCIATED WITH THE TYPES OF WORK DETAILED ON THIS DRAWING, PLEASE NOTE THE FOLLOWING:

NOTES

- ALL LEVELS ARE IN METERS.
- DO NOT SCALE FROM THIS DRAWING, USE FIGURED DIMENSIONS ONLY.
- THIS DRAWING TO BE READ IN CONJUNCTION WITH THE LATEST ENGINEERS, ARCHITECT'S DRAWINGS & SPECIFICATIONS.
- LEVELS SHOWN ARE INDICATIVE PROPOSED FINISHED LEVELS - SUBJECT TO REFINEMENT THROUGH DETAILED DESIGN.

INDICATIVE RETAINING STRUCTURE
(VARIOUS HEIGHTS)

■ ■ ■ ■ ■ SPLIT LEVEL RETAINING FOR HOUSE TYPES F & G

P13	Updated Levels Option	RE	30/07/2020
P12	Updated Site Layout	RE	11/06/2020
P11	Updated Site Layout	RE	28/05/2020
P10	Updated Site Layout & Plot 65 level	RE	10/03/2020
P9	Plot 79 renamed to HT-A2	RE	06/02/2020
P8	Access Road Gradient Updated	RE	04/02/2020
P7	Access Road Gradient Updated	RE	13/12/2019
P6	Updated Architect Layout	RE	18/10/2019
P5	Updated Architect Layout	RE	18/07/2019
P4	Updated Retaining Features	RE	15/07/2019
P3	Updated Retaining Features	RE	11/07/2019
REV	DESCRIPTION	BY	DATE

atus

PRELIMINARY

CDGray
CIVIL & STRUCTURAL ENGINEERS

-6 Deryn Court,
 Wharfedale Road,
 Wentwyn,
 Cardiff, CF23 7HB
 Tel: 02920 733181
 Web: www.cdgray.co.uk

ENZO HOMES

HEOL Y GLYN
GLYNNEATH

INITIAL LEVELS & RETAINING STRUCTURES

awn	RE	chkd	LJ	project no.	9610
ate	13th JUNE, 2019			drp no.	rev.
awn				SK03	P13
cake	1-500				