


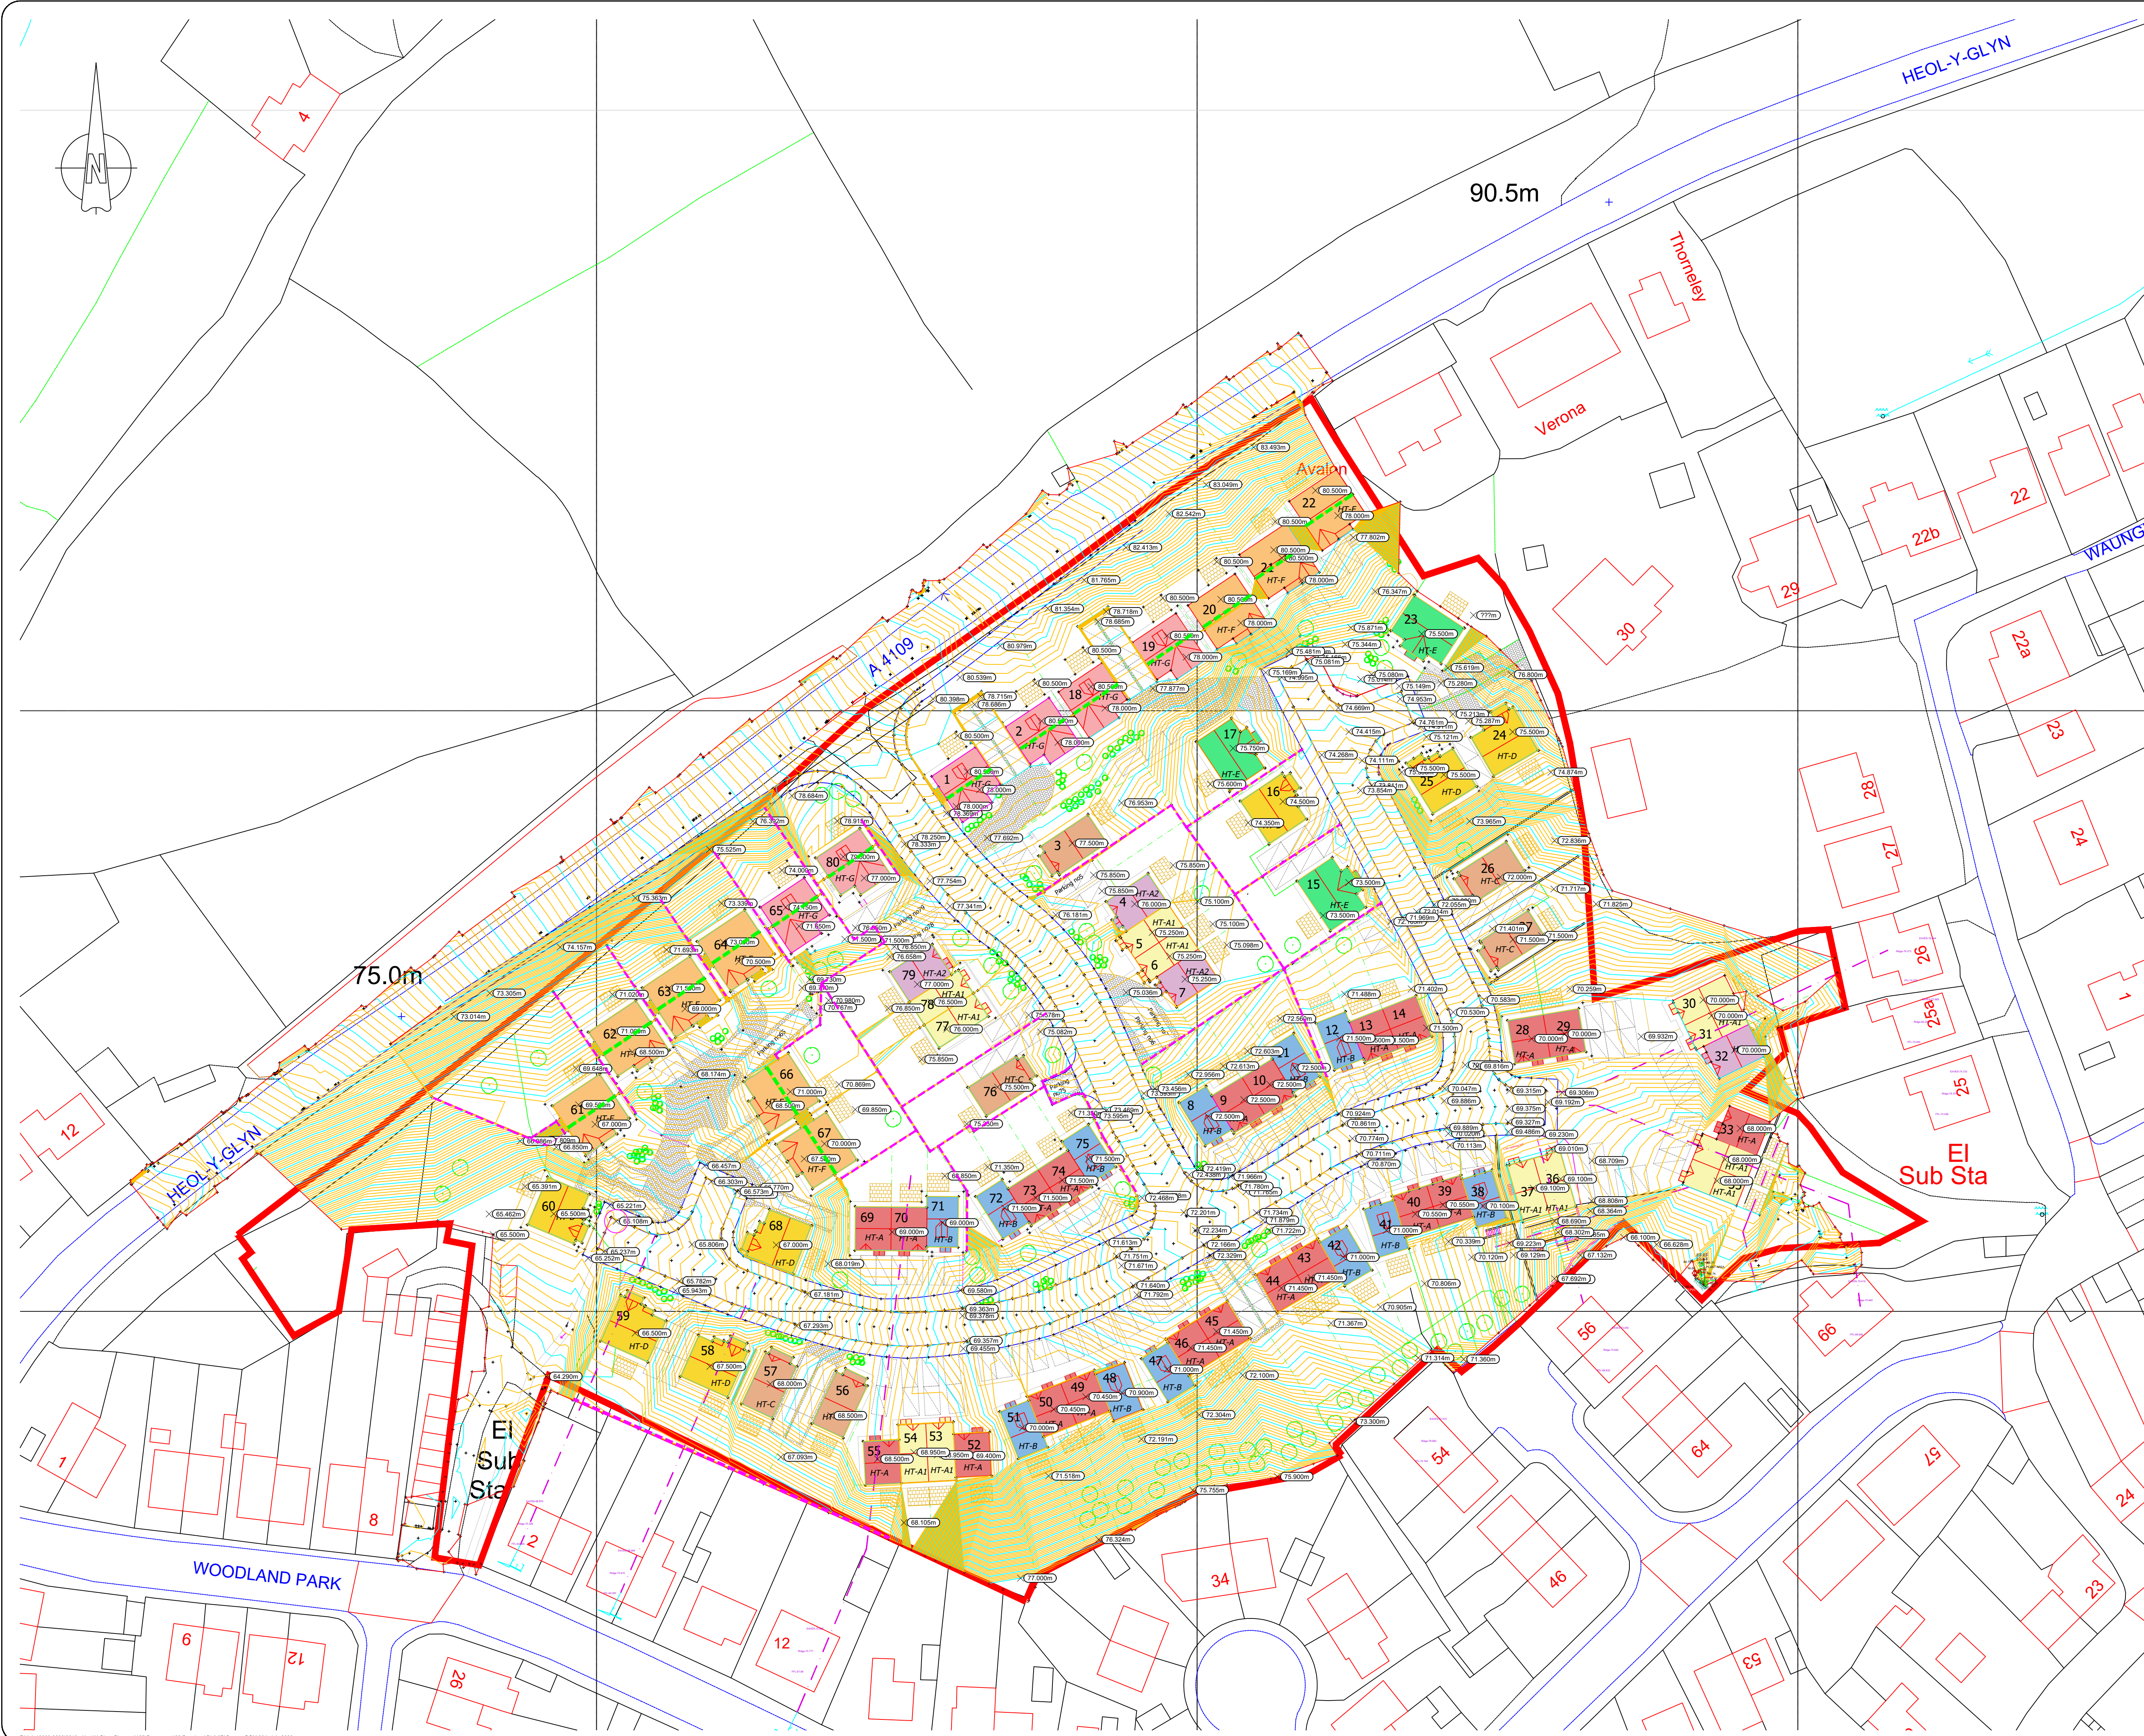

ALL WORK TO BE CARRIED OUT IN ACCORDANCE WITH CURRENT CDM REGULATIONS 2015 AND HSG150. IN ADDITION TO THE HAZARDS/RISKS NORMALLY ASSOCIATED WITH THE TYPES OF WORK DETAILED ON THIS DRAWING, PLEASE NOTE THE FOLLOWING:

1. ALL LEVELS ARE IN METERS.
2. DO NOTE SCALE FROM THIS DRAWING, USE FIGURED DIMENSIONS ONLY.
3. THIS DRAWING TO BE READ IN CONJUNCTION WITH THE LATEST ENGINEERS, ARCHITECT'S DRAWINGS & SPECIFICATIONS.
4. LEVELS SHOWN ARE INDICATIVE PROPOSED FINISHED LEVELS - SUBJECT TO REFINEMENT THROUGH DETAILED DESIGN.

■ ■ ■ ■ ■ SPLIT LEVEL RETAINING FOR HOUSE TYPES F & G

P13	Updated Levels Option	RE	30/07/2020
P12	Updated Site Layout	RE	11/08/2020
P11	Updated Site Layout	RE	28/05/2020
P10	Updated Site Layout & Plot 65 level	RE	10/03/2020
P9	Plot 79 renamed to HT-A2	RE	06/02/2020
P8	Access Road Gradient Updated	RE	04/02/2020
P7	Access Road Gradient Updated	RE	13/12/2019
P6	Updated Architect Layout	RE	18/10/2019
P5	Updated Architect Layout	RE	18/07/2019
P4	Updated Retaining Features	RE	15/07/2019
P3	Updated Retaining Features	RE	11/07/2019
REV	DESCRIPTION	BY	DATE

status

CDGray
CIVIL & STRUCTURAL ENGINEERS

project

HEOL Y GLYN
GLYNNEATH

drawing title

drawn	RE	chikd	LJ	project no. 9610	
date drawn	13th JUNE, 2019			drq no.	rev.
scale	1:500			SK03	P13
@A1					