
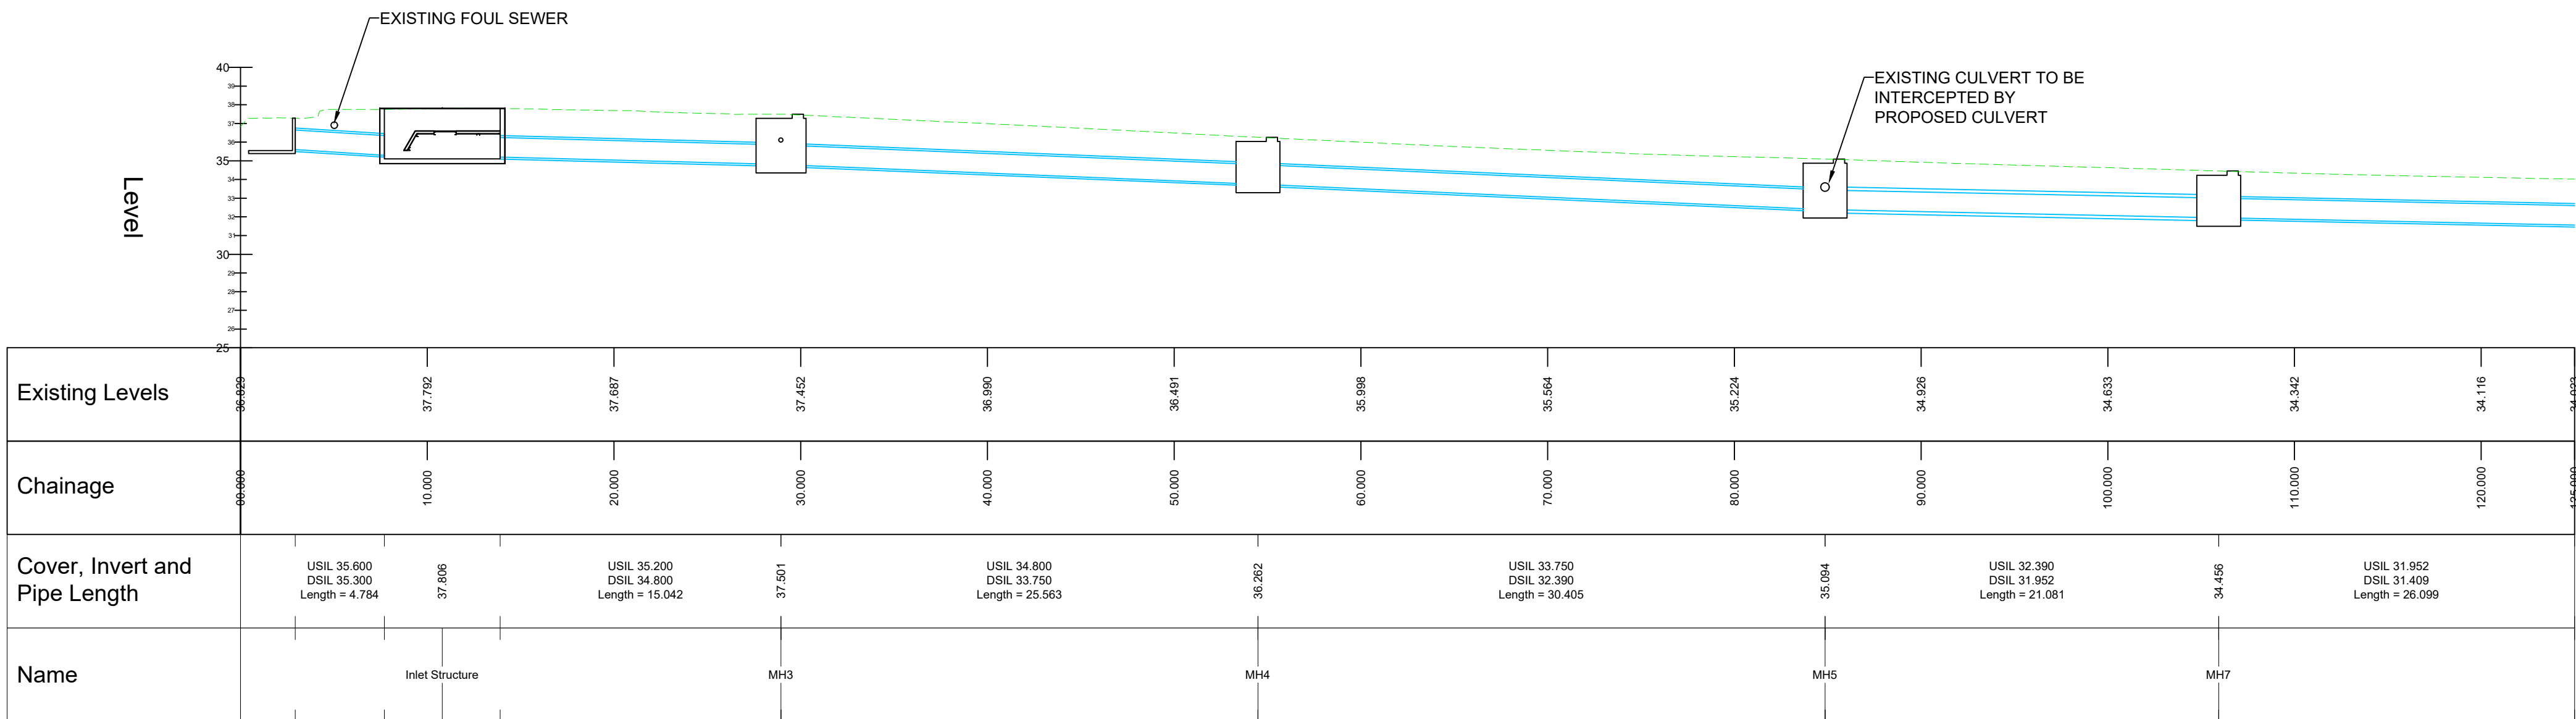


DO NOT SCALE

100
0 10
Millimetres

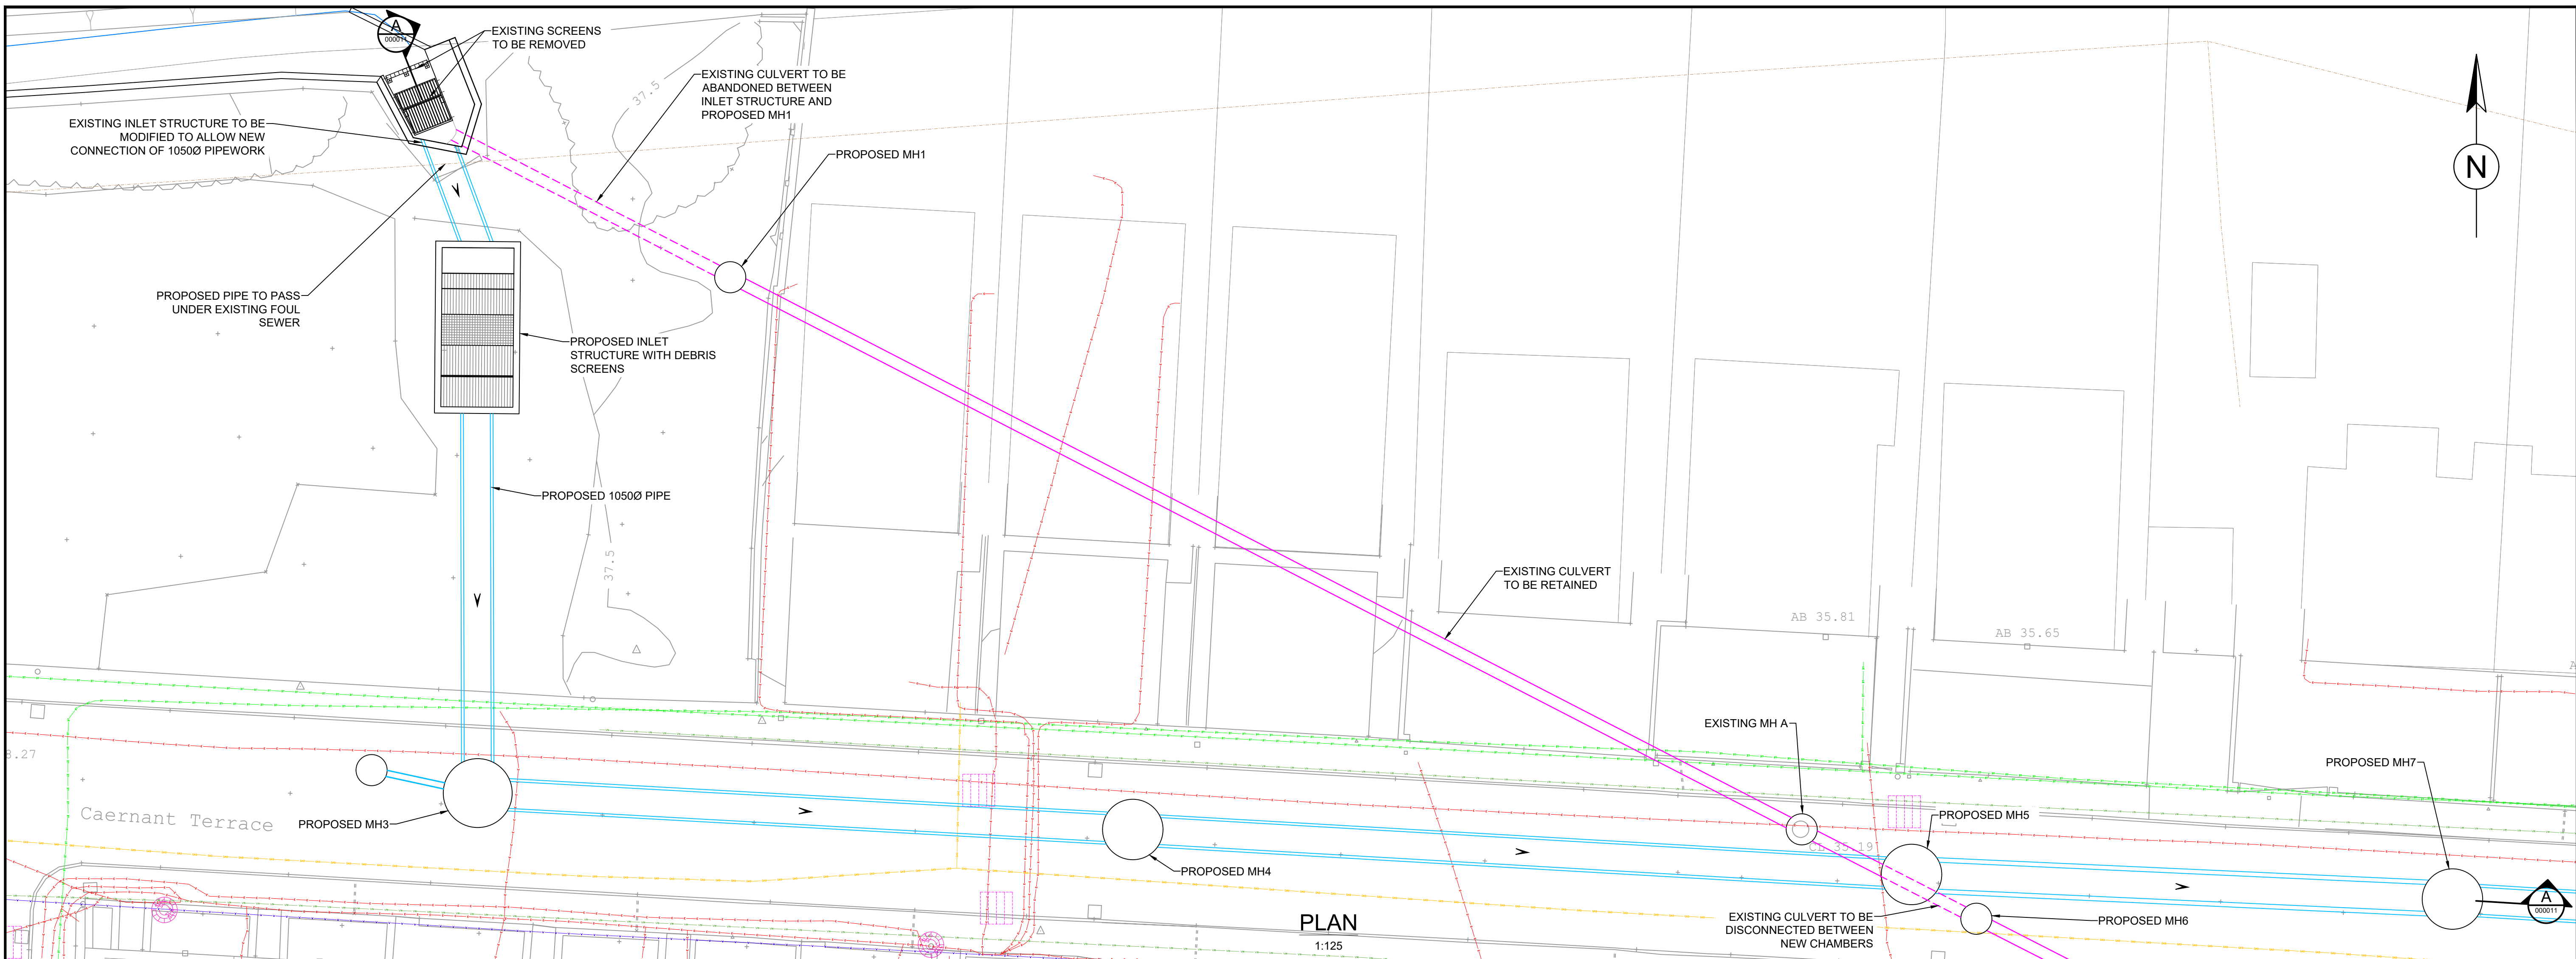

Existing Levels	36.603	37.702	37.687	37.452	36.990	36.491	35.998	35.504	35.224	34.926	34.633	34.342	34.116	34.003
Chainage	0+000	10+000	20+000	30+000	40+000	50+000	60+000	70+000	80+000	90+000	100+000	110+000	120+000	125+000
Cover, Invert and Pipe Length		USIL 35.600 DSL 35.300 Length = 4.784		USIL 35.200 DSL 34.800 Length = 15.042		USIL 34.800 DSL 33.750 Length = 25.563		USIL 33.750 DSL 32.390 Length = 30.405		USIL 32.390 DSL 31.952 Length = 21.081		USIL 31.952 DSL 31.409 Length = 28.099		
Name		Inlet Structure		MH3		MH4		MH5		MH7				

This map is reproduced from Ordnance Survey material with the permission of Ordnance Survey on behalf of the Controller of Her Majesty's Stationary Office © Crown copyright. Unauthorised reproduction infringes Crown copyright and may lead to prosecution or civil proceedings. (Neath Port Talbot Council) – 100023392 – 2019

A SECTION
000011 1:250

SAFETY, HEALTH AND ENVIRONMENTAL INFORMATION	
In addition to the hazards/risks normally associated with the types of work detailed on this drawing, note the following significant residual risks (Reference shall also be made to the design hazard log).	
Construction	None
Maintenance / Cleaning	None
Use	None
Decommissioning / Demolition	None

NOTES

- ALL DIMENSIONS ARE IN MILLIMETRES UNLESS OTHERWISE NOTED.
- ALL LEVELS ARE IN METRES ABOVE ORDNANCE DATUM UNLESS OTHERWISE NOTED.

SERVICES LEGEND

- Dwr Cymru Welsh Water - Sewerage
- Dwr Cymru Welsh Water - Water
- GTC
- Instalcom - [CenturyLink, Global Crossing, Fibernet & Fiberspan]
- Neath Port Talbot Borough Council - Drainage
- Neath Port Talbot Borough Council - Electric Street Furniture
- Neath Port Talbot Borough Council - Gully
- Neath Port Talbot Borough Council
- Neath Port Talbot Borough Council - Street Light
- Network Rail
- Openreach - [British Telecommunications]
- Virgin Media
- Vodafone
- Wales and West Utilities
- Western Power Distribution
- Western Power Distribution - Substation

Description						
Status	Revision	Drawn	Checked	Reviewed	Authorised	Issue Date
Description						
Status	Revision	Drawn	Checked	Reviewed	Authorised	Issue Date
