
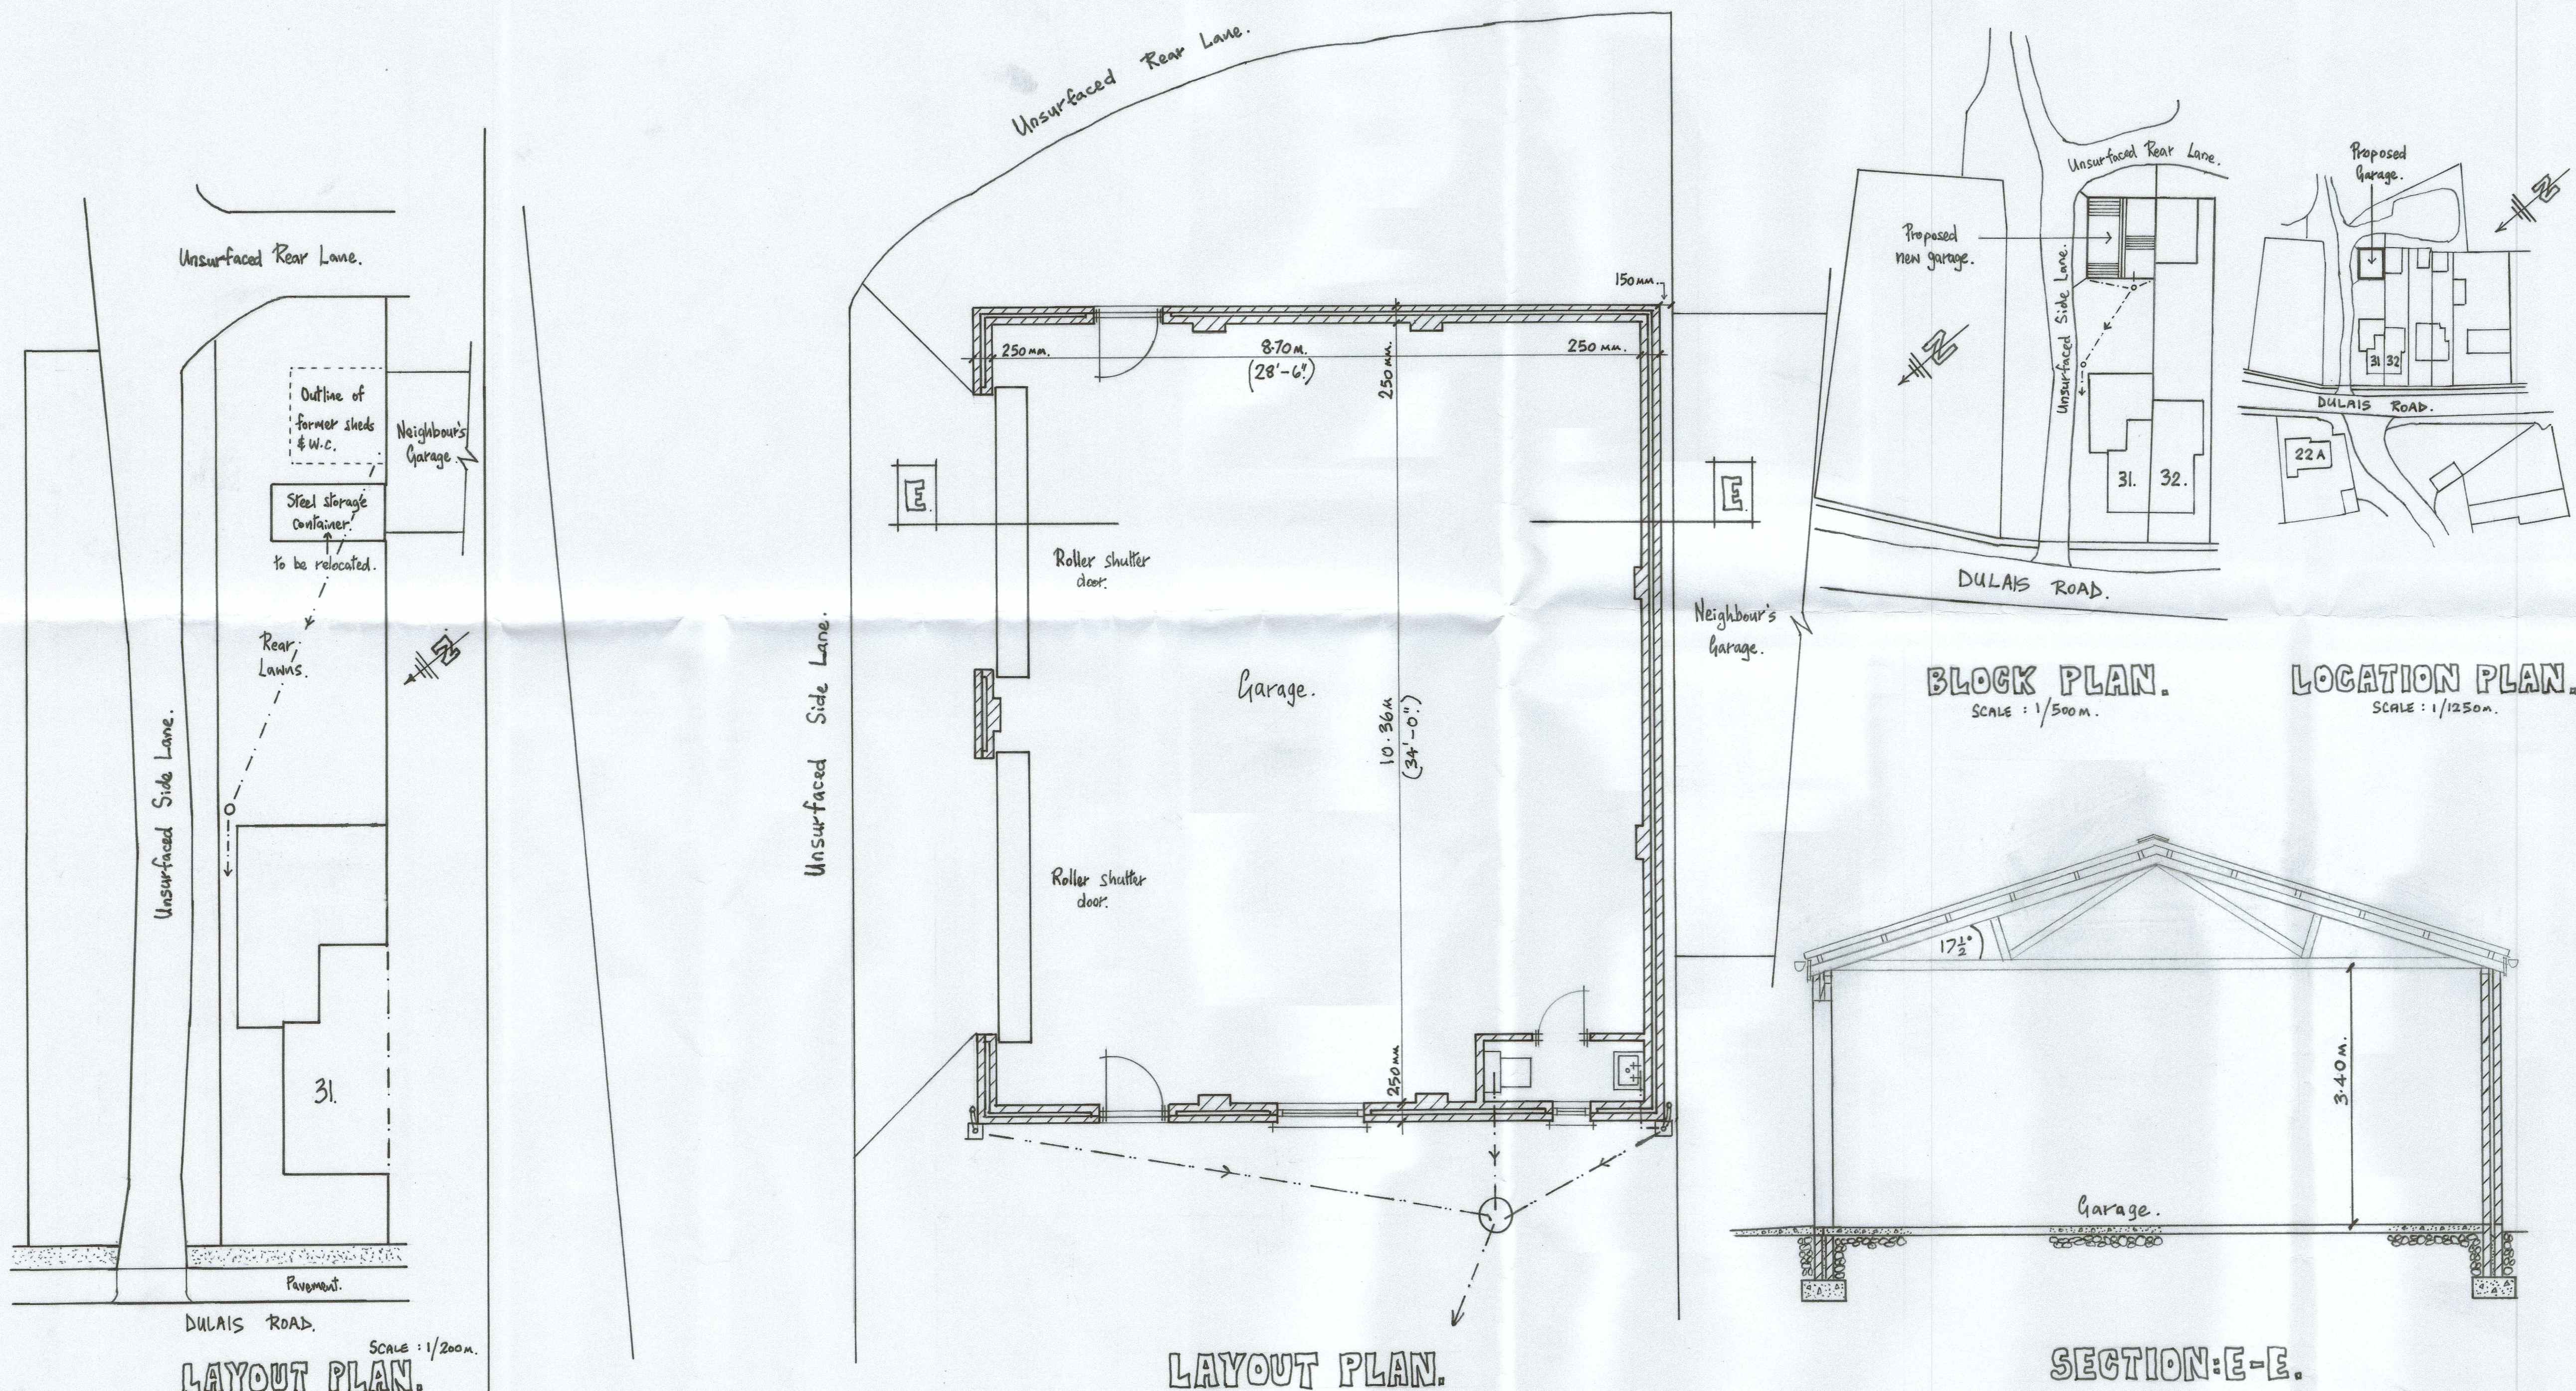


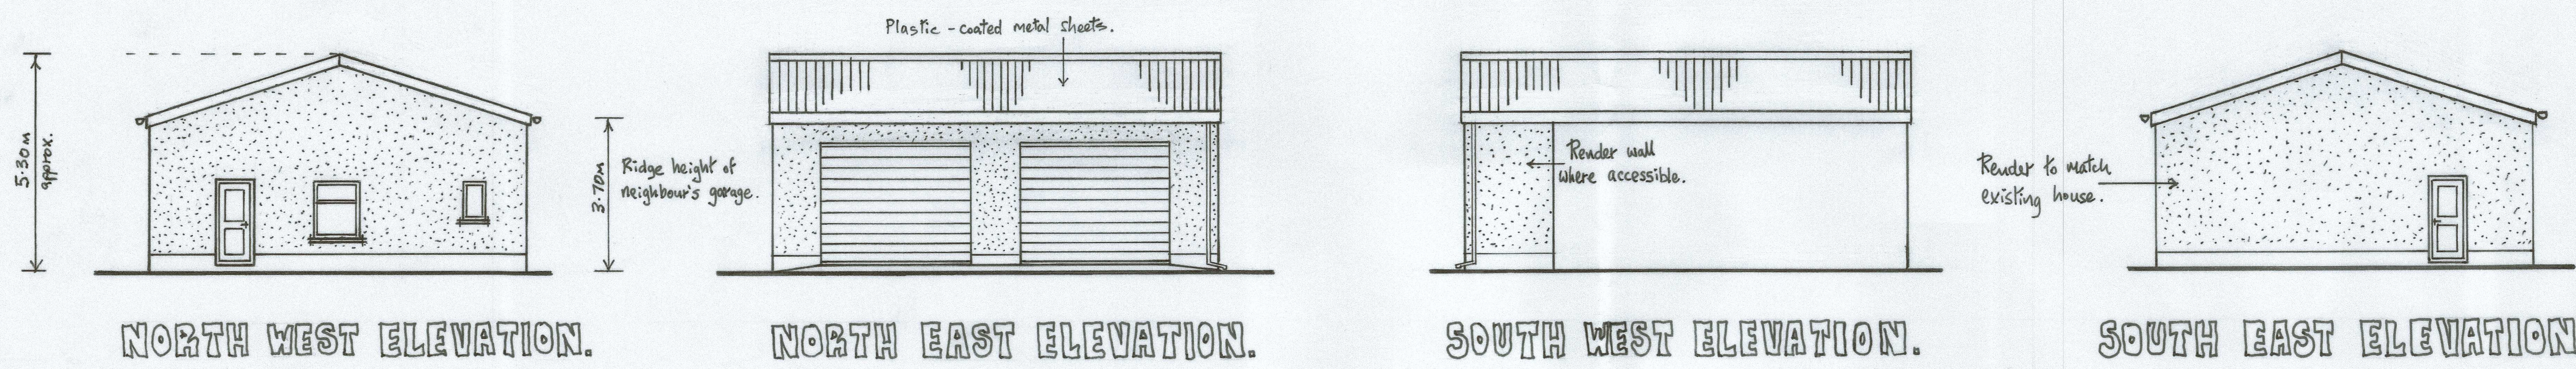

PROPOSED GARAGE
AT 31 DULAIS ROAD,
SEVEN SISTERS
FOR MR WYN LAWRENCE.

WORKING-DRAWING.

DATE.	FEBRUARY 2019.	DRAWING NO
SCALE.	1-50m; 1-100m.	01.