




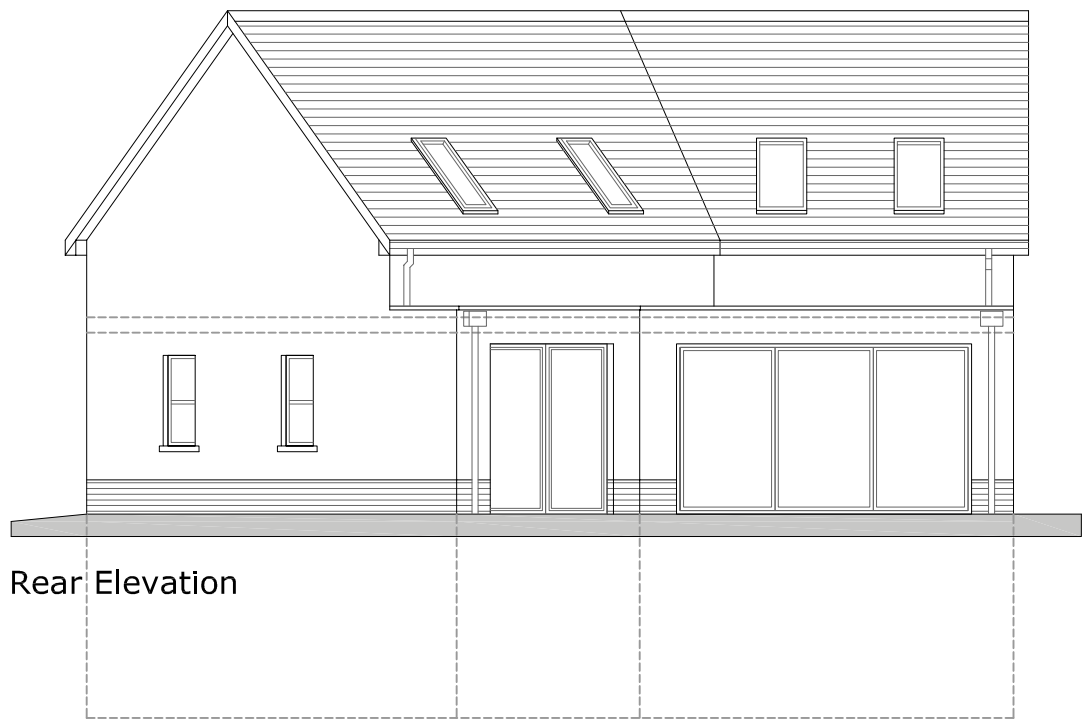


Rear Elevation

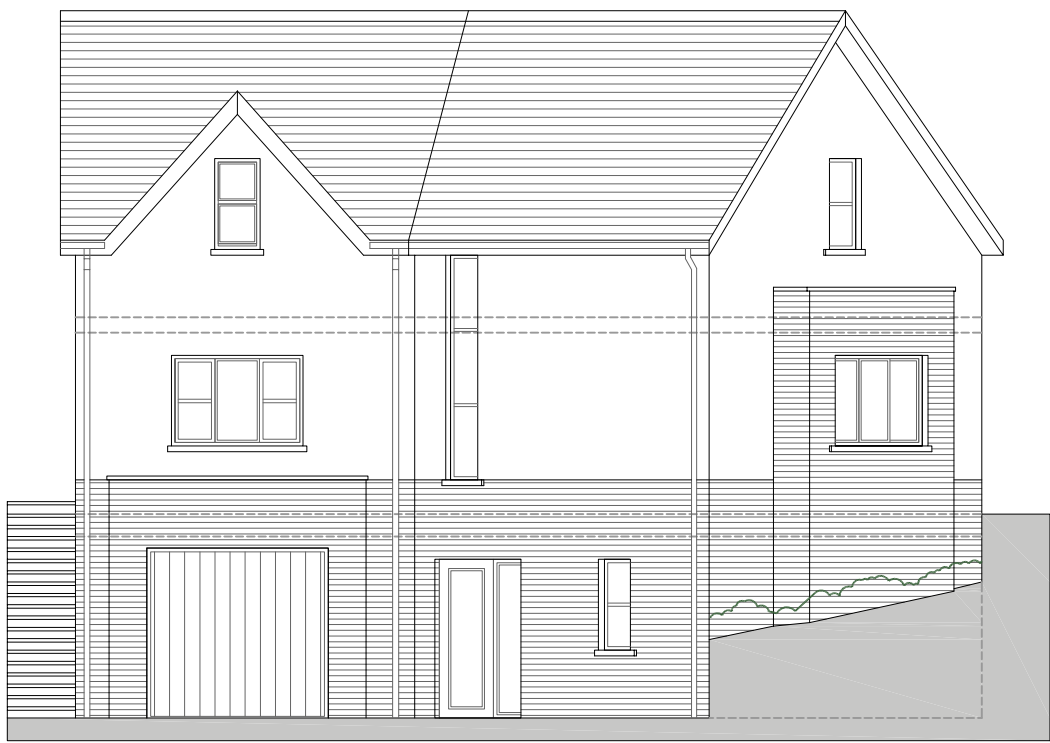


Front Elevation

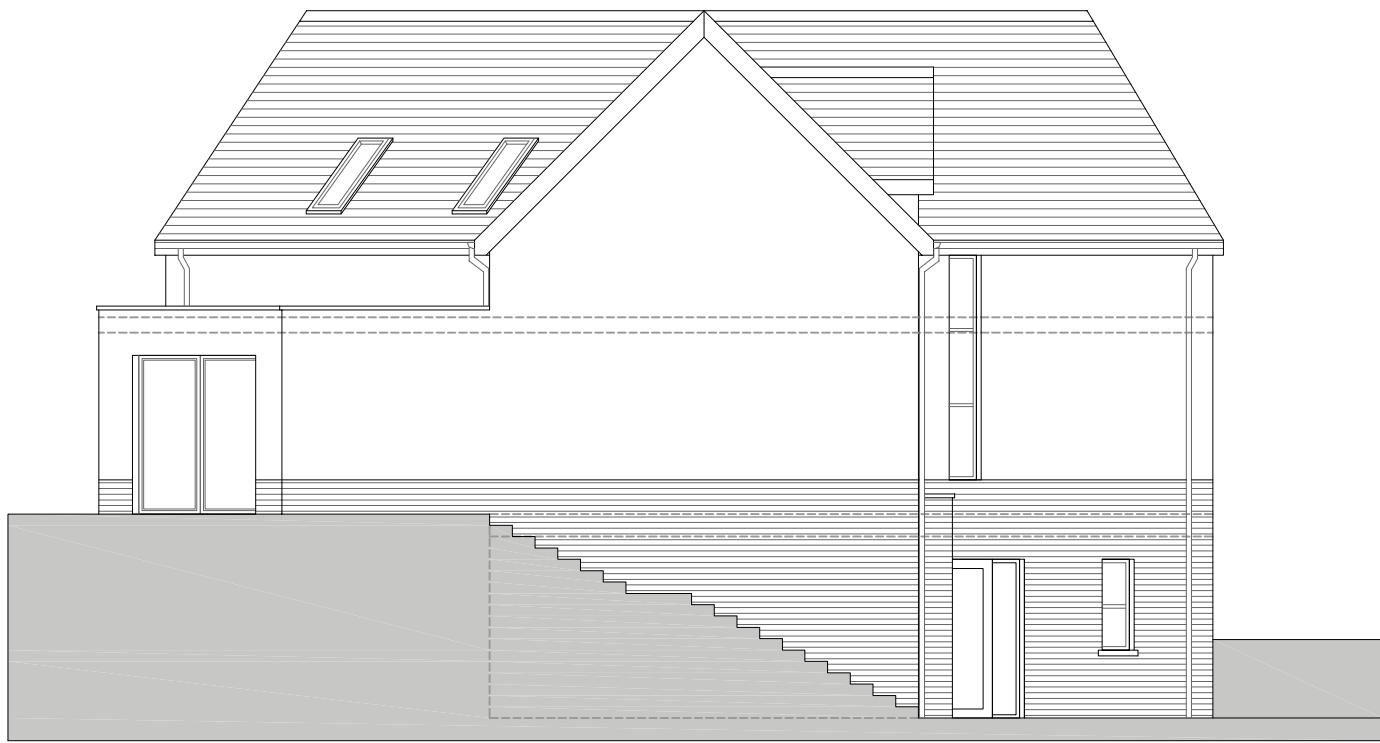


Side Elevation

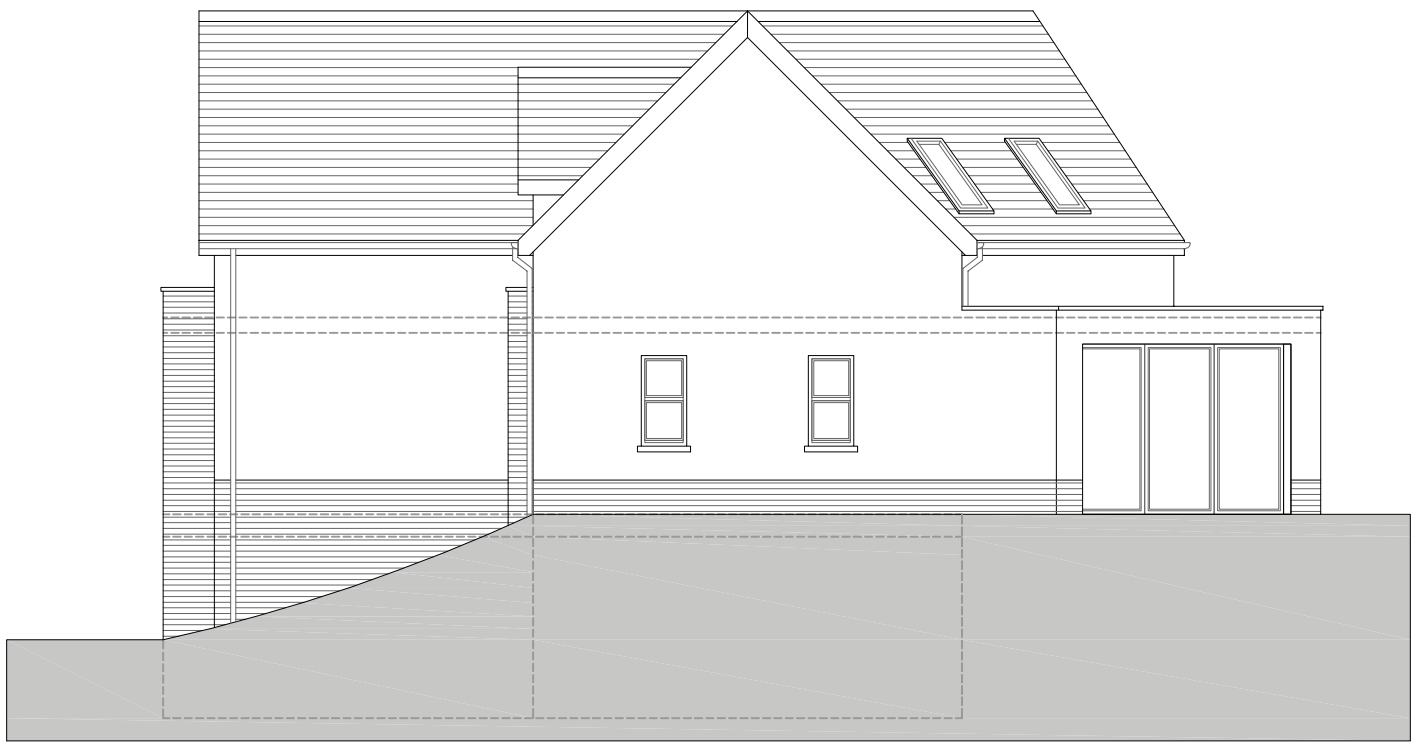


Side Elevation

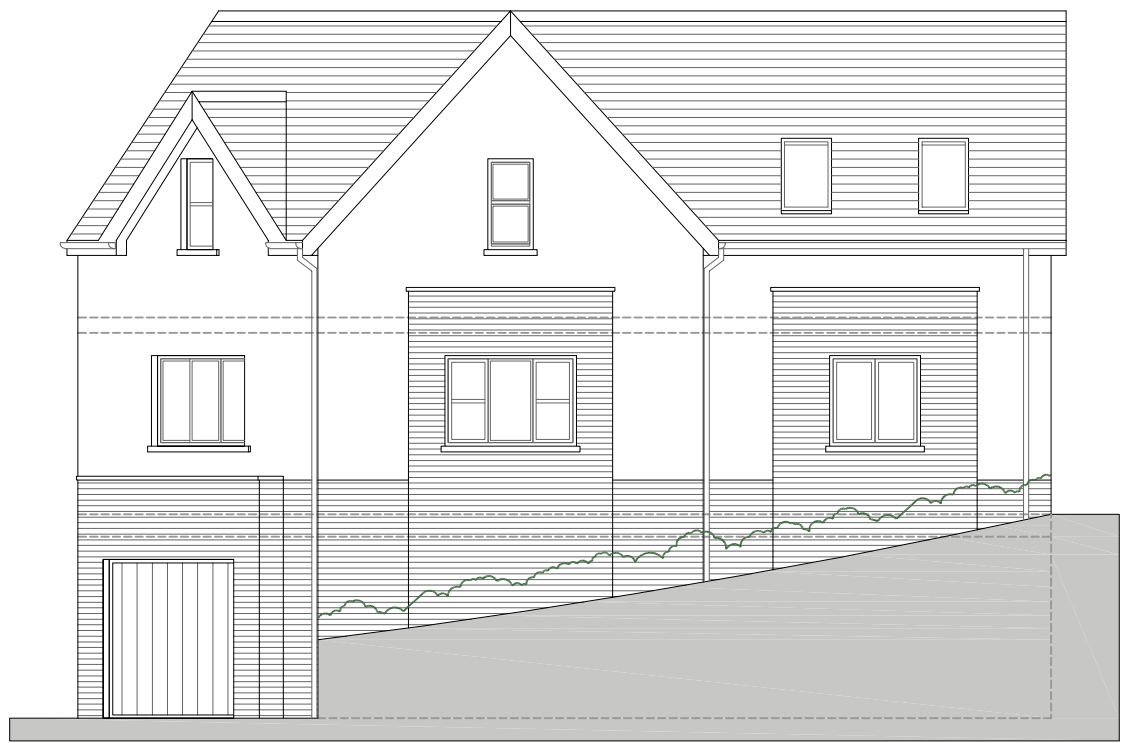


Front Elevation (to Pen Yr Alltwn)

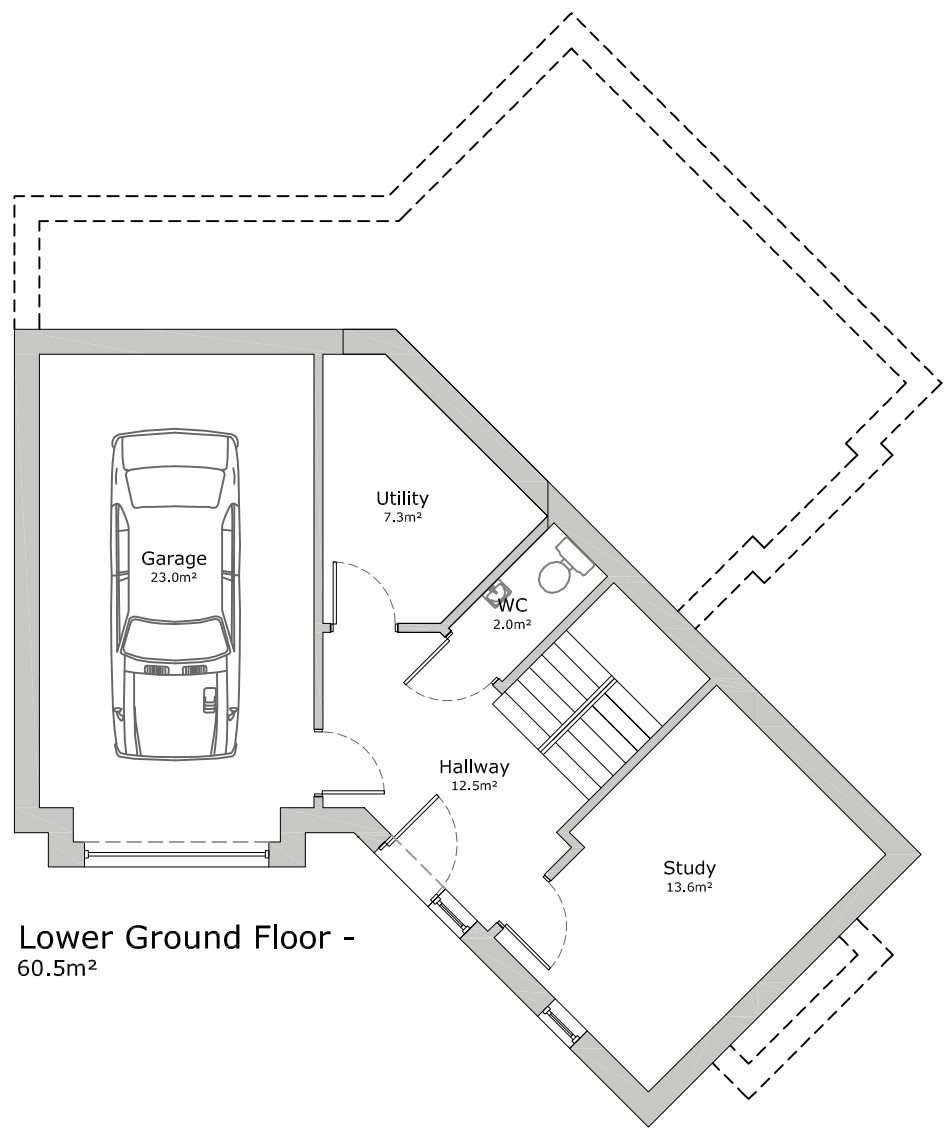

Lower Ground Floor - 60.5m²

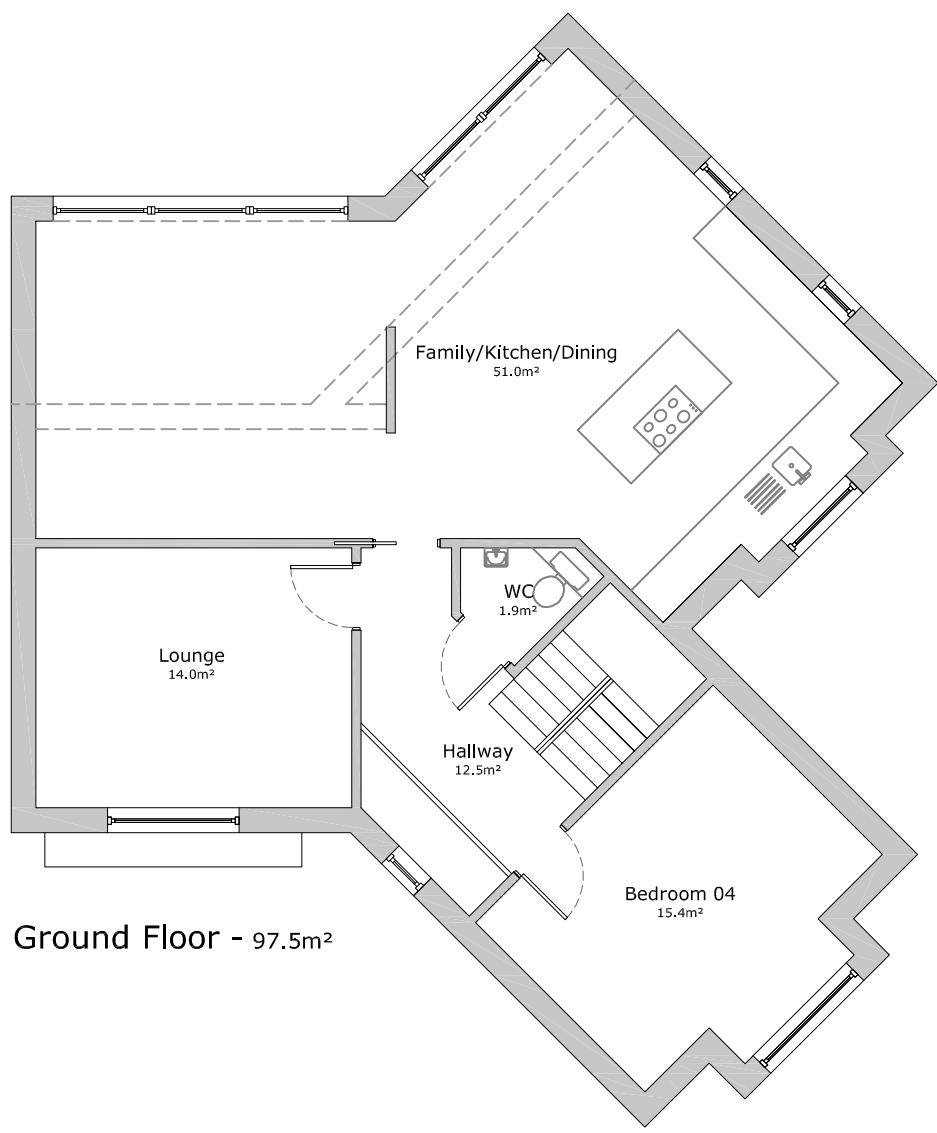

Ground Floor - 97.5m²

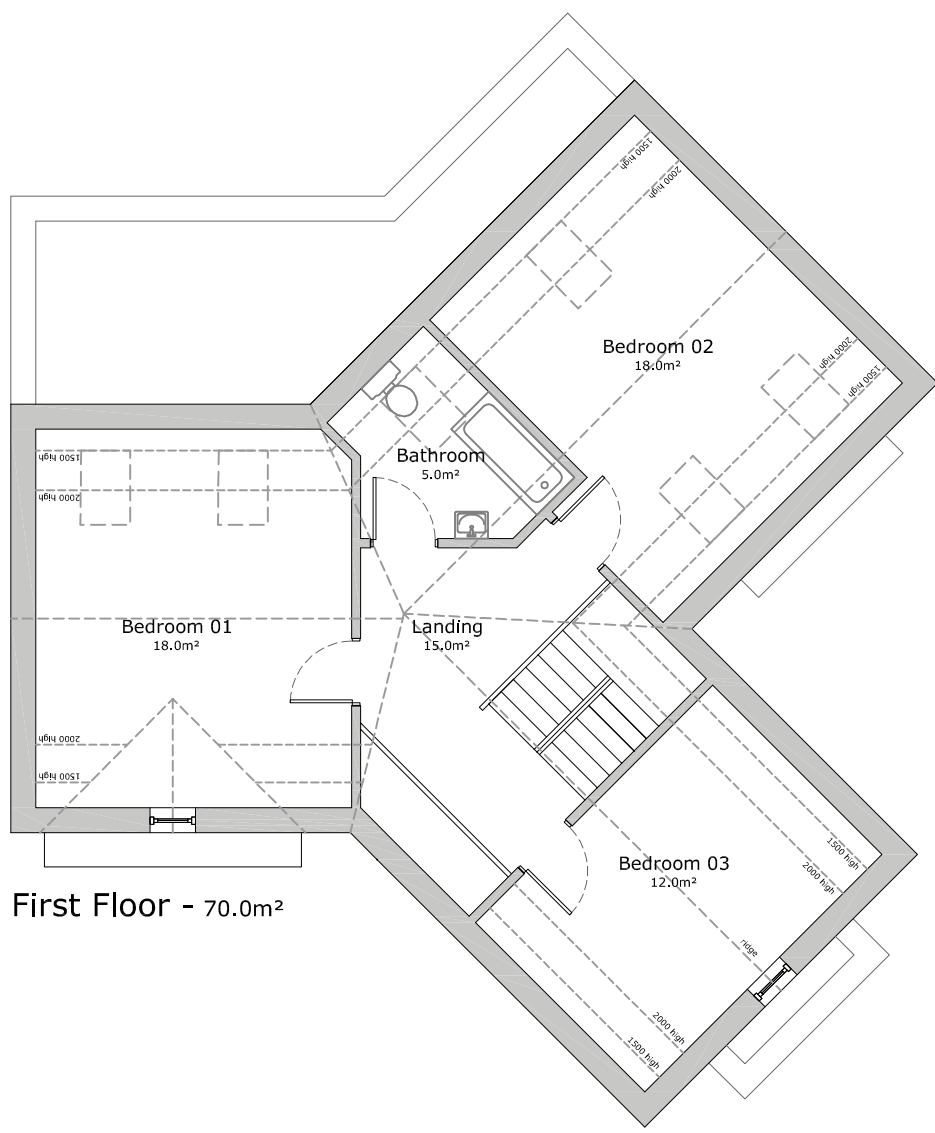

First Floor - 70.0m²