



Plots 6&7

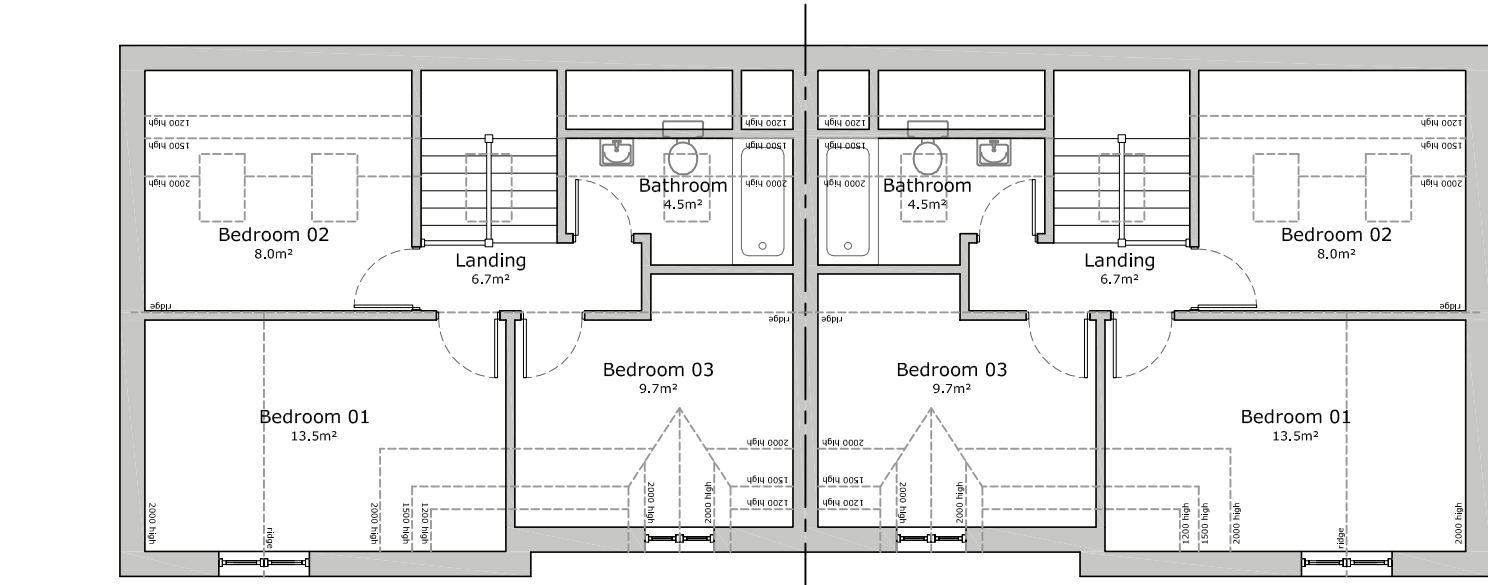


First Floor - 43.0m²

First Floor - 43.0m²

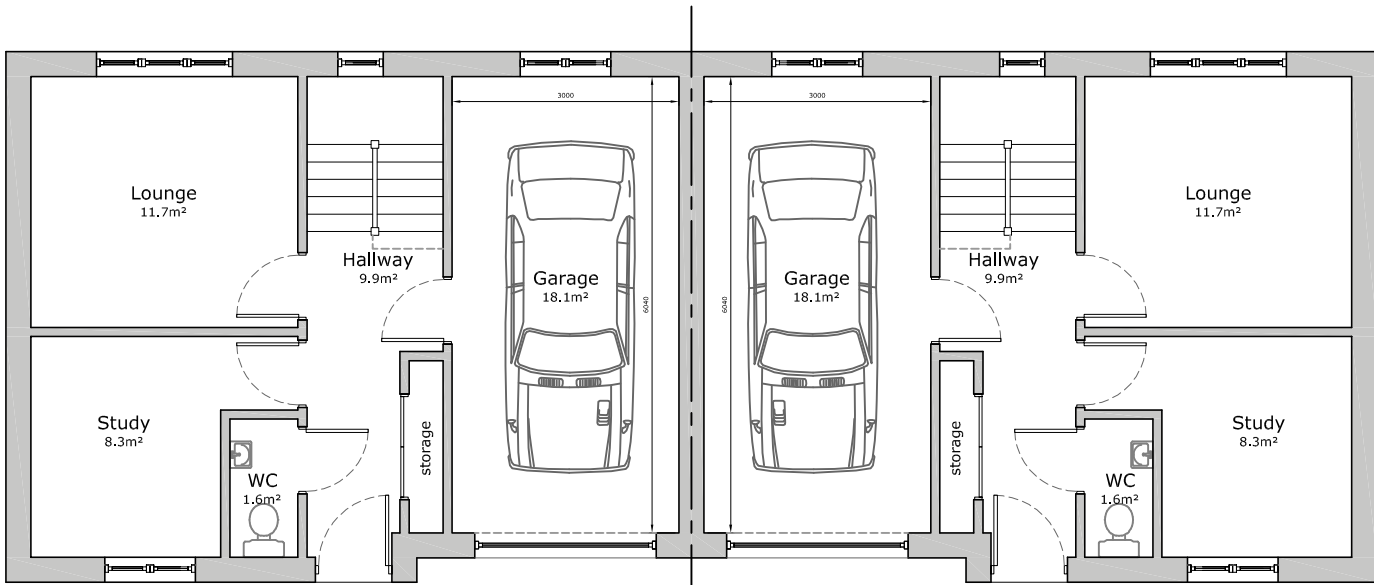

Ground Floor - 53.0m²

Ground Floor - 53.0m²

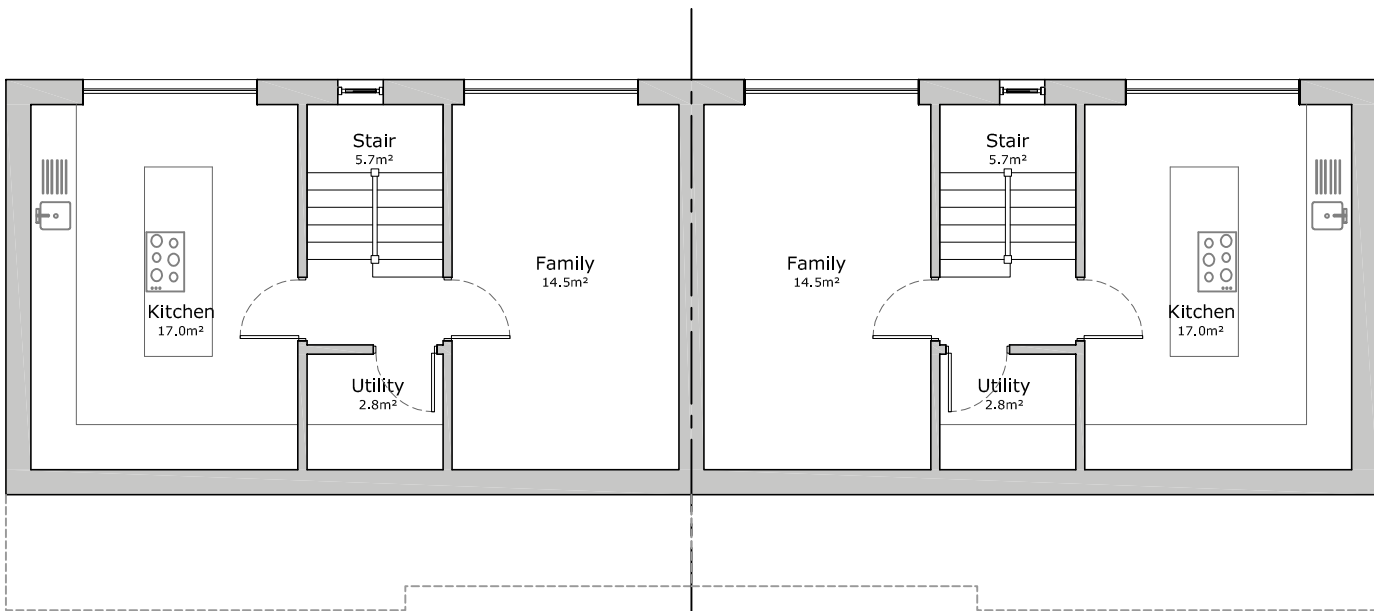

Lower Ground - 41.5m²


Lower Ground - 41.5m²




Front Elevation




Rear Elevation

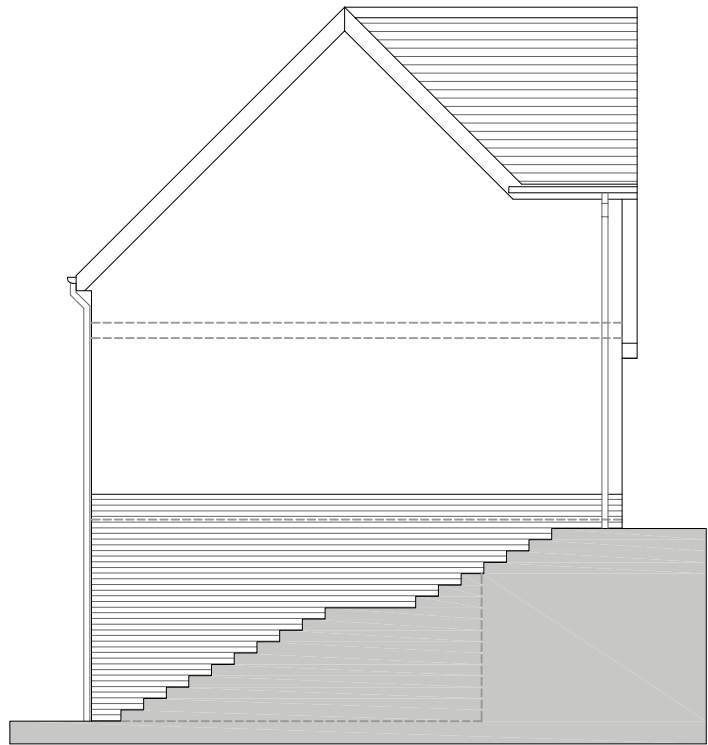

Side Elevation

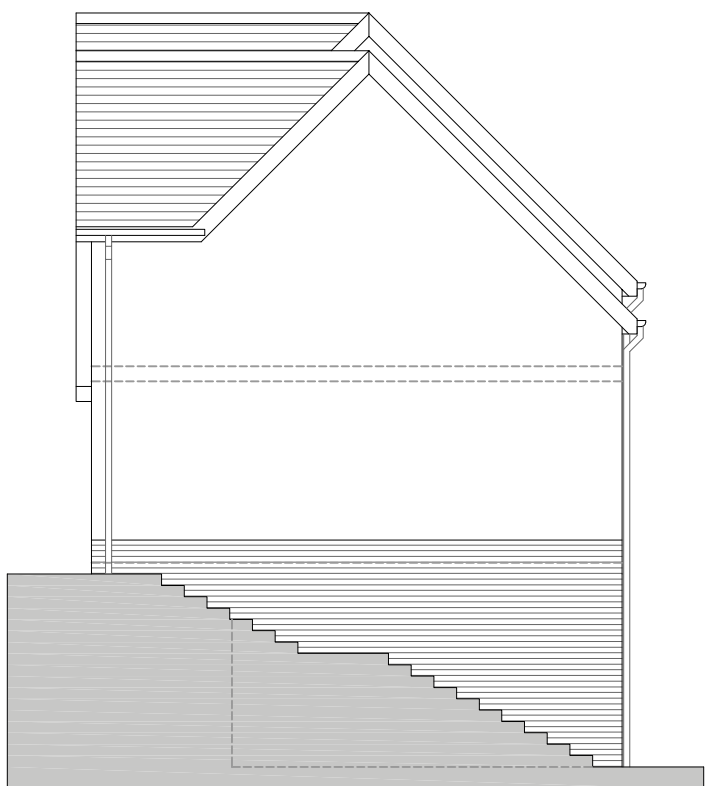


Side Elevation

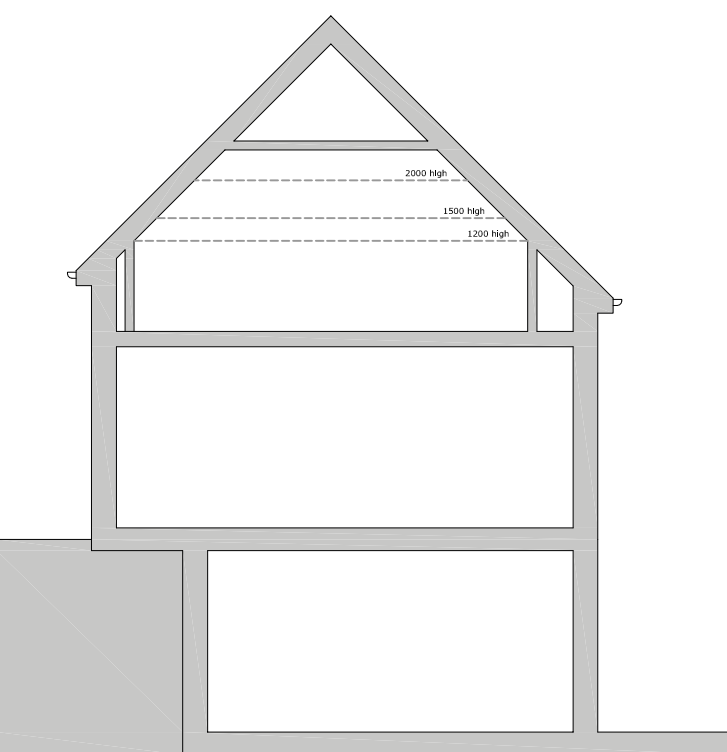


Section


Plot 8

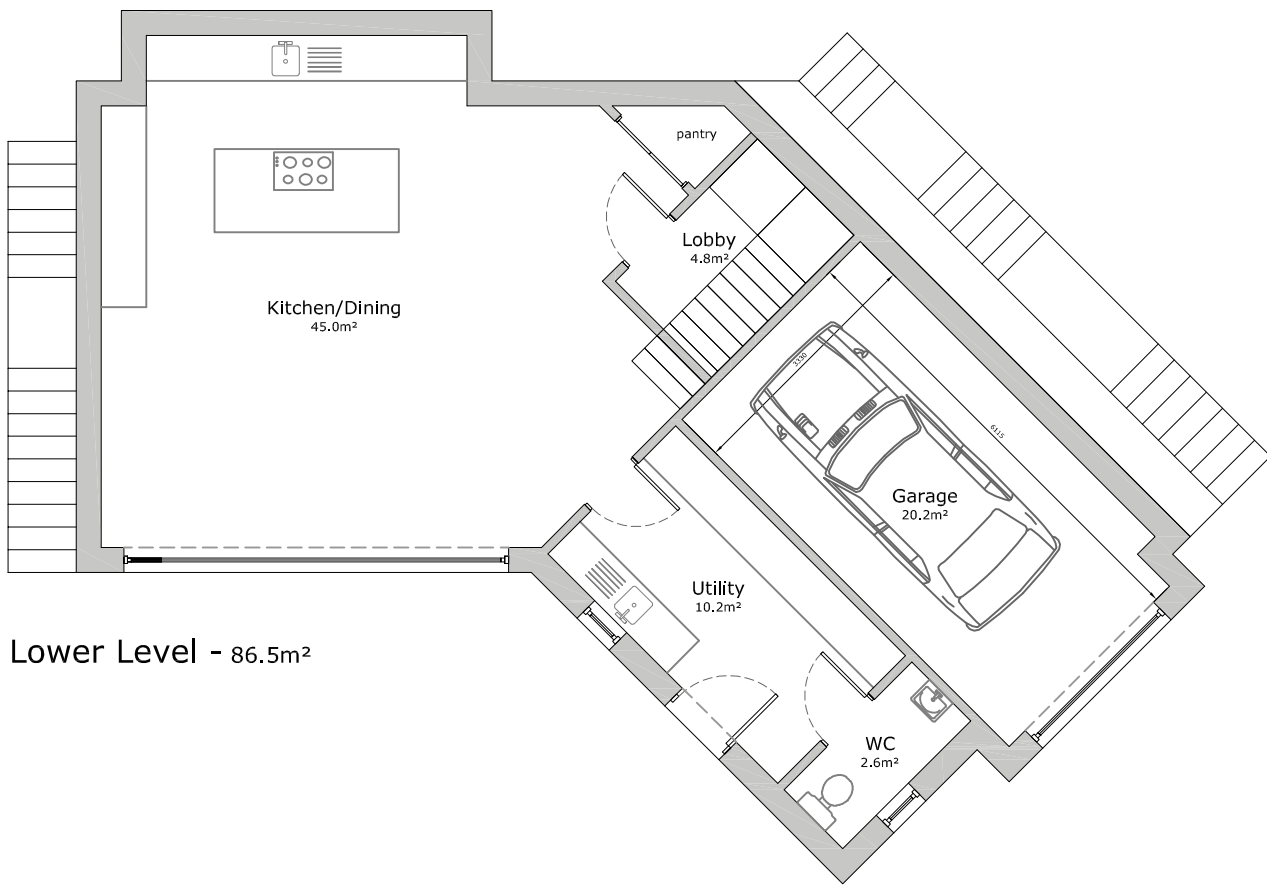

Lower Level - 86.5m²

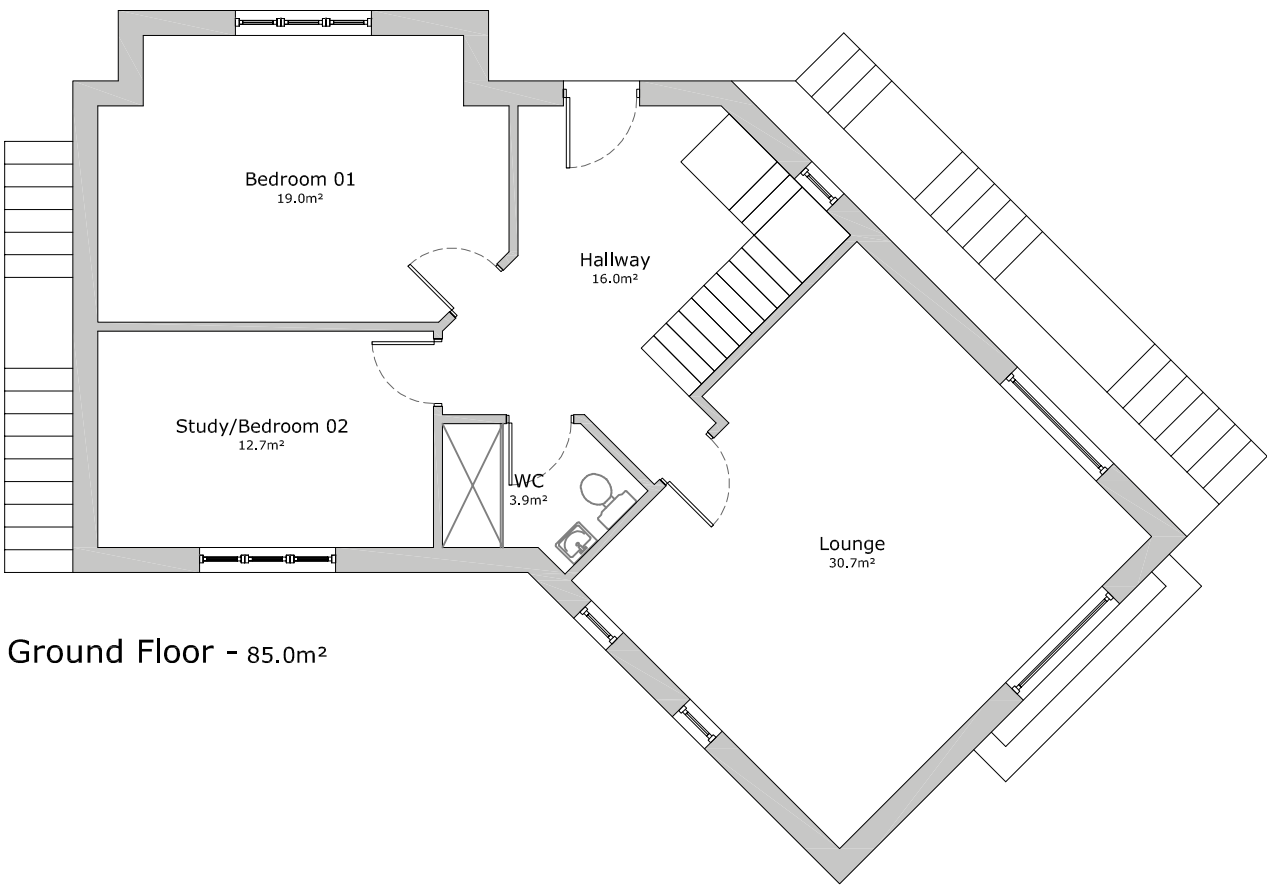

Ground Floor - 85.0m²

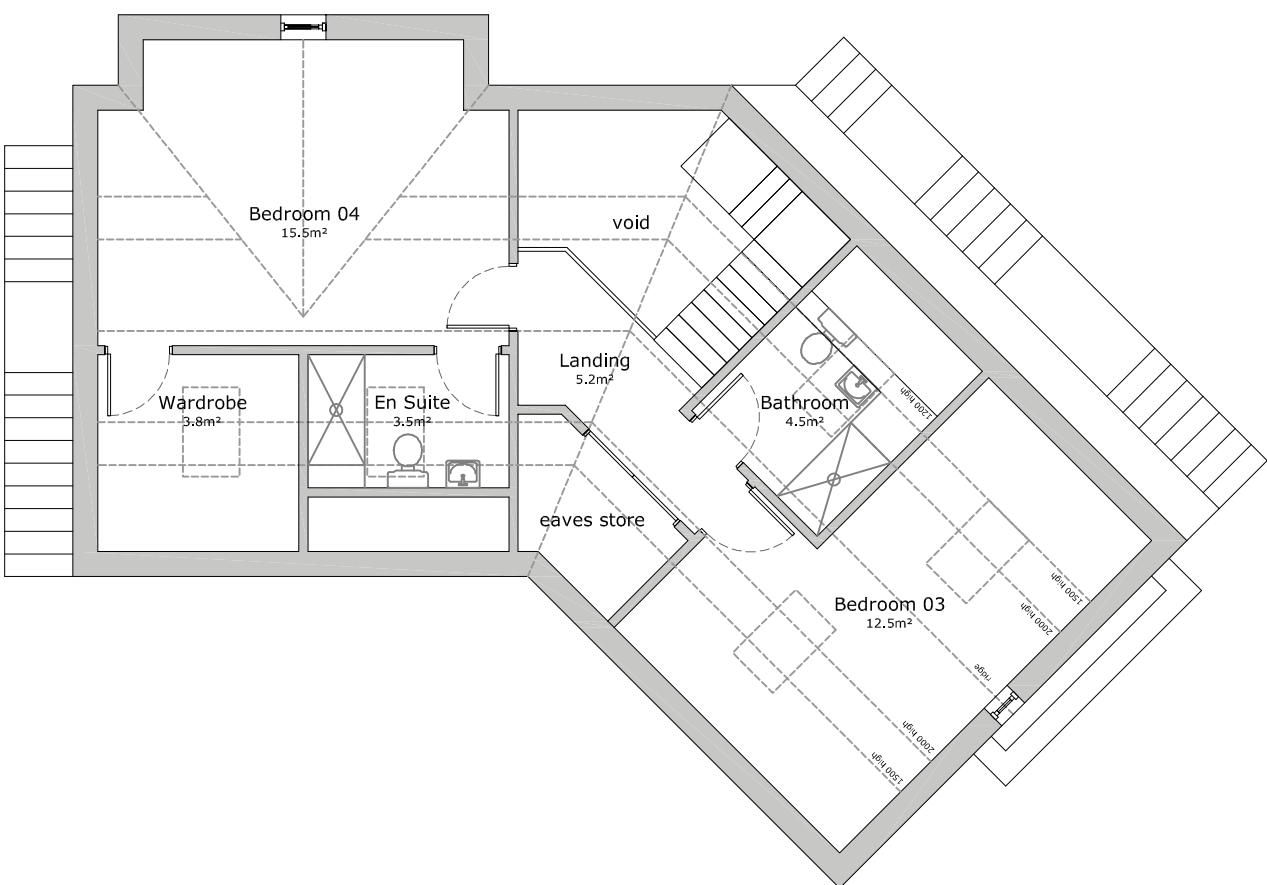

Rear Elevation



Side Elevation



Rear Elevation 02



Front Elevation