

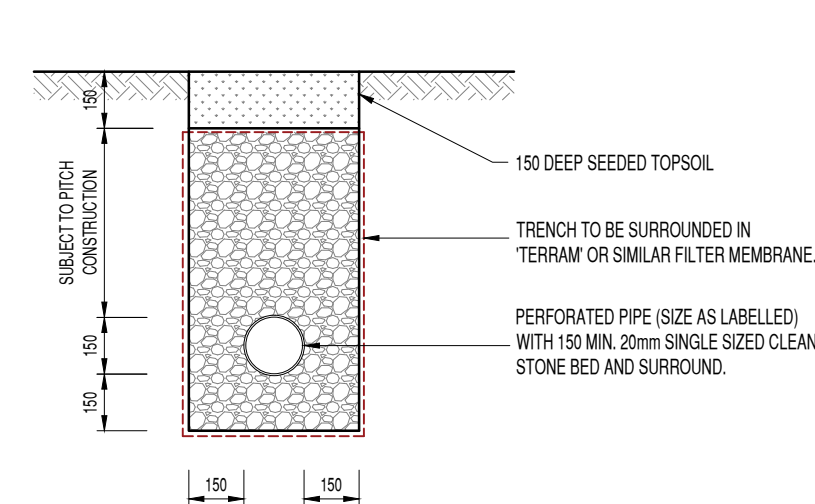



NOTE THE PROPERTY OF THIS DRAWING AND DESIGN IS VESTED IN BINGHAM HALL PARTNERSHIP LIMITED AND MUST NOT BE COPIED OR REPRODUCED IN ANY WAY WITHOUT THEIR WRITTEN CONSENT

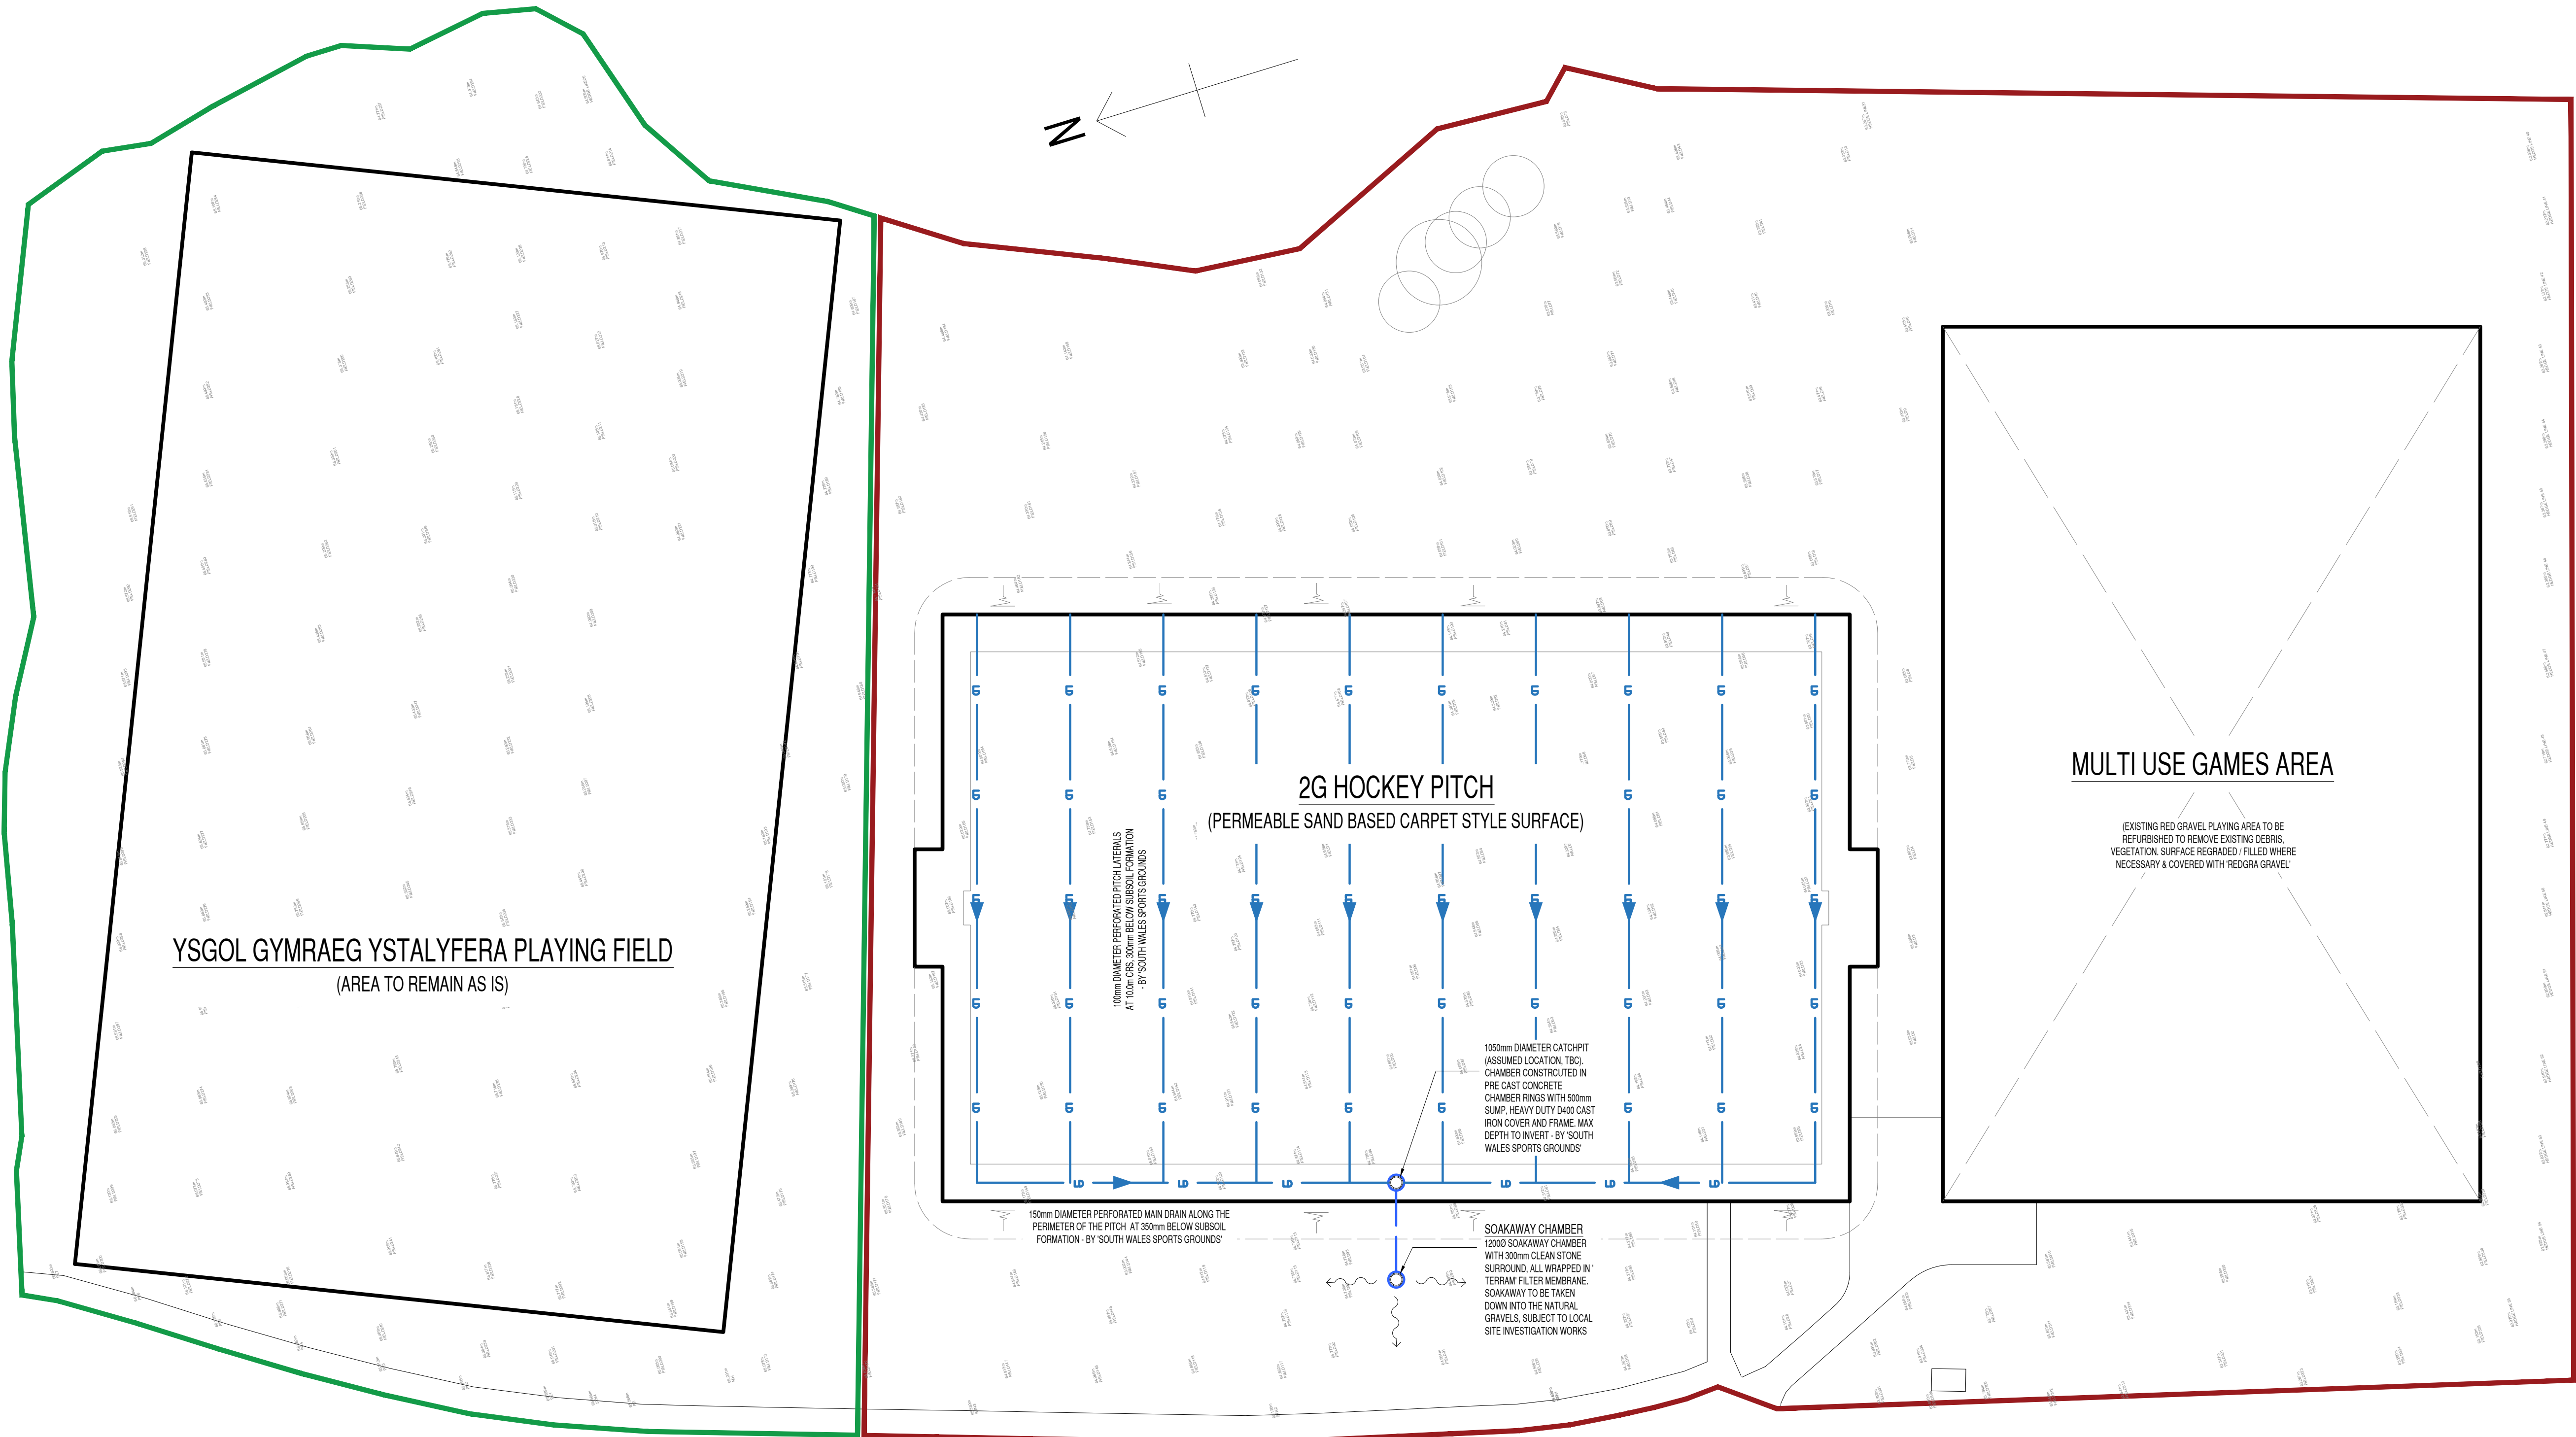

PRIMARY LAND DRAIN TO 2G HOCKEY PITCH
SCALE 1:20

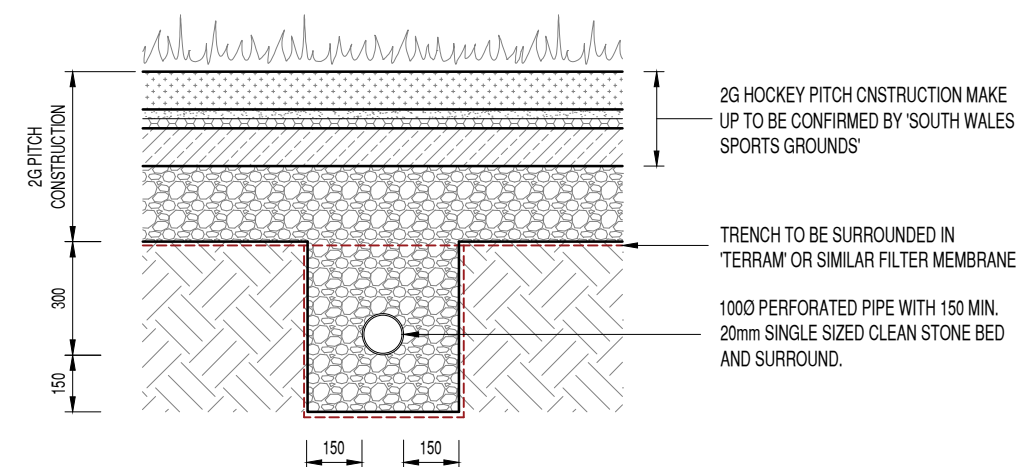

SECONDARY LAND DRAIN BELOW 2G HOCKEY PITCH
SCALE 1:20

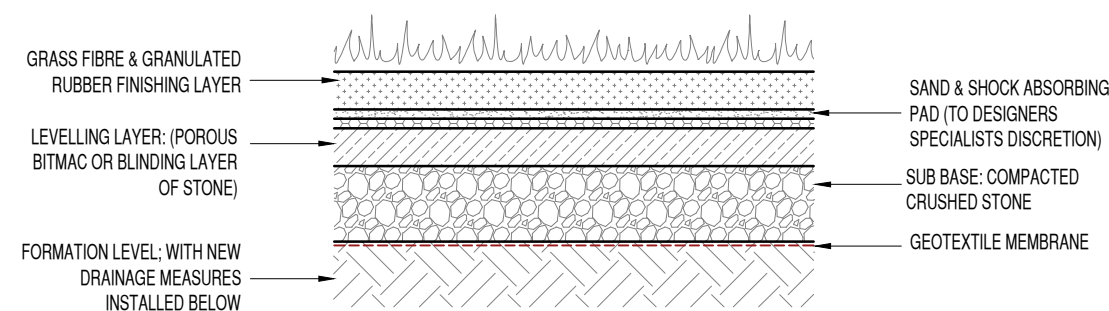

SECOND GENERATION 2G PITCH CONSTRUCTION
(INDICATIVE ONLY AND SUBJECT TO SPECIALIST CONTRACTOR)
SCALE 1:20

SAFETY, HEALTH AND ENVIRONMENTAL INFORMATION
In addition to the hazards / risks normally associated with the types of work detailed on this drawing, note the following:
CONSTRUCTION
1. None identified at date of issue.
MAINTENANCE / CLEANING
1. None identified at date of issue.
DECOMMISSIONING / DEMOLITION
1. None identified at date of issue.
It is assumed that all works will be carried out by a competent contractor working, where appropriate, to an approved method statement. Health and safety risk identified in BHPL Risk Register are to be observed prior to any construction method statement being produced.

- NOTES:**
- THIS DRAWING IS TO BE READ IN CONJUNCTION WITH ALL RELEVANT BHPL AND ARCHITECTS DRAWINGS.
 - THIS DRAWING IS TO BE READ IN CONJUNCTION WITH THE ALL SITE INVESTIGATION REPORTS AVAILABLE.
 - THIS DRAWING IS TO BE READ IN CONJUNCTION WITH ALL SPECIALISTS DRAWINGS.
 - ALL NEW SOIL PIPES, RAIN WATER PIPE & FOUL WATER GULLY LOCATIONS AND FINAL NUMBERS ARE TO BE CONFIRMED BY THE M&E ENGINEER AND ARCHITECT.
 - THE CONTRACTOR IS TO ENSURE THAT ANY EXCAVATIONS, ESPECIALLY LOCAL TO THE SITE BOUNDARY AND EXISTING BUILDING DOES NOT UNDERMINE ANY EXISTING STRUCTURE / FEATURE - *IF IN DOUBT ASK!*
 - ALL EXISTING SERVICES ARE TO BE IDENTIFIED BY THE CONTRACTOR AND EITHER PROTECTED OR DIVERTED IF LIVE PRIOR TO ANY WORKS COMMENCING ON SITE ALL IN ACCORDANCE WITH THE APPARATUS OWNERS APPROVALS.
 - THE CONTRACTOR IS TO ADHERE TO ALL RELEVANT CURRENT HEALTH & SAFETY REGULATIONS AT ALL TIMES.

DRAINAGE DESIGN AND CONSTRUCTION DETAILS BY 'SOUTH WALES SPORTS GROUNDS'. DRAWING IS INDICATIVE ONLY.



Drawing Status	PRELIMINARY				
Architect	LAWRAY ARCHITECTS LTD.				
Client	ANDREW SCOTT CONSTRUCTION LTD.				
Scale	Drawn	Drawing Size	Date	Checked	
1:400	RC	A1	JUNE 2020	DTH	

Bingham Hall
PARTNERSHIP LTD

Consulting Civil & Structural Engineers
5 Ty-Nant Court
Morganstown
Cardiff
CF15 8LW
Telephone (029) 2048 8588

Project Title								
YSTALYFERA PHASE III WORKS								
Drawing Title								
PROPOSED DRAINAGE FOR YSTALYFERA PHASE III SPORTS FIELDS								
Project No.	Originator	Volume	Level	Type	Role	Number	Rev	
6685	- BHP	- 00	- 00	- DR	- C	- (50)050	P01	