
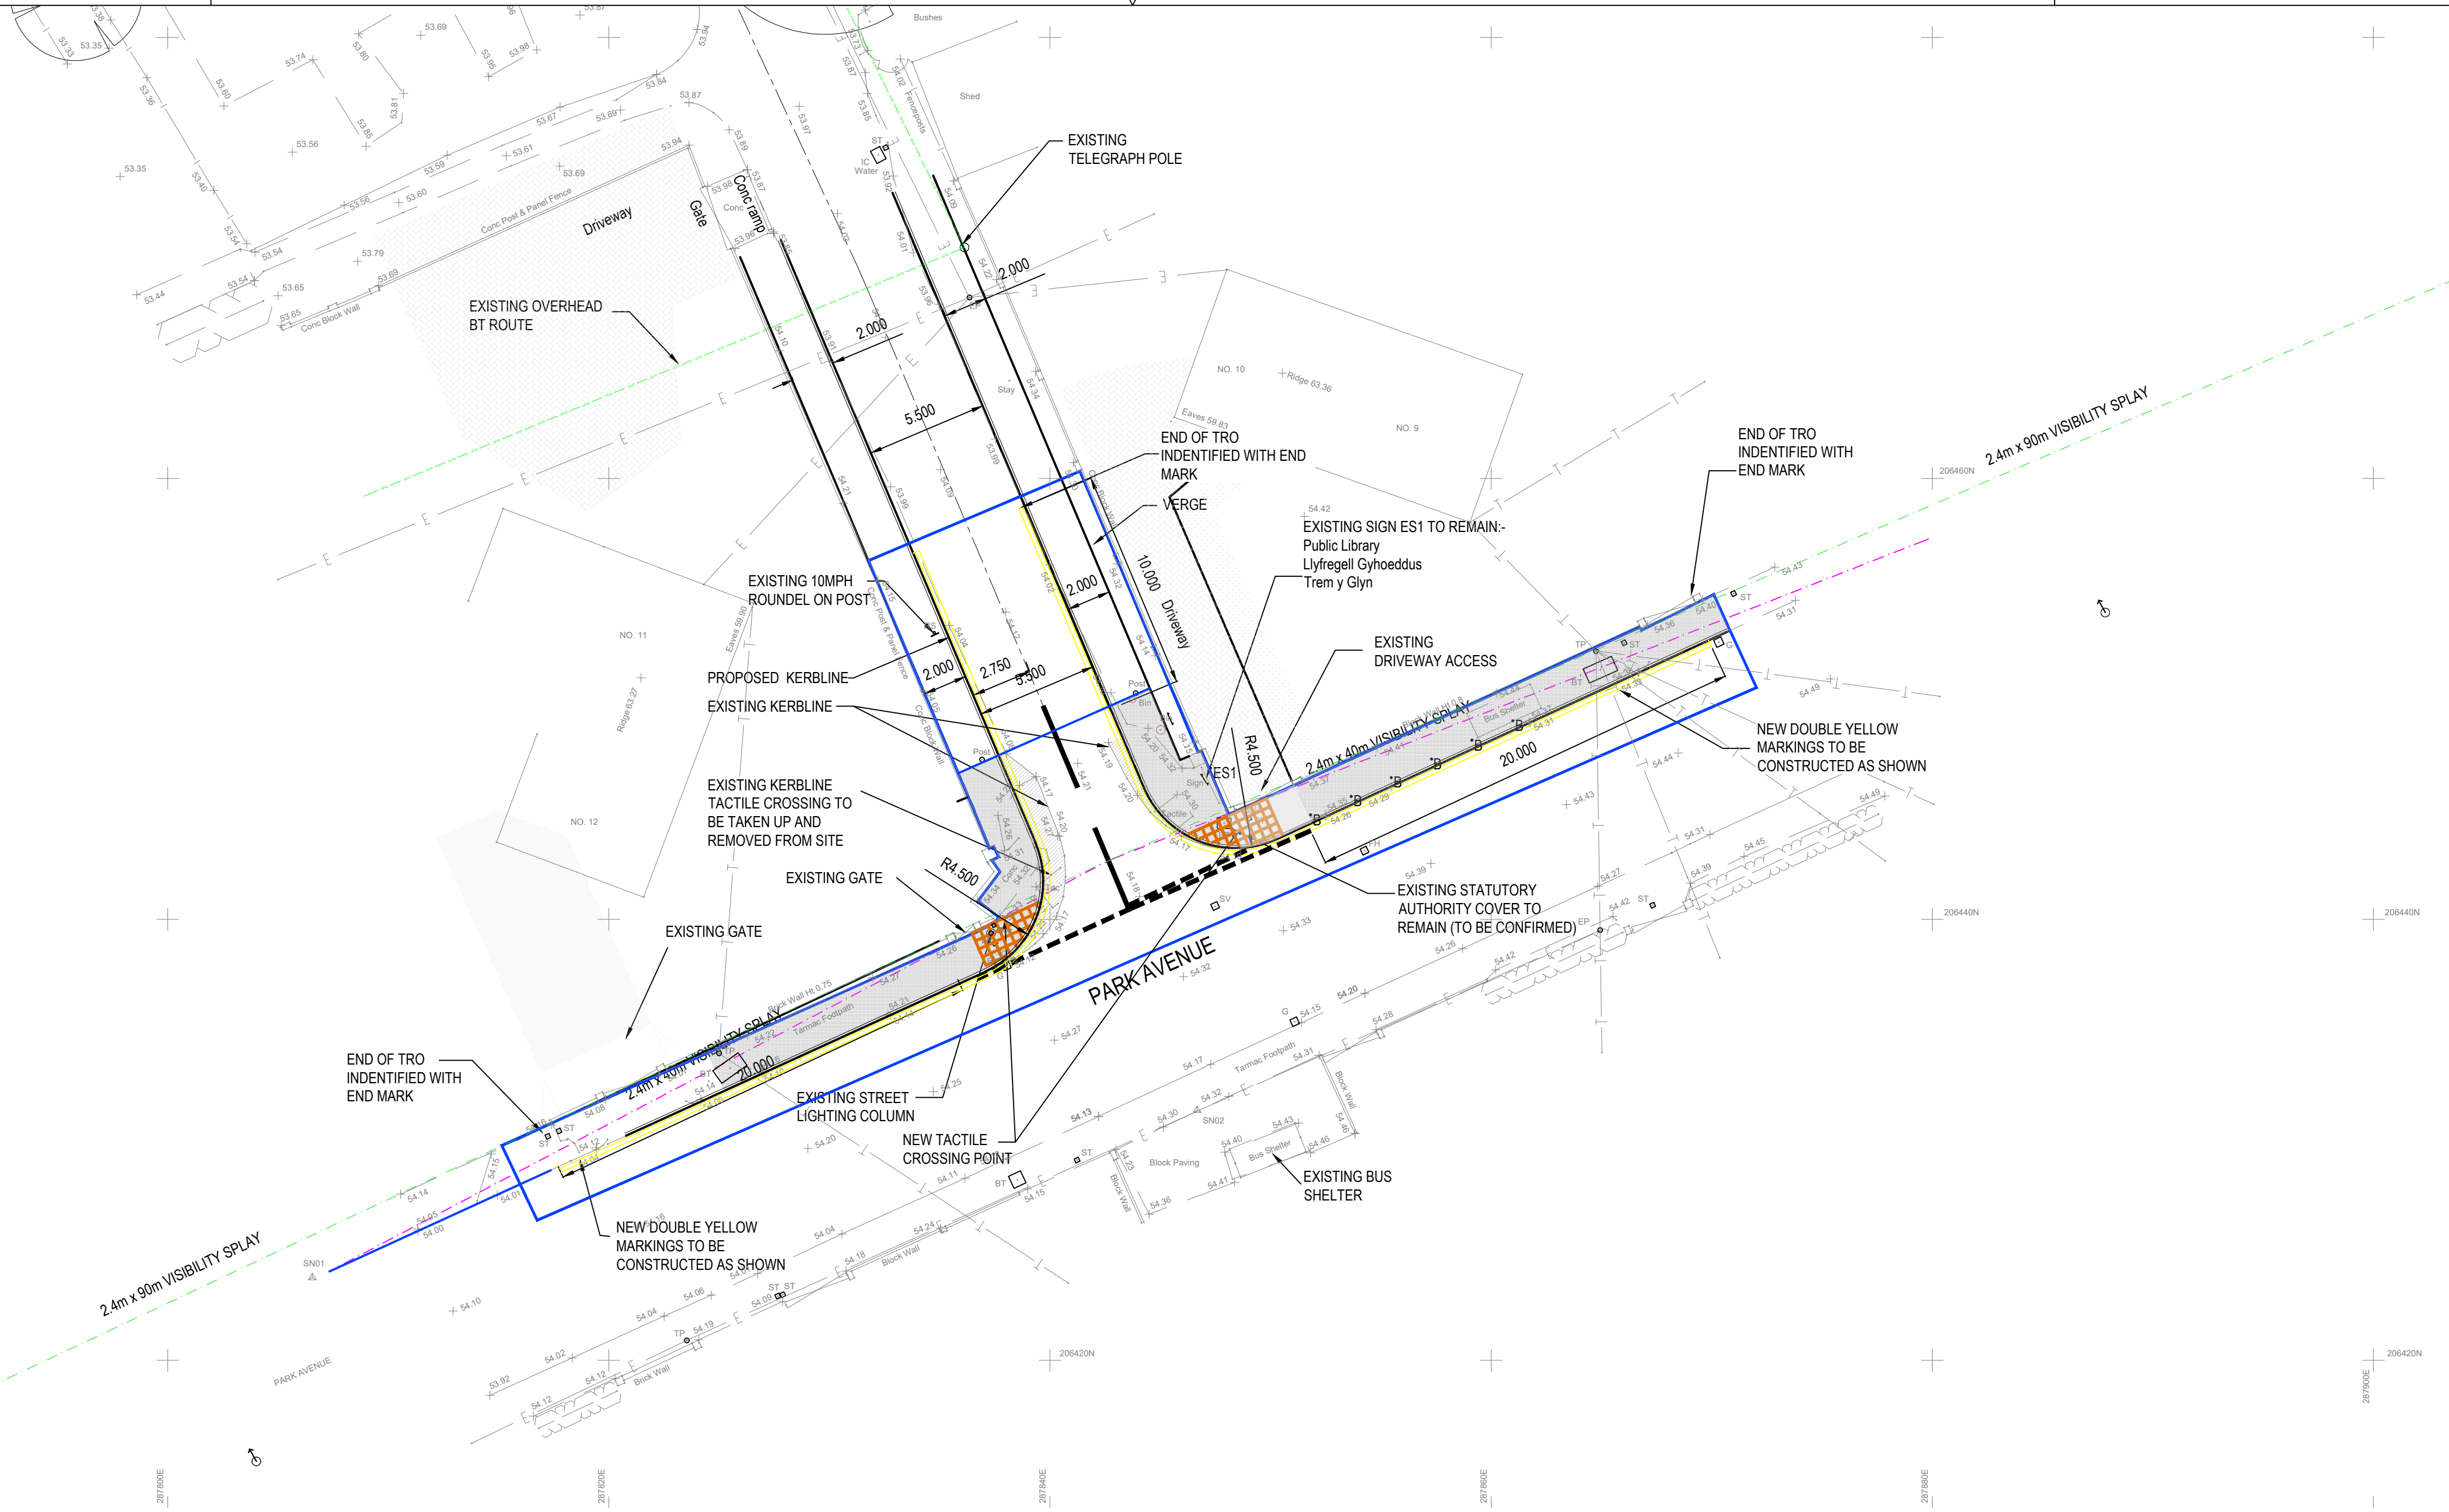


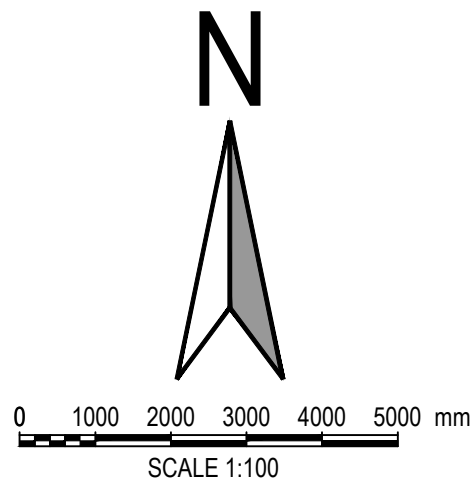

- SURFACING LEGEND**
- TARMAC FOOTPATH UNDER S278 AGREEMENT TO BE AGREED WITH NEATH PORT TALBOT COUNCIL (NPTC)
 - DENOTES AREA OF EXISTING FOOTWAY INCLUDING KERBS AND HAUNCHING TO BE TAKEN UP AND REPLACED WITH FULL ROAD CONSTRUCTION TO ADOPTABLE STANDARDS.
 - TARMAC FOOTPATH UNDER S278 AGREEMENT TO BE AGREED WITH NEATH PORT TALBOT COUNCIL (NPTC)
 - VEHICLE CROSSOVER UNDER S278 AGREEMENT
 - NEW BOLLARD TYPE TO BE AGREED WITH NPTC
 - DENOTES TACTILE PAVING CROSSING POINT
 - NEW DOUBLE YELLOW MARKINGS TO BE AGREED UNDER TRO

- ADOPTABLE HIGHWAY LEGEND**
- LIMIT OF SECTION S278 WORKS

Issue for Approval

ADOPTABLE HIGHWAY NOTES

- ALL ROADS WHICH ARE SUBJECT TO A SECTION 278 AND 38 AGREEMENT (HIGHWAY ACT 1980) ARE TO BE CONSTRUCTED IN ACCORDANCE WITH THE HIGHWAY AUTHORITIES CURRENT SPECIFICATION AND TO THE SATISFACTION OF THE ENGINEER.
- ALL CONSTRUCTION METHODS AND MATERIALS USED ARE TO BE IN ACCORDANCE WITH THE LATEST SPECIFICATION FOR HIGHWAY WORKS.
- THE CONFIRMATION OF CBR VALUES AND THEIR LOCATION, WHICH SHALL BE AT A MINIMUM SPACING OF 30m ALONG THE LINE OF THE CARRIAGEWAY TO EACH ROAD, SHALL BE CONFIRMED ON SITE PRIOR TO ROAD CONSTRUCTION COMMENCING ON SITE. A REPRESENTATIVE OF THE NEATH PORT TALBOT COUNCIL HIGHWAYS NEEDS TO BE PRESENT WHEN THE PENETRATION TEST INVOLVED ARE CARRIED OUT.
- NO WORKS MAY BEGIN ON THE EXISTING PUBLIC HIGHWAY UNTIL A ROAD OPENING NOTICE HAS BEEN ISSUED.
- WHERE DRIVEWAYS MEET FOOTWAYS AND ADEQUATE VISIBILITY SPLAY FOR PEDESTRIANS SHOULD BE PROVIDED.
- BEFORE ROAD MARKINGS OR TRAFFIC SIGNS ARE INSTALLED OR ERECTED ON SITE, THEY SHALL BE AGREED WITH THE NEATH PORT TALBOT COUNCIL'S HIGHWAY MAINTENANCE MANAGER OR HIS ON-SITE REPRESENTATIVE AND THE TRAFFIC SIGNS SHALL BE ERECTED IN THEIR FINAL LOCATION PRIOR TO WORKS COMMENCING ON THE CONSTRUCTION OF THE ROAD NARROWING OR SPEED CUSHION.
- THE SIGNS SHALL BE LOCATED IN ACCORDANCE WITH THAT SPECIFIED IN THE RELEVANT TSRGD (TRAFFIC SIGNS REGULATIONS AND GENERAL DIRECTIONS).
- THE DOUBLE YELLOW LINES EXTENDING INTO THE S38 WORKS ARE TO BE COMPLETED AS PART OF THE S278 WORKS.

GENERAL NOTES:

- ALL DIMENSIONS ARE IN MILLIMETRES UNLESS NOTED OTHERWISE.
- ALL LEVELS ARE SHOWN IN METRES UNLESS NOTED OTHERWISE.
- DO NOT SCALE FROM THE DRAWING. USE FIGURED DIMENSIONS ONLY.
- ANY DISCREPANCIES TO BE REPORTED IMMEDIATELY TO THE ENGINEER.
- THIS DRAWING TO BE READ IN CONJUNCTION WITH ALL RELEVANT ARCHITECTS, ENGINEERS, SUBCONTRACTORS AND SPECIALISTS DRAWINGS AND SPECIFICATIONS.
- SERVICES HAVE NOT BEEN SHOWN BUT WILL BE PRESENT, THE CONTRACTOR IS TO LIAISE WITH ALL RELEVANT STATUTORY AUTHORITIES PRIOR TO THE COMMENCEMENT OF ANY WORK.

01	RGF	LR	MJ	27.07.2020	Planning Issue Comments from NPTC Added - 4.5mm Radius to Junction added				
rev.	drawn	chkd.	appd.	date	description				
Client MANNING CONSTRUCTION PENCOED									
Project RESIDENTIAL DEVELOPMENT GLYNNEATH, NEATH PORT TALBOT									
Title SECTION 278 GENERAL ARRANGEMENT									
 Vale Consultancy CONSULTING CIVIL & STRUCTURAL ENGINEERS 29 Bocam Park, Old Field Road, Pencoed, Bridgend CF35 5LJ. Phone: 01656 863794 Email: enquiries@vale-consultancy.co.uk									
date		drawn		checked		approved			
06.04.20		RGP		LR		06.04.20		MJ	
scale @ A1 1:200				10741					
status		drg. no.						rev.	
A		10741/S278_770						01	