


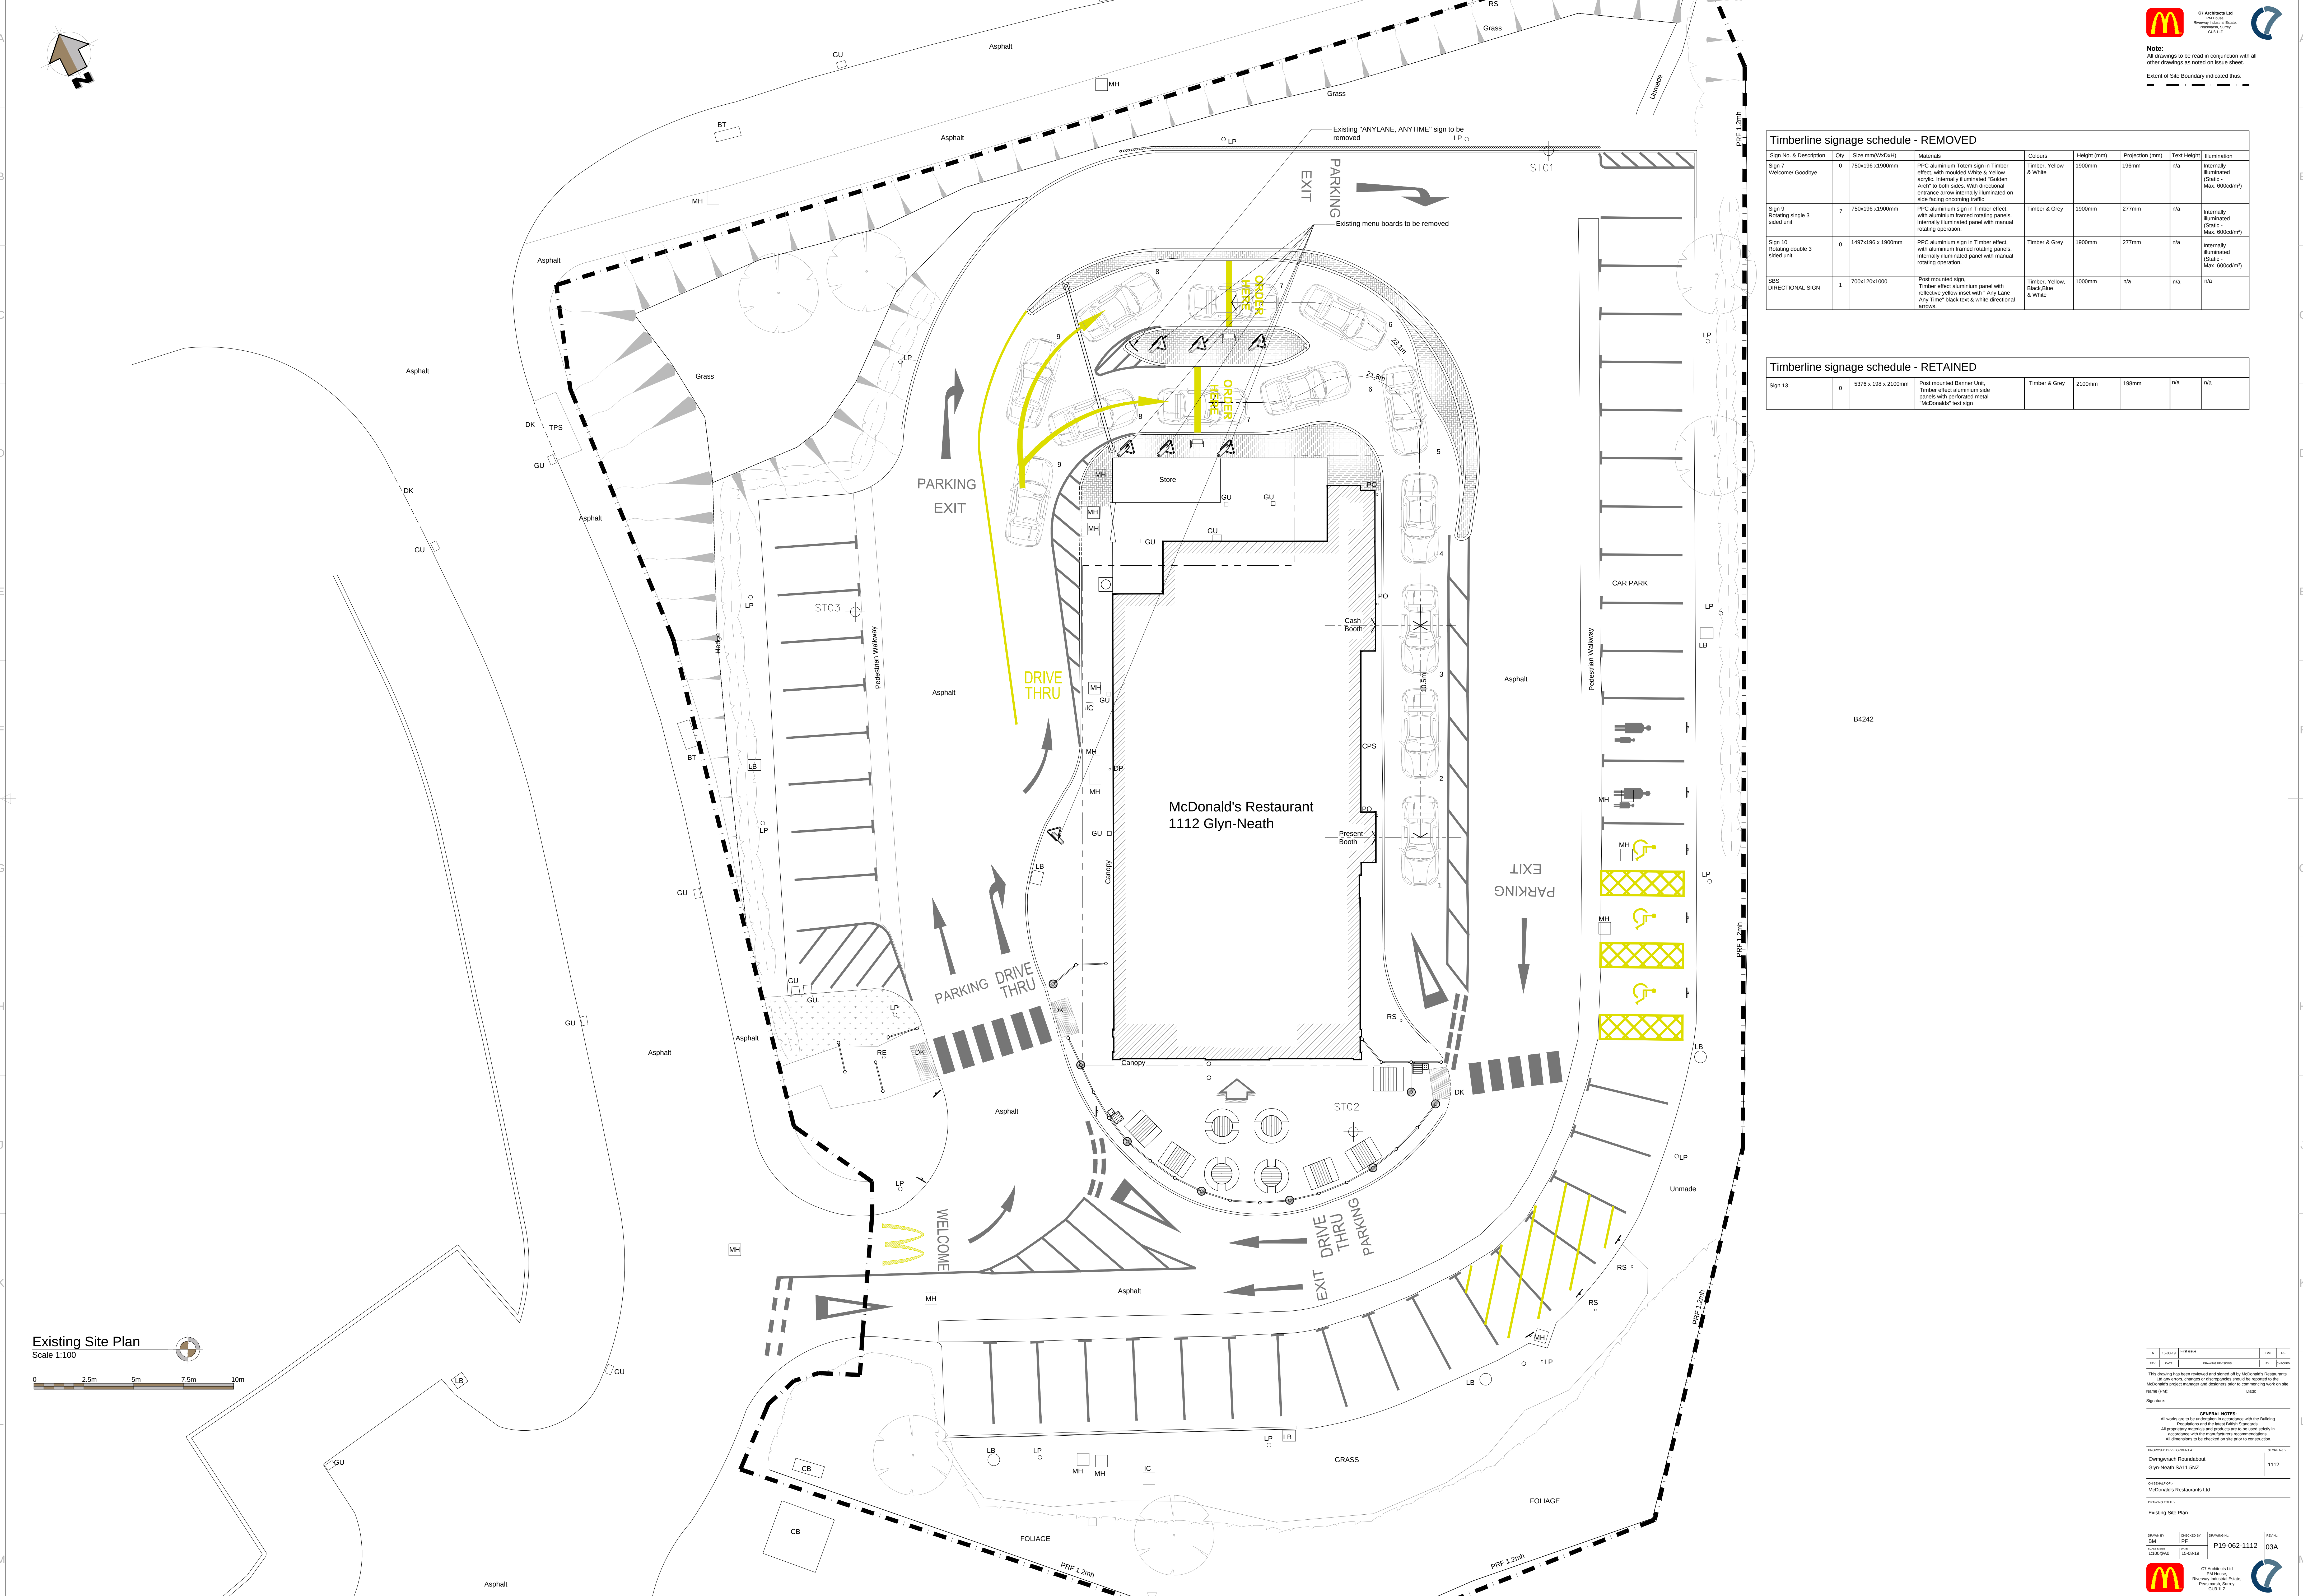

Timberline signage schedule - REMOVED									
Sign No. & Description	Qty	Size mm(WxDxH)	Materials	Colours	Height (mm)	Projection (mm)	Text Height	Illumination	
Sign 7 Welcome/ Goodbye	0	750x196 x1900mm	PPC aluminium Timber sign in Timber effect, with moulded White & Yellow acrylic. Internally illuminated 'Golden Arch' to both sides. With directional entrance arrow internally illuminated on side facing oncoming traffic.	Timber, Yellow & White	1900mm	166mm	n/a	Internally Illuminated (Static - Max. 600cd/m²)	
Sign 9 Rotating single 3 sided unit	7	750x196 x1900mm	PPC aluminium sign in Timber effect, with aluminium framed rotating panels. Internally illuminated panel with manual rotating operation.	Timber & Grey	1900mm	277mm	n/a	Internally Illuminated (Static - Max. 600cd/m²)	
Sign 10 Rotating double 3 sided unit	0	1497x196 x 1900mm	PPC aluminium sign in Timber effect, with aluminium framed rotating panels. Internally illuminated panel with manual rotating operation.	Timber & Grey	1900mm	277mm	n/a	Internally Illuminated (Static - Max. 600cd/m²)	
SBS DIRECTIONAL SIGN	1	700x120x1000	Post mounted sign. Timber effect aluminium panel with reflective yellow inset with 'Any Lane Any Time' black text & white directional arrows.	Timber, Yellow, Black, Blue & White	1000mm	n/a	n/a	n/a	

Timberline signage schedule - RETAINED									
Sign 13	0	5376 x 198 x 2100mm	Post mounted Banner Unit, Timber effect aluminium side panels with perforated metal 'McDonald's' text sign	Timber & Grey	2100mm	198mm	n/a	n/a	

B4242

