



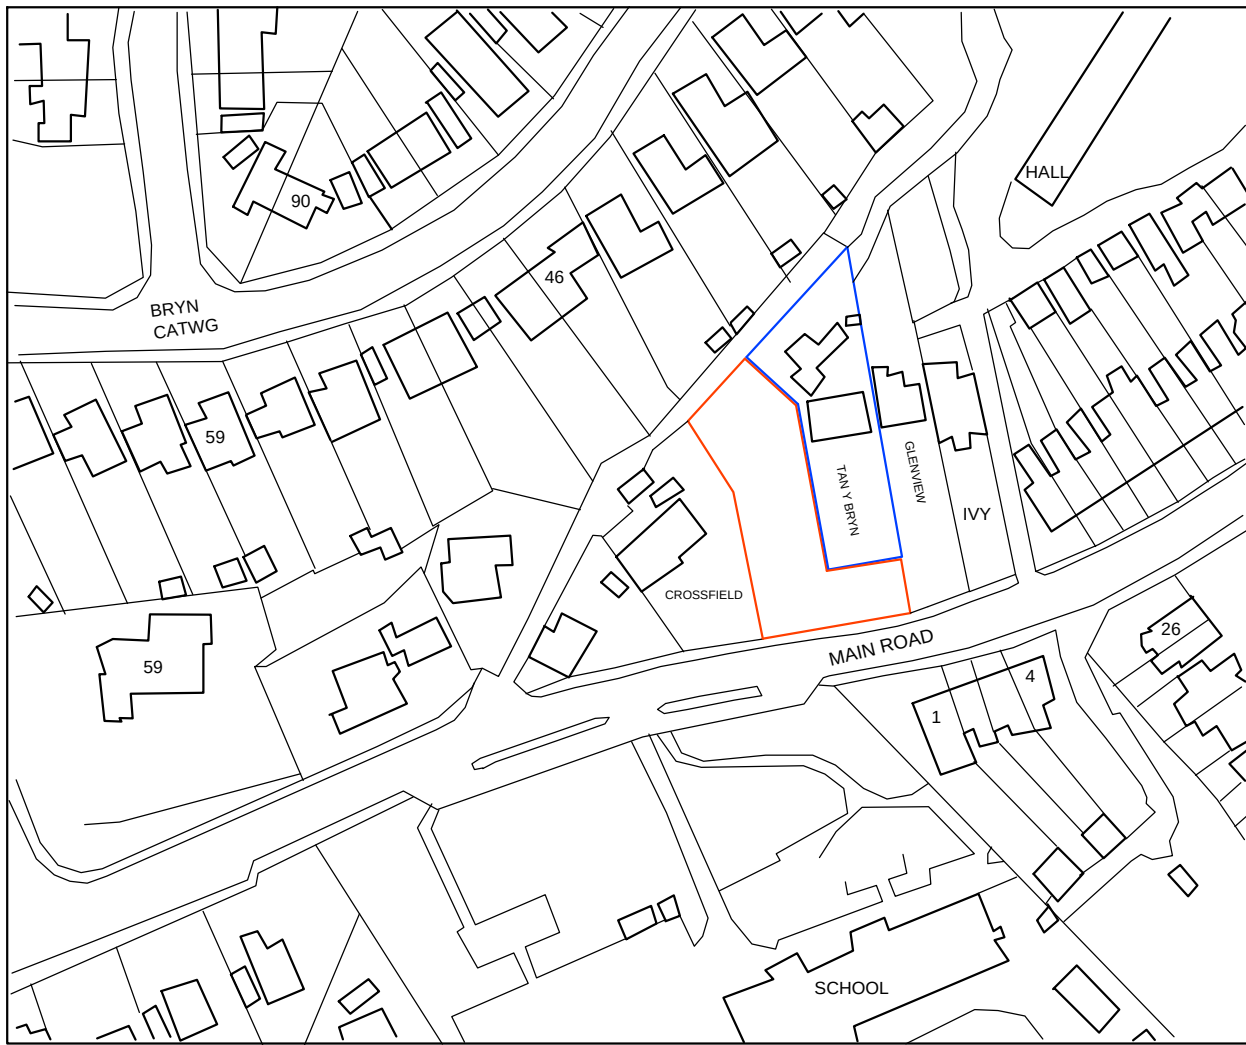

Location Plan

Scale 1:1250

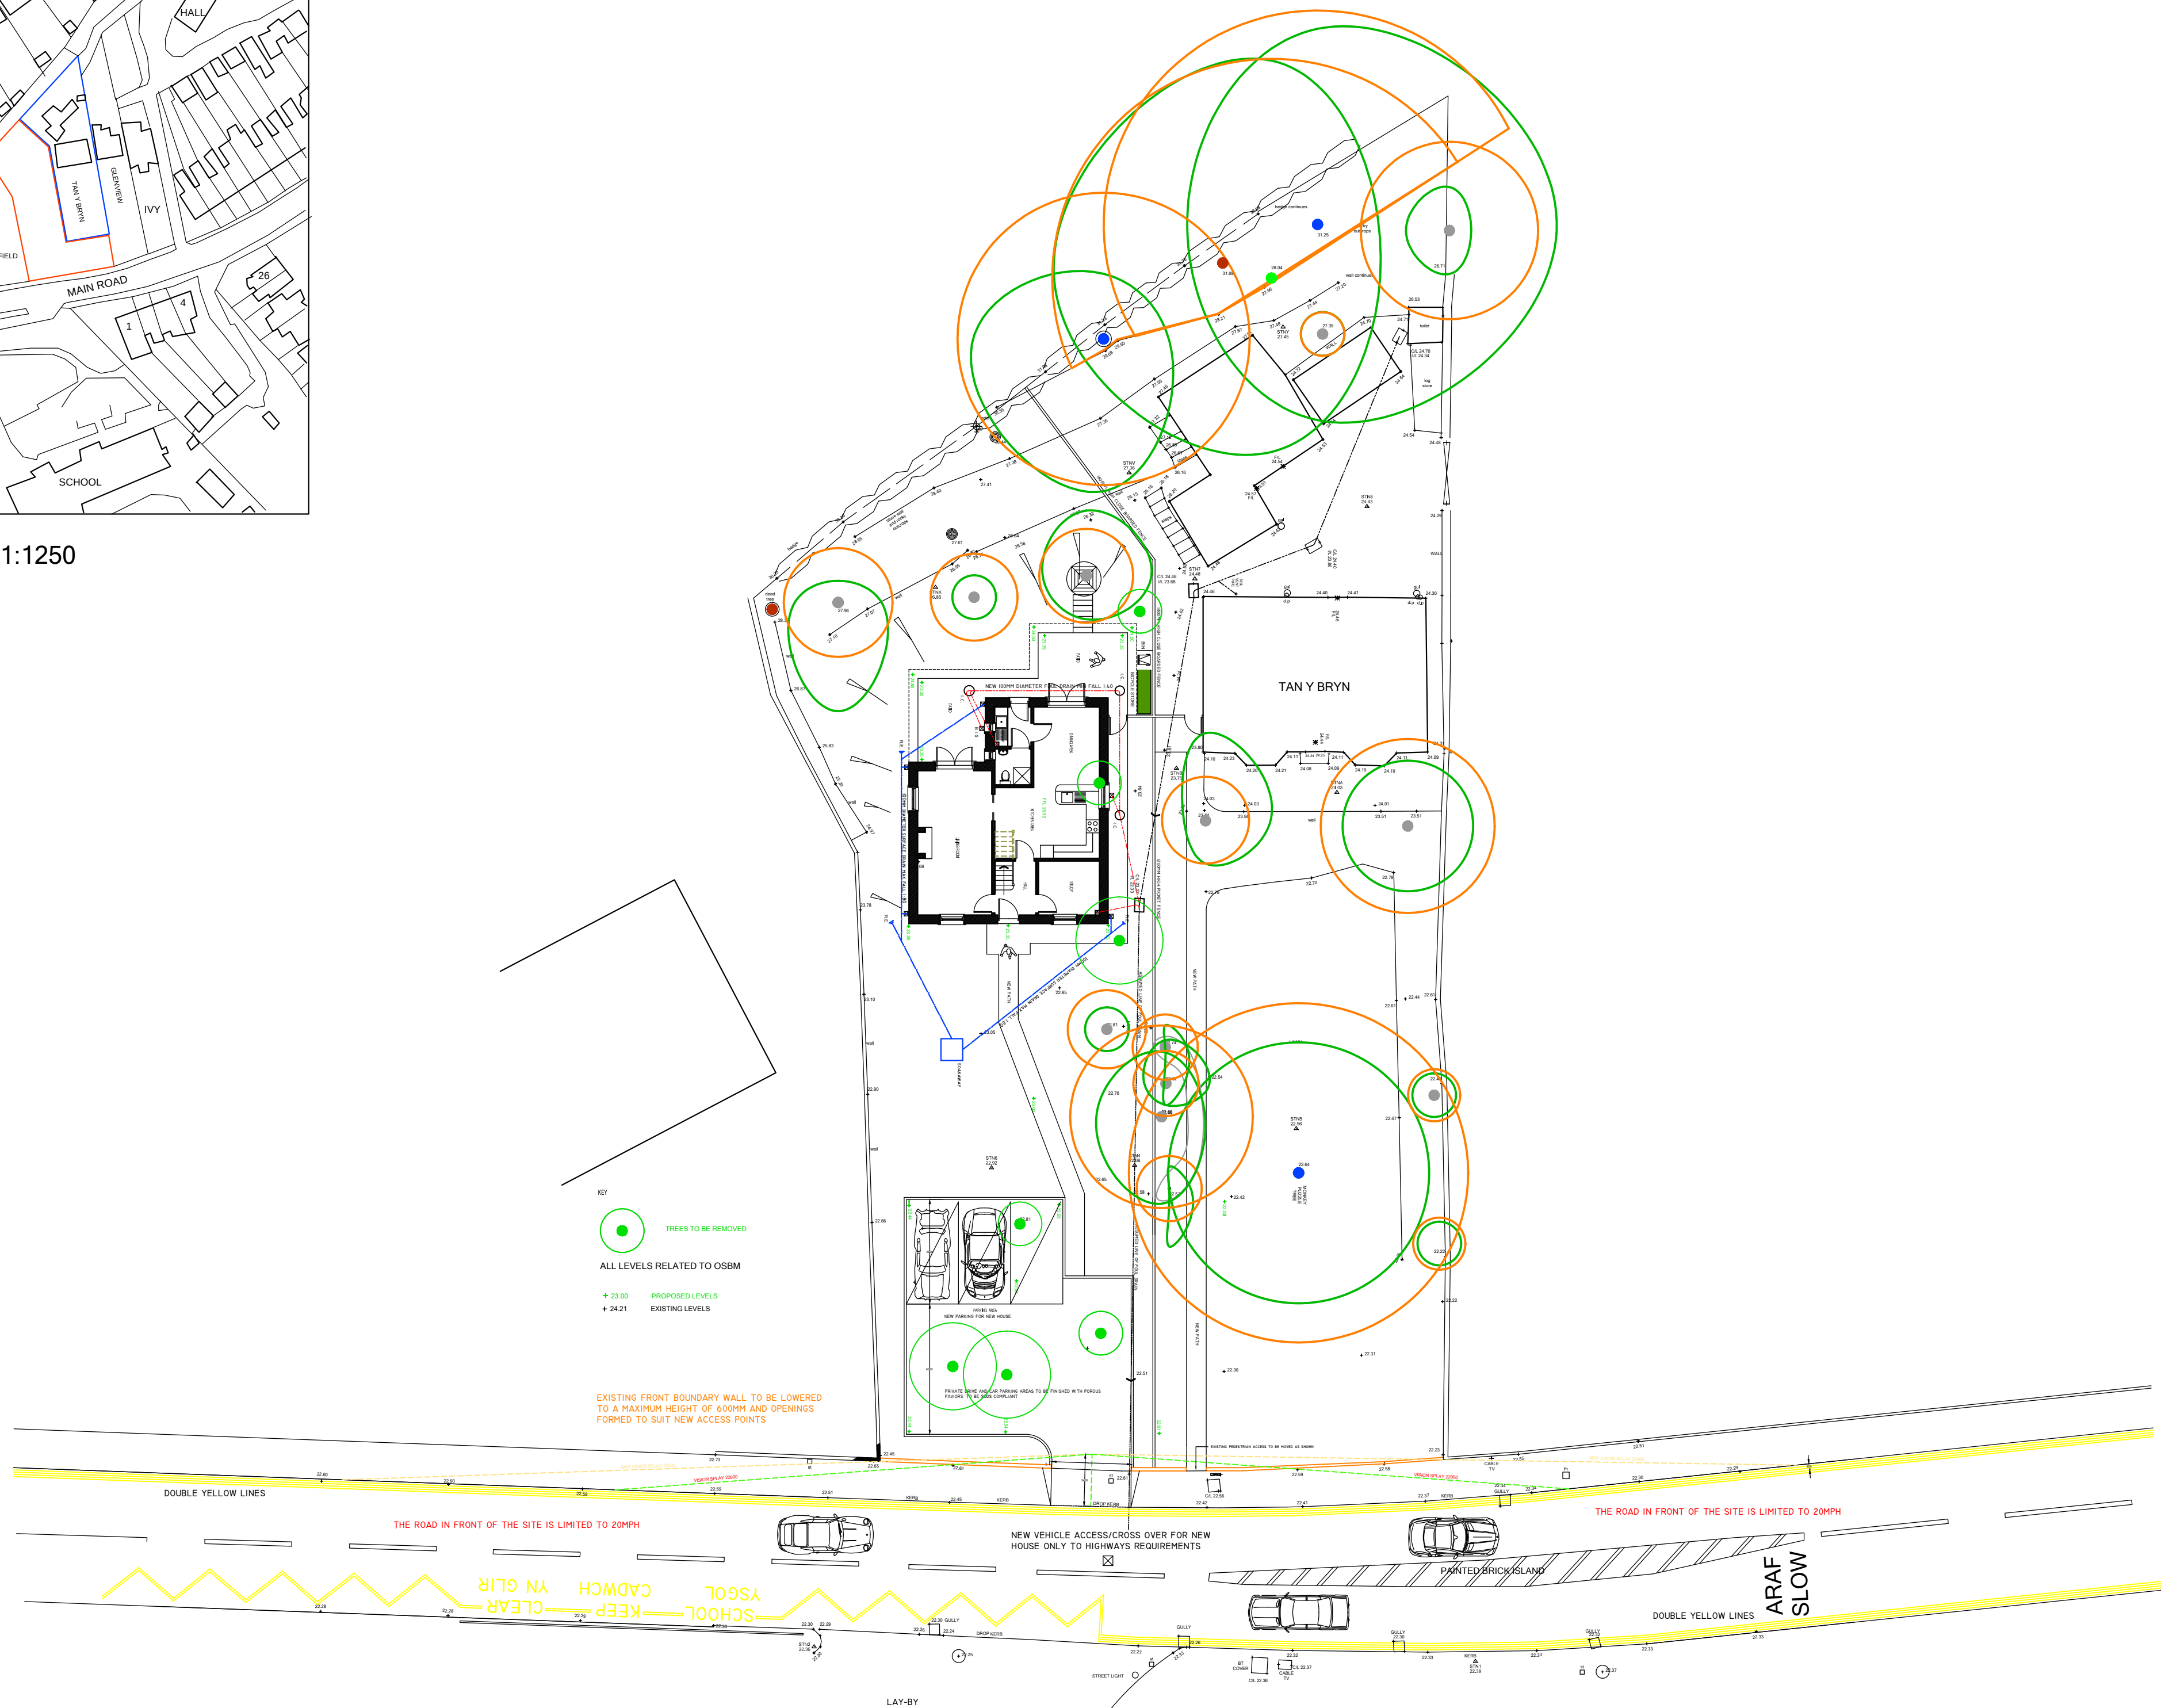


Rev No.	Revisions:		Cib:
	Date:	Revision:	
A	041119	GOOGLE PHOTOGRAPHS REMOVED AND BUNGALOW POSITION ALTERED - TREE POSITIONS CORRECTED IN LINE WITH REPORT	RWJ
B	091220	ENLARGED AREA SHOWN	RWJ
C	062020	VISION SPLAYS ALTERED	RWJ
D	092020	VEHICLE AND PARKING REQUIREMENTS ALTERED	RWJ

Project:
PROPOSED DETACHED HOUSE
TAN Y BRYN, MAIN ROAD,
CADOXTON,
NEATH. SA10 8BL.

Title:
Proposed Site Layout - Single Access
For New House - Proposed Vision Splays

Scale: 1:200
Date: 092020
Project No: 4389

Drawn: RWJ
Checked: RWJ
Drawing No: (P)106
Rev: D

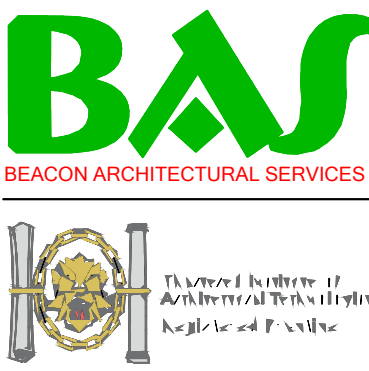

BEACON ARCHITECTURAL SERVICES - TY MONDAS TRECATTLE BRECON LD3 8UH - TEL: 01874 638082 - MOB: 07792695996