


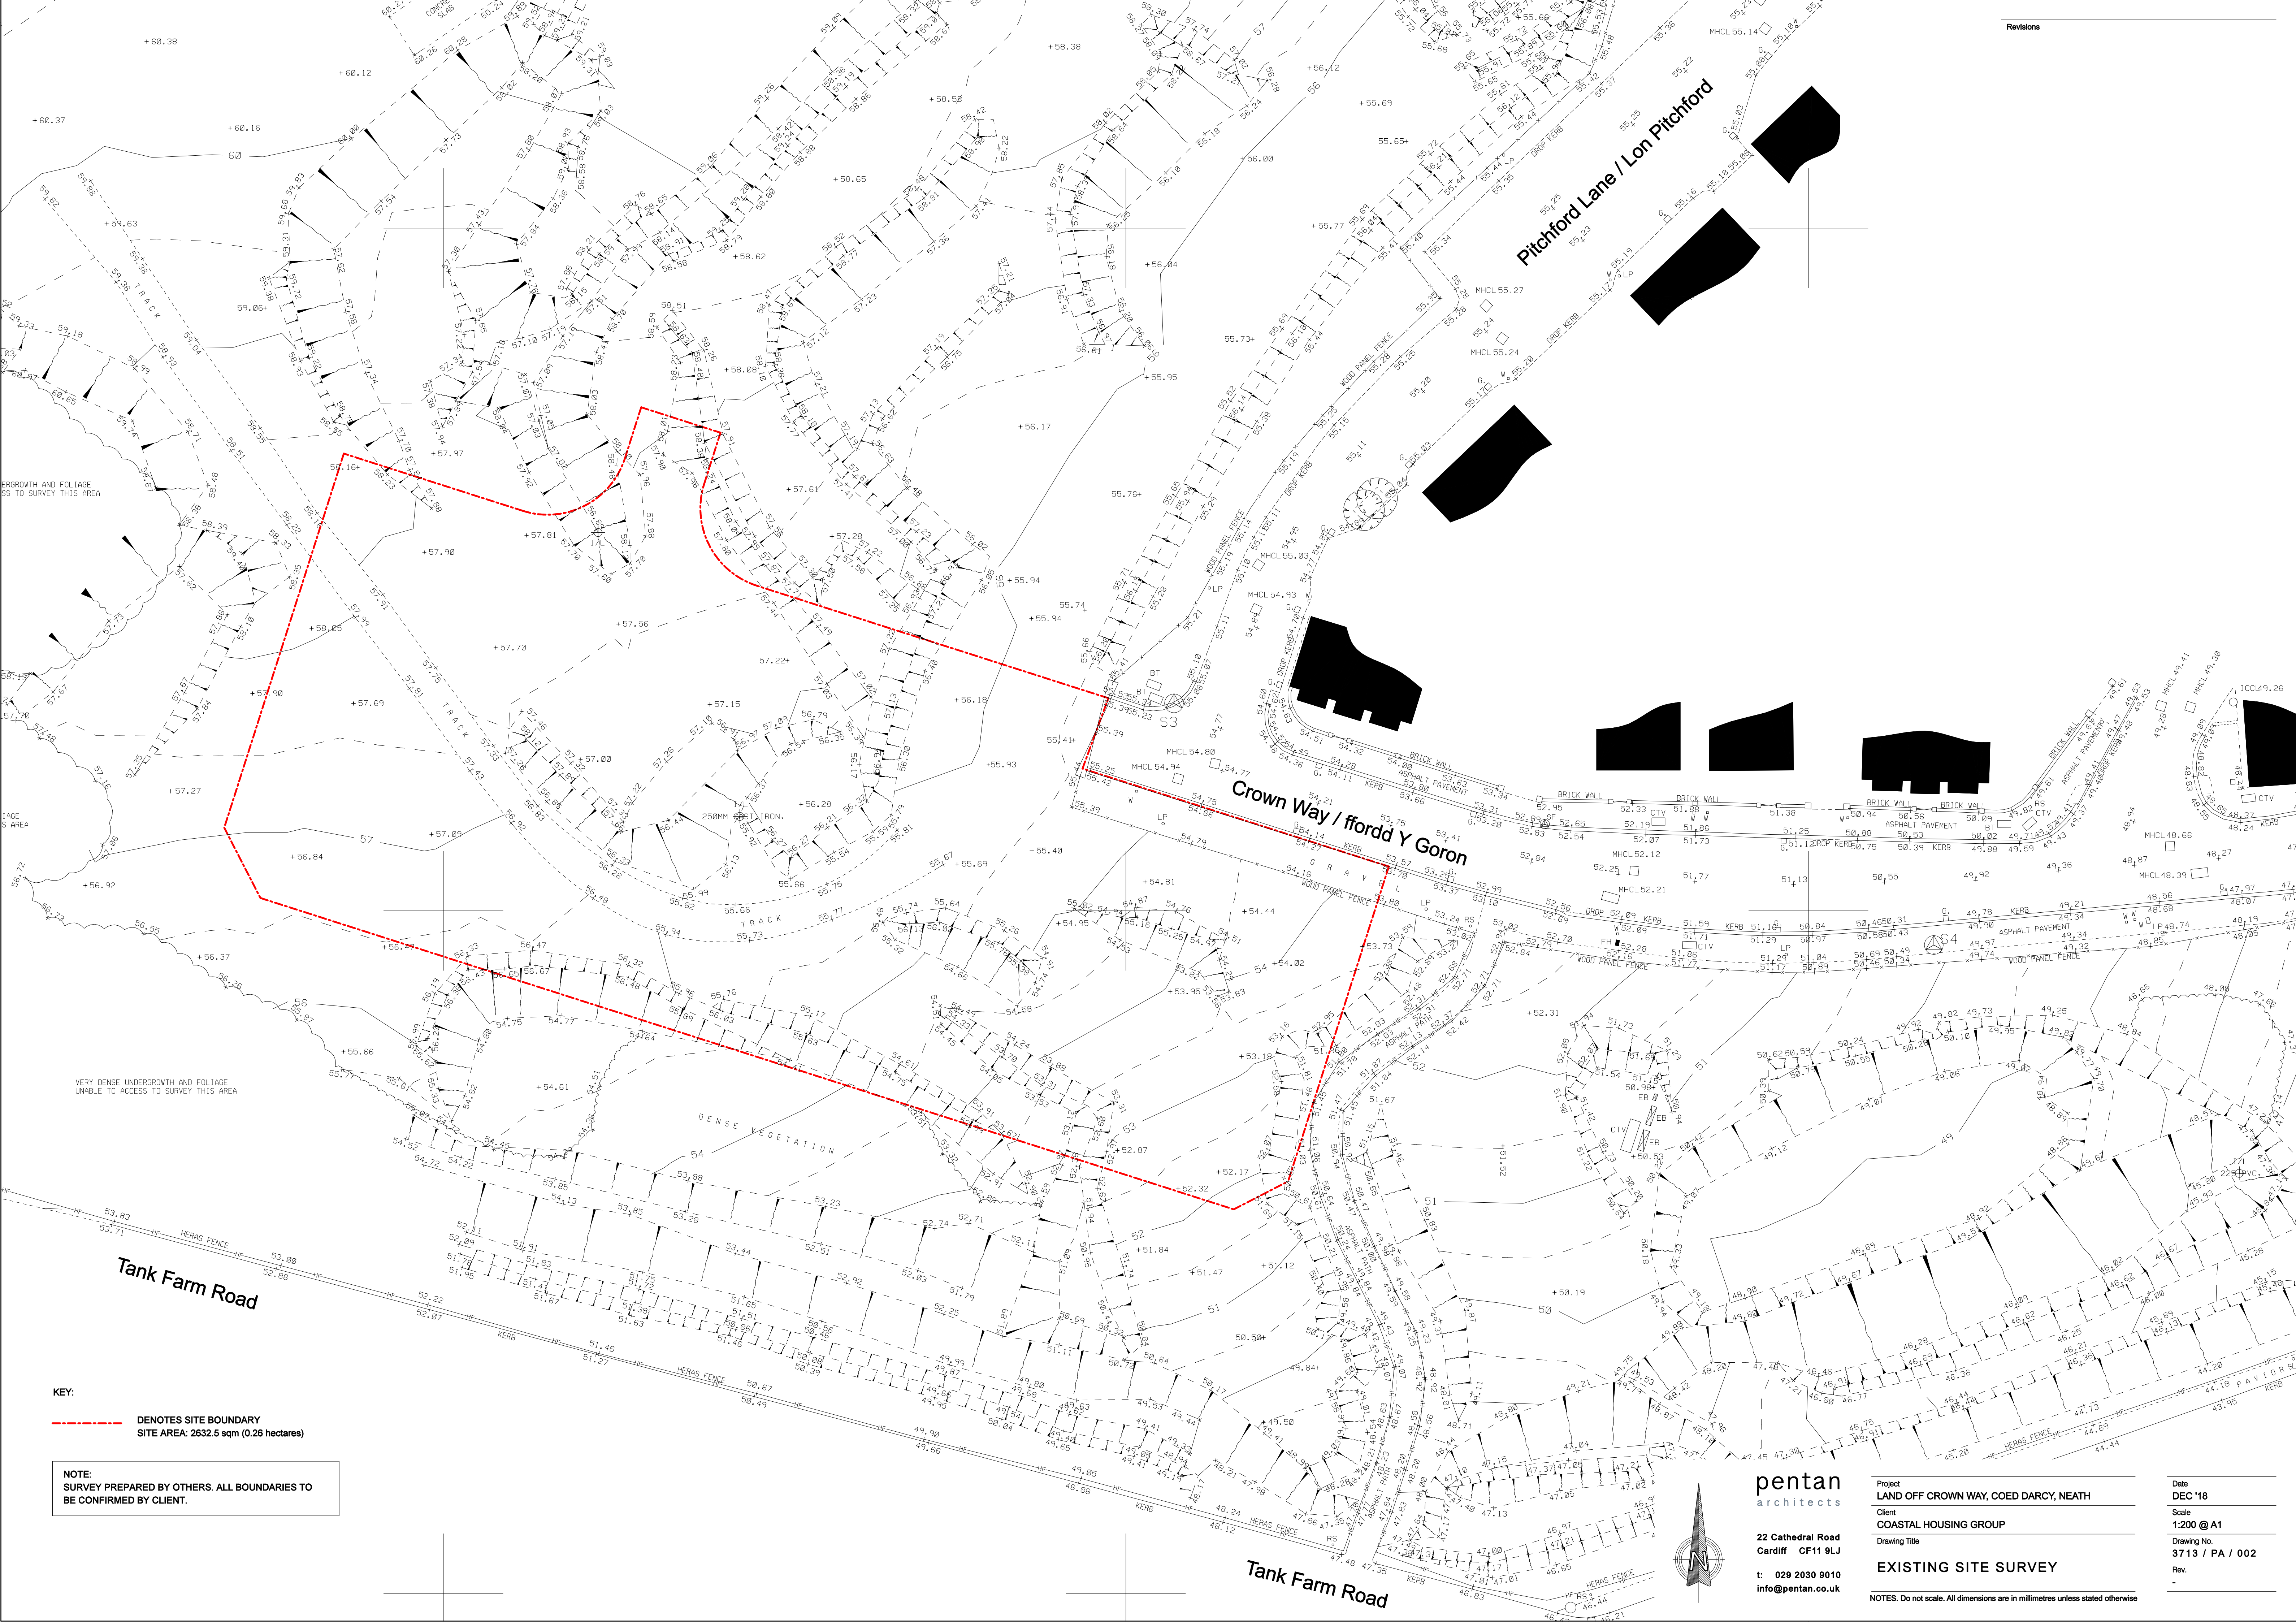


Revisions

VERY DENSE UNDERGROWTH AND FOLIAGE
UNABLE TO ACCESS TO SURVEY THIS AREA

VERY DENSE UNDERGROWTH AND FOLIAGE
UNABLE TO ACCESS TO SURVEY THIS AREA

KEY:
--- DENOTES SITE BOUNDARY
SITE AREA: 2632.5 sqm (0.26 hectares)

NOTE:
SURVEY PREPARED BY OTHERS. ALL BOUNDARIES TO
BE CONFIRMED BY CLIENT.

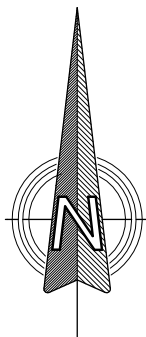

pentan
architects

22 Cathedral Road
Cardiff CF11 9LJ
t: 029 2030 9010
info@pentan.co.uk

Project
LAND OFF CROWN WAY, COED DARCY, NEATH
Client
COASTAL HOUSING GROUP
Drawing Title

EXISTING SITE SURVEY

NOTES. Do not scale. All dimensions are in millimetres unless stated otherwise

Date
DEC '18
Scale
1:200 @ A1
Drawing No.
3713 / PA / 002
Rev.
-