


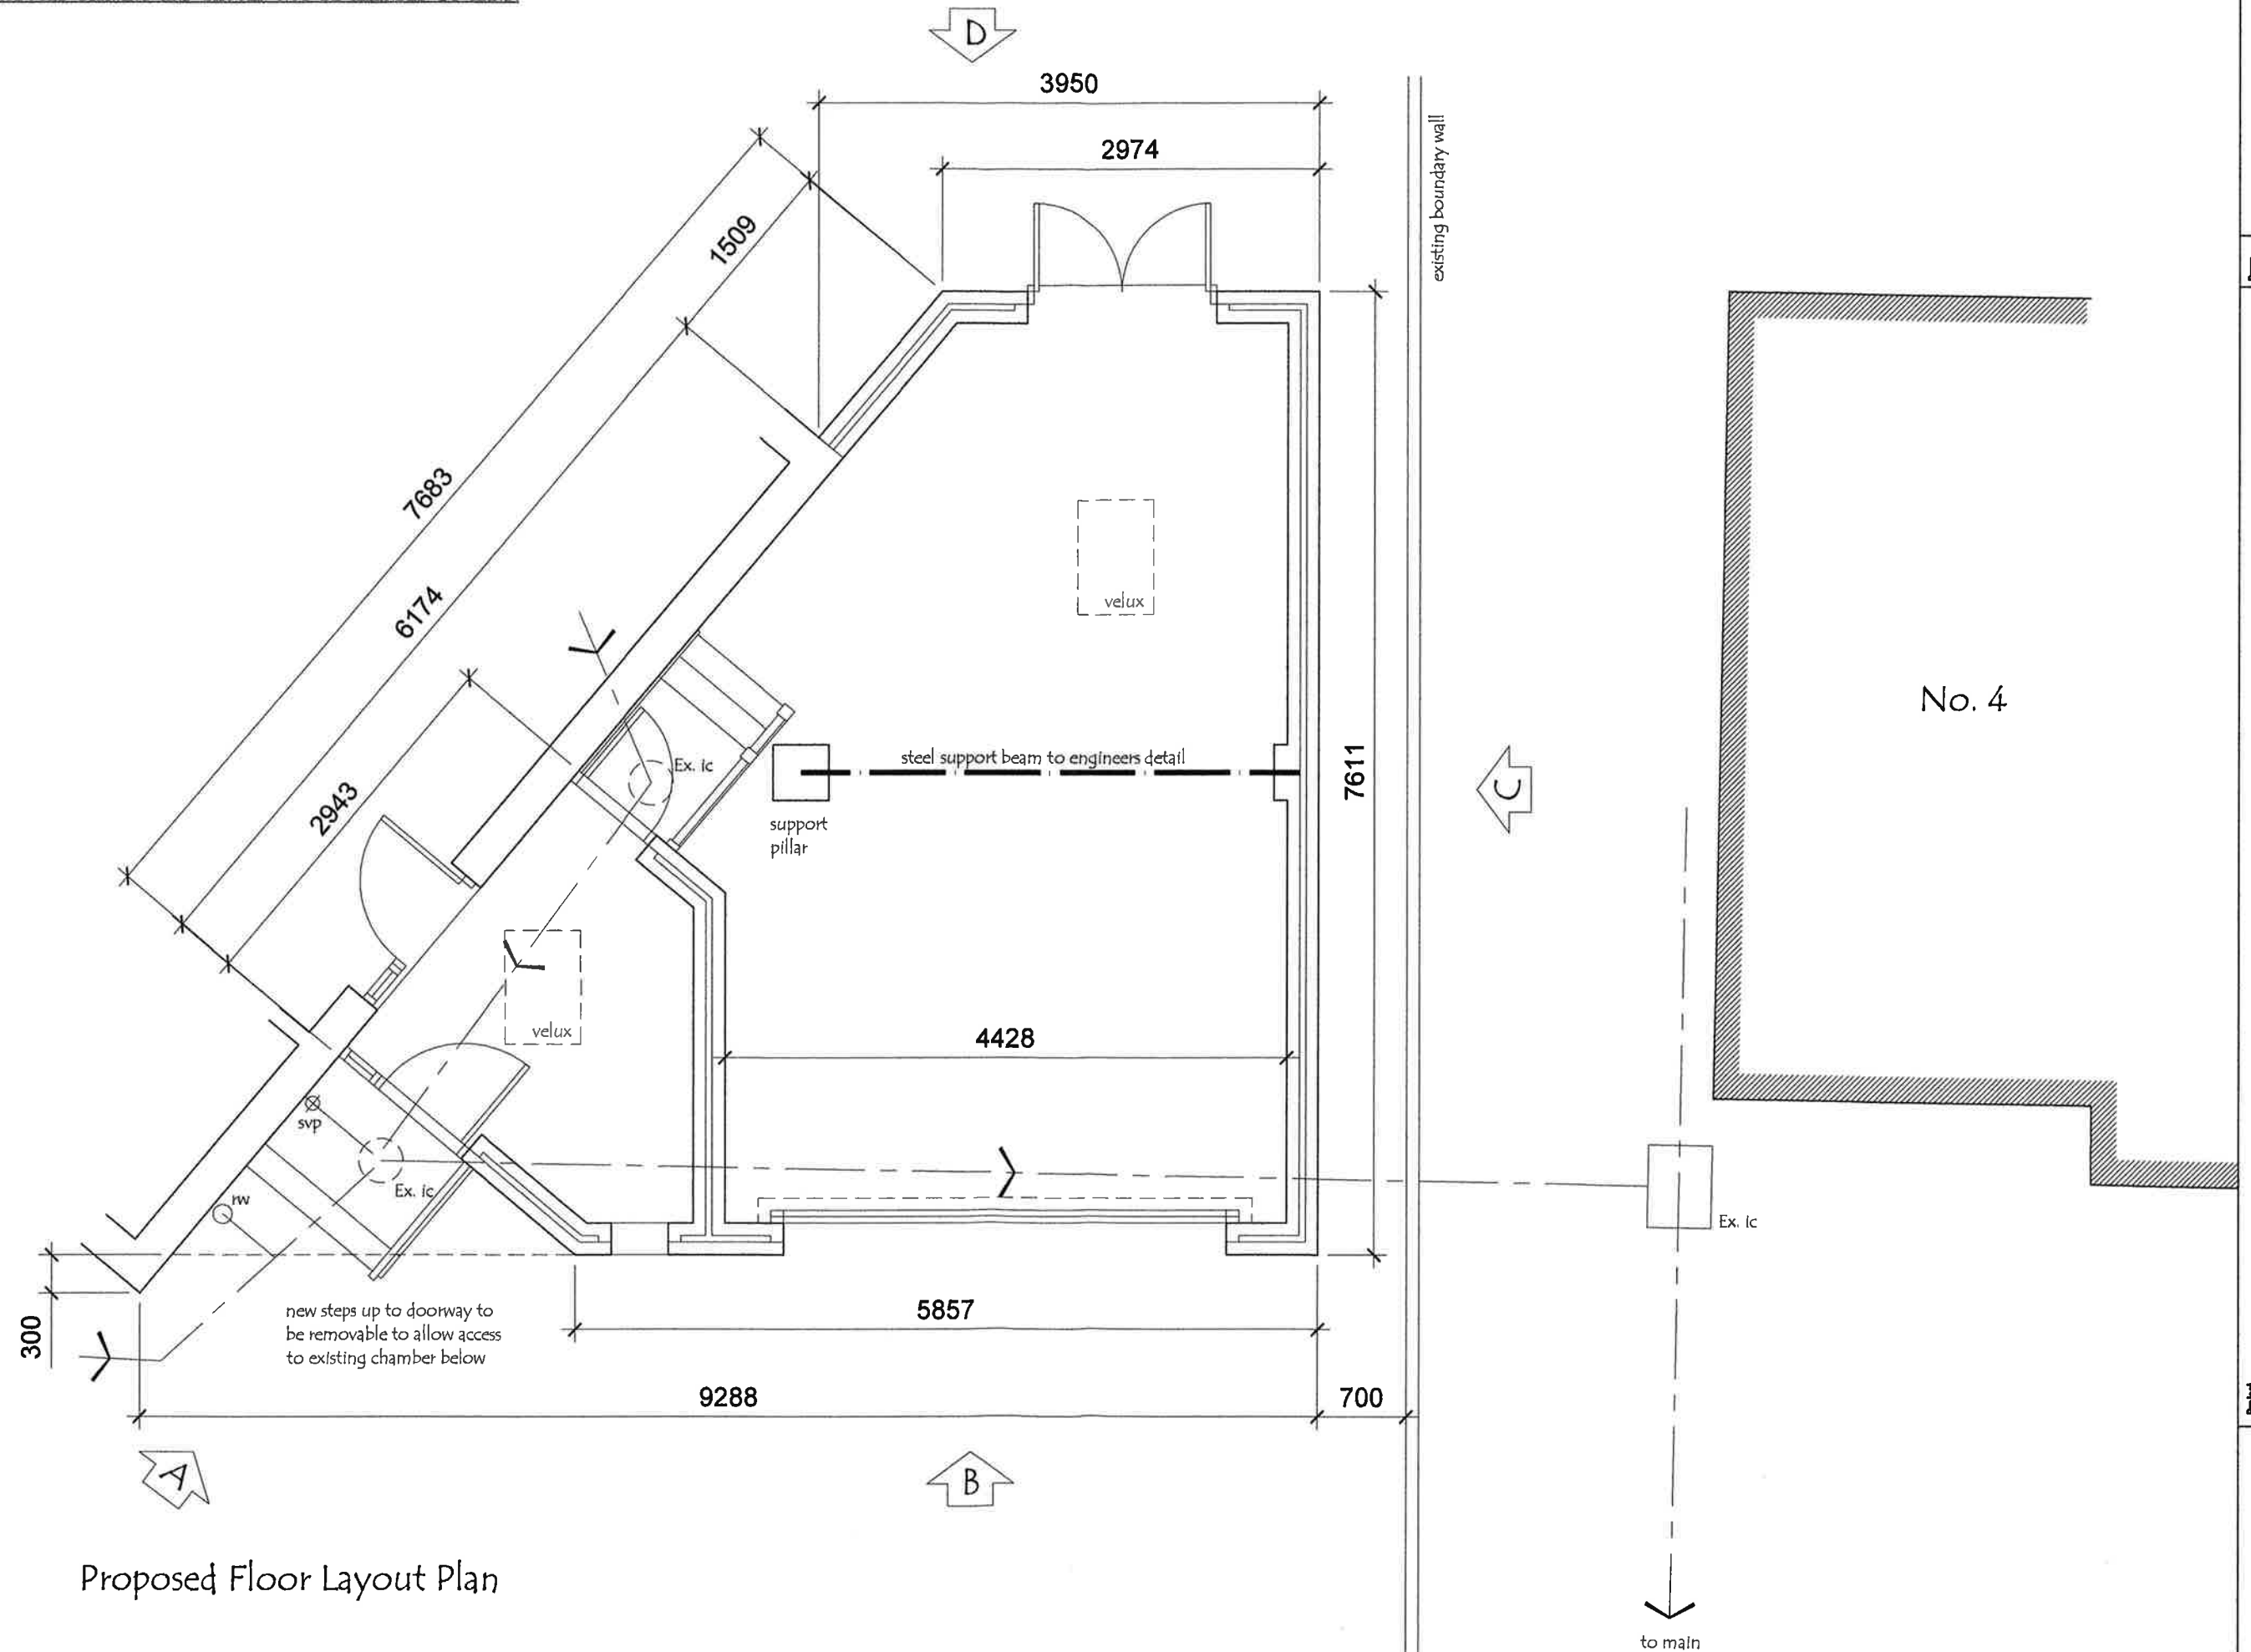

Proposed Floor Layout Plan

Proposed Side Garage Extension at : 2 Chestnut Road, Cimla, Neath.

Mr. F. Lewis

Client

Project

Drawn

Date


July '20

Scale

1 : 50

Drawing No.


2020 / 06 / 01

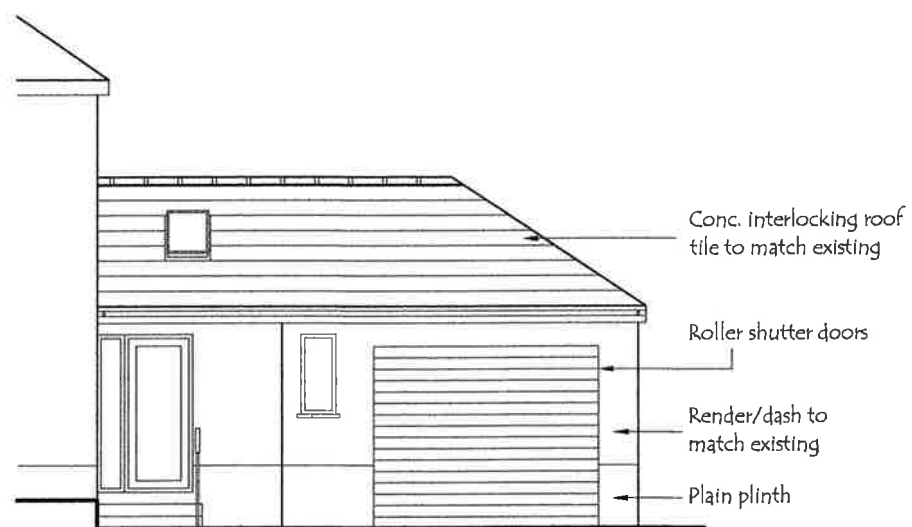


View On Arrow 'A'



View On Arrow 'B'

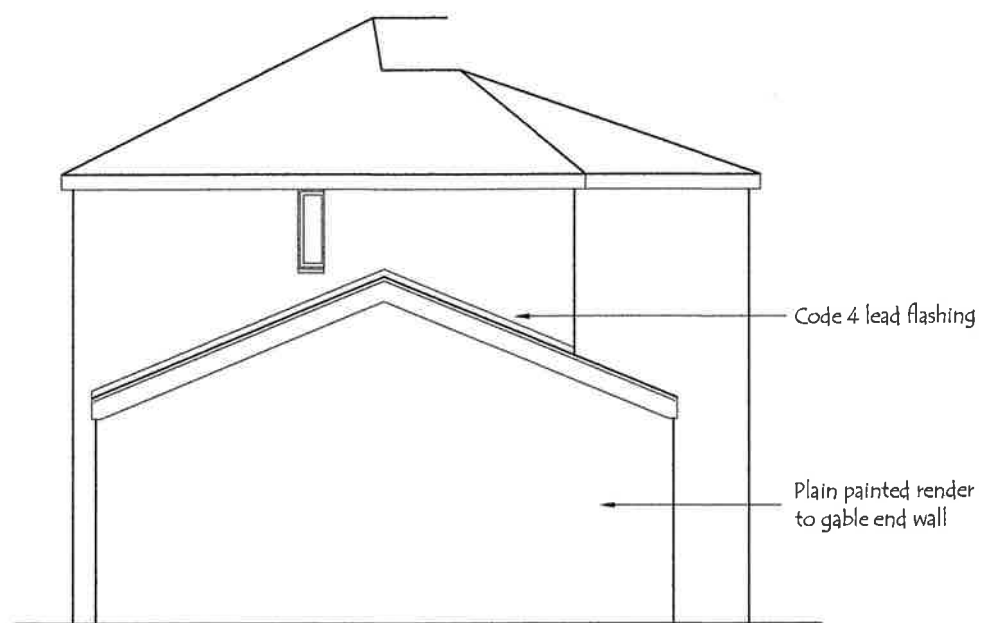

View On Arrow 'C'

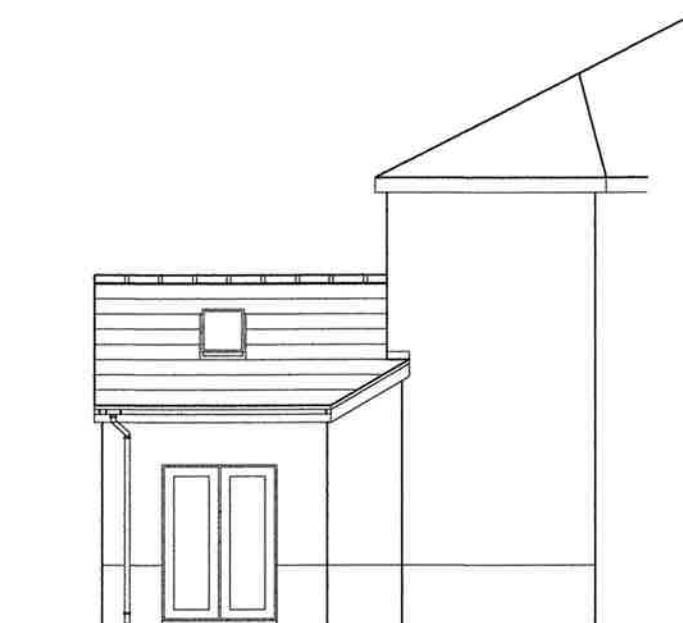

View On Arrow 'D'