


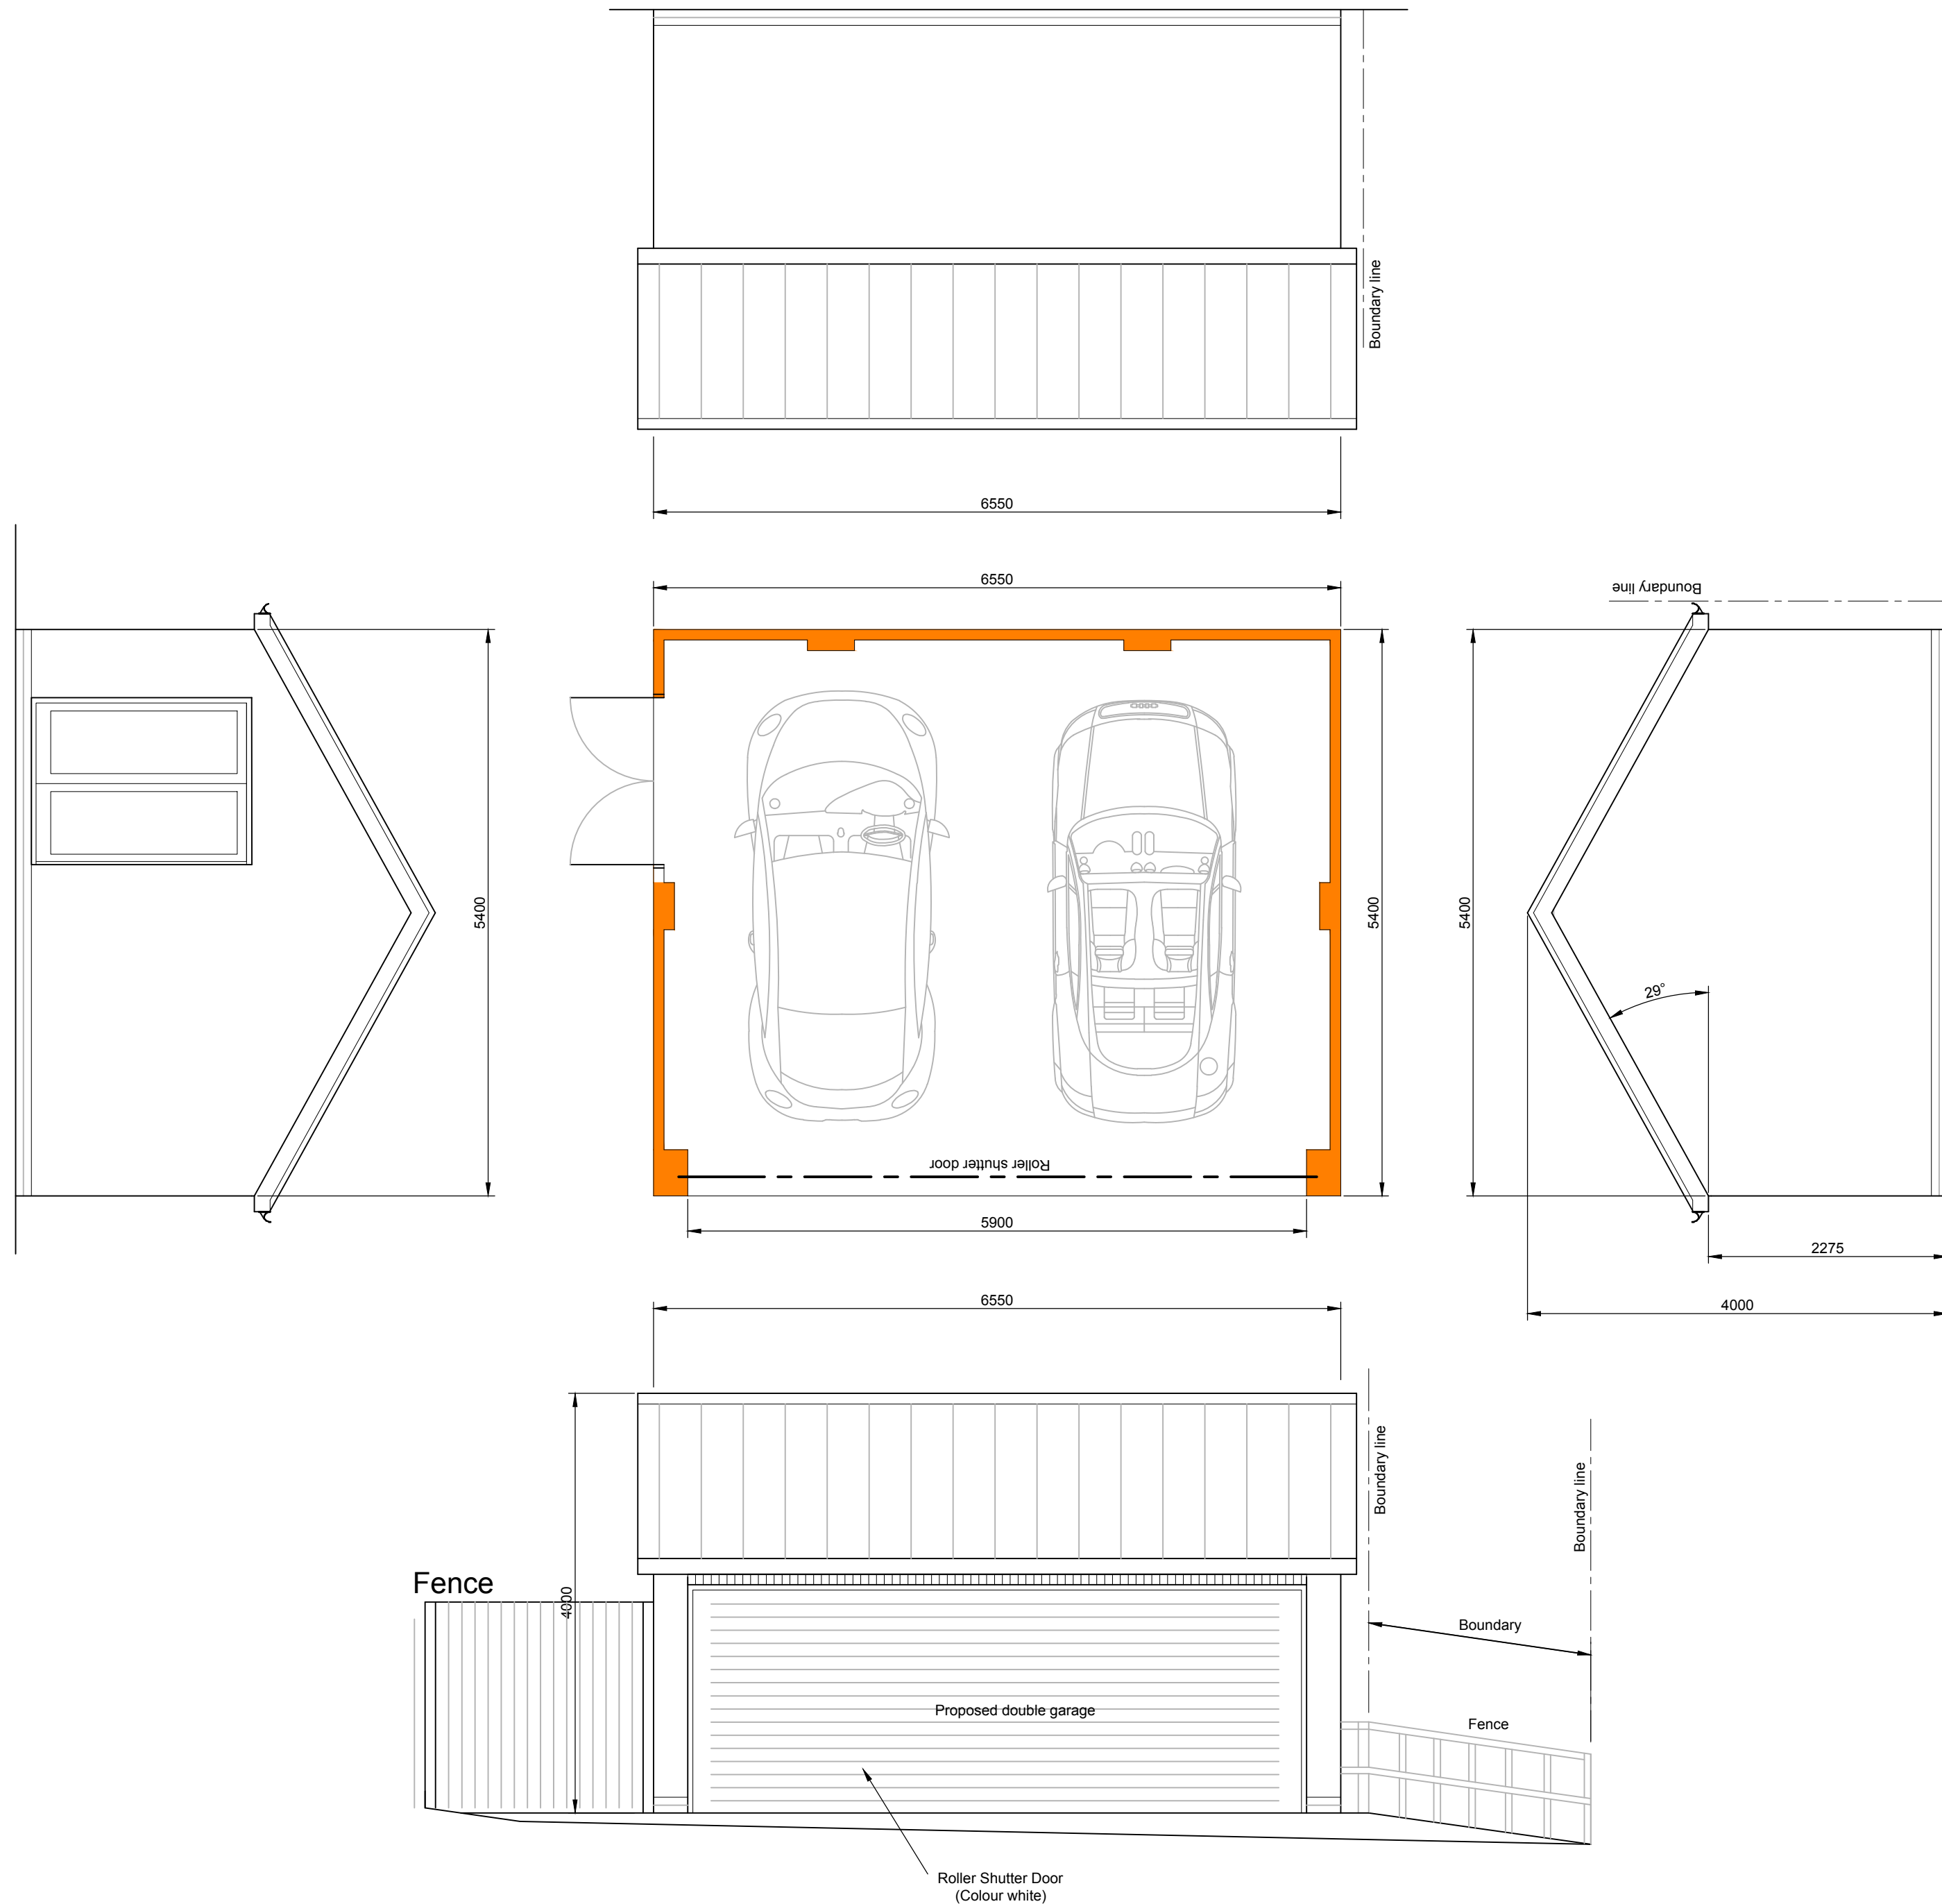

Proposed Double Garage
(Scale 1:50)