

Stainless Steel Plate
Grade 316 throughout.

Main torus shape in two halves
split horizontally,
facilitates surface treatment,
transport & installation.

Perch seat will increase the photo
opportunity / framing function
of the sculpture

10mm Ø C/Sunk
Snake Eye machine
screws locating into
threaded holes
on spigots

12mm Base plate with welded
rising 12mm internal stiffener

Fixed to mass concrete found
with 8 No M16 Hilti fixings
min 100mm embedment.

Reinforced concrete base
1.5M x 1.5M x 250mm deep

18mm Resin bound gravel
on 50mm tarmac base

100mm Type 1
compacted

Mesh reinforcement

Existing Geotextile
Membrane

FRONT ELEVATION

1500

SIDE ELEVATION



1500

PLAN VIEW

200

2450

2450
1590

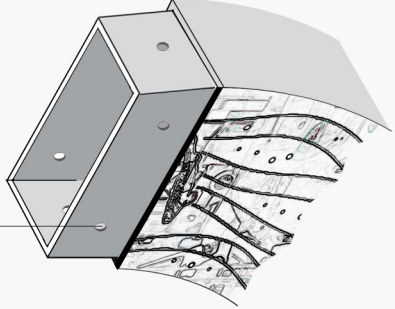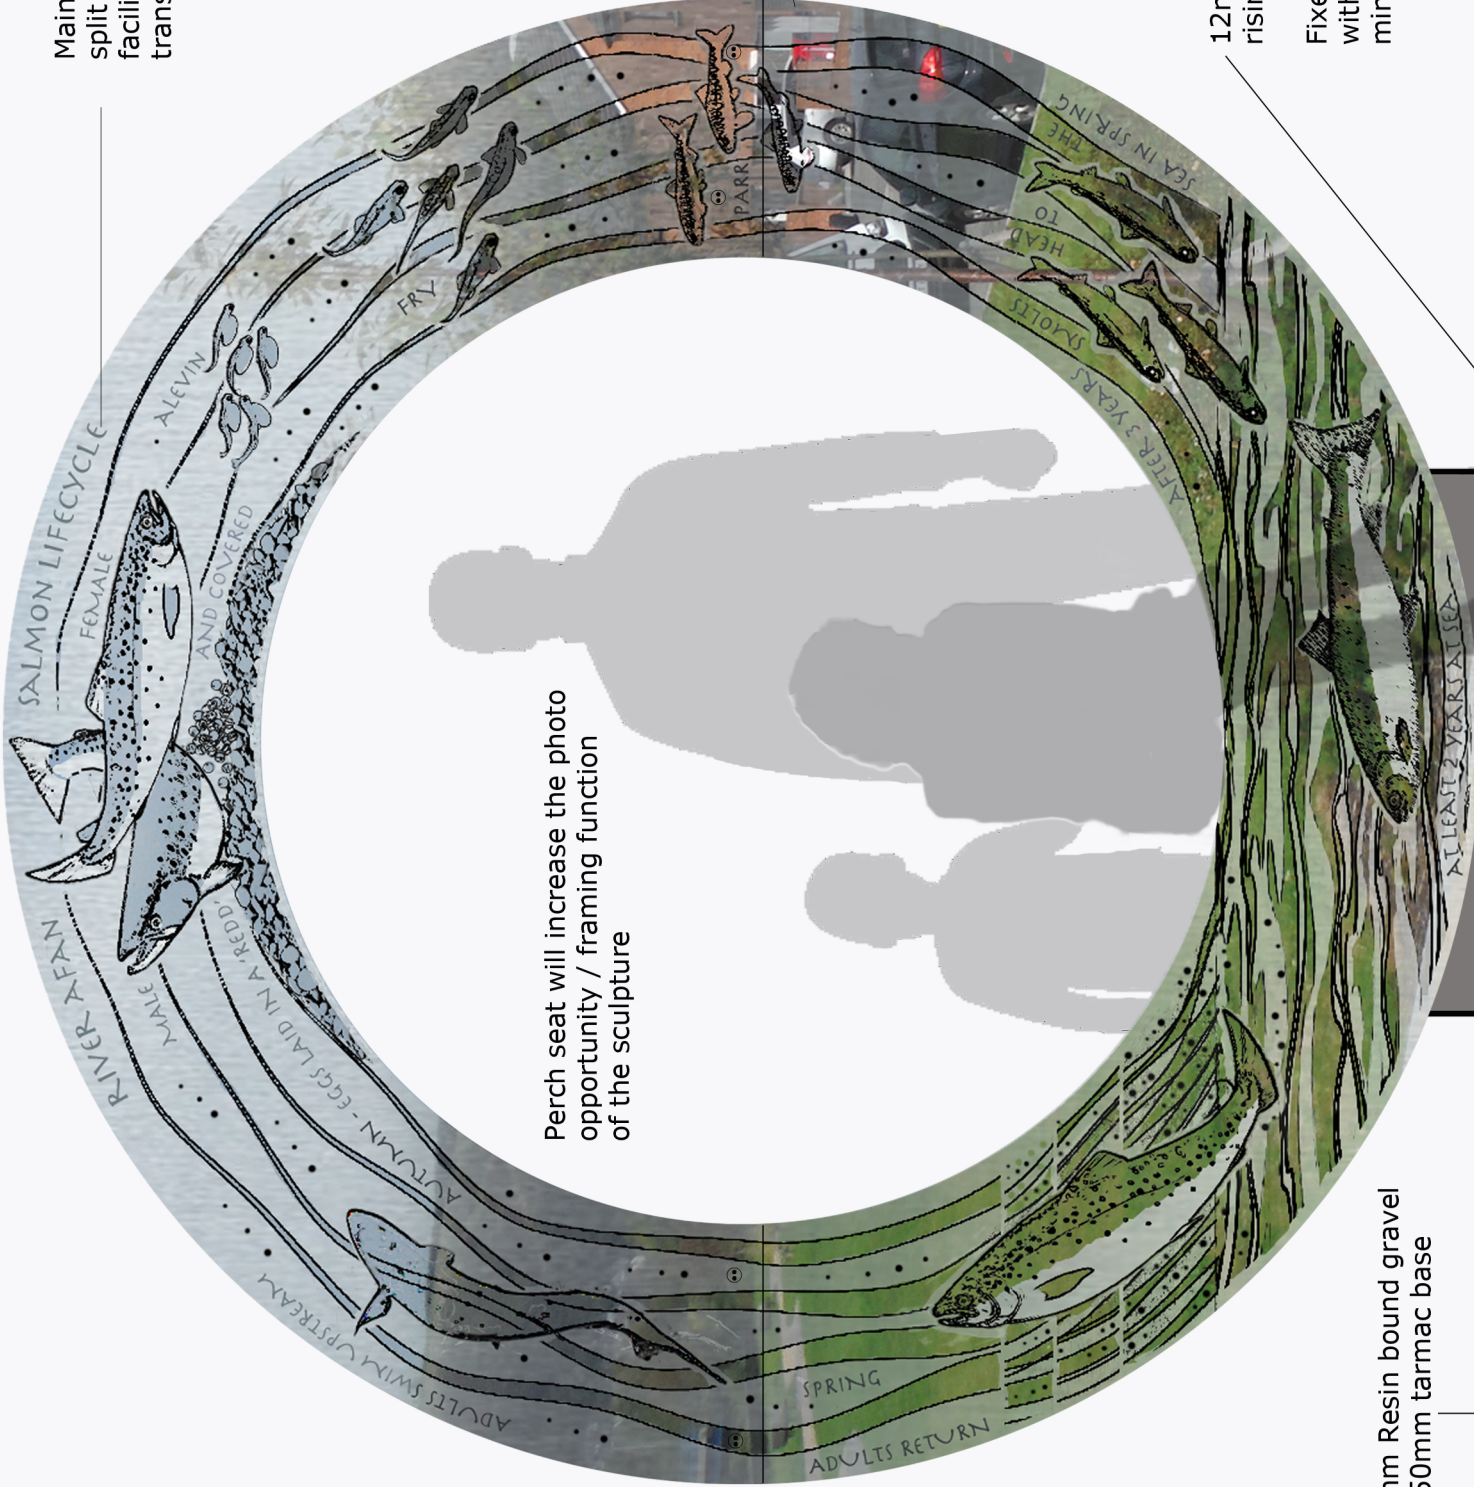

NPTC / RRA		GREEN PARK		MICK PETTS		WERNIGIFFORD FARM		Tel: 01873 890732	
SALMON INTERPRETATION - CONSTRUCTION		DESIGNER		LANDSCAPE SCULPTOR		PANDY		Mob: 07980 271186	
1:12.5 @ A3		11.09.20		V8		ABERGAVENNY NP7 8DL		mickpetts@icloud.com	
SCALE		DATE		DRAWING					

