


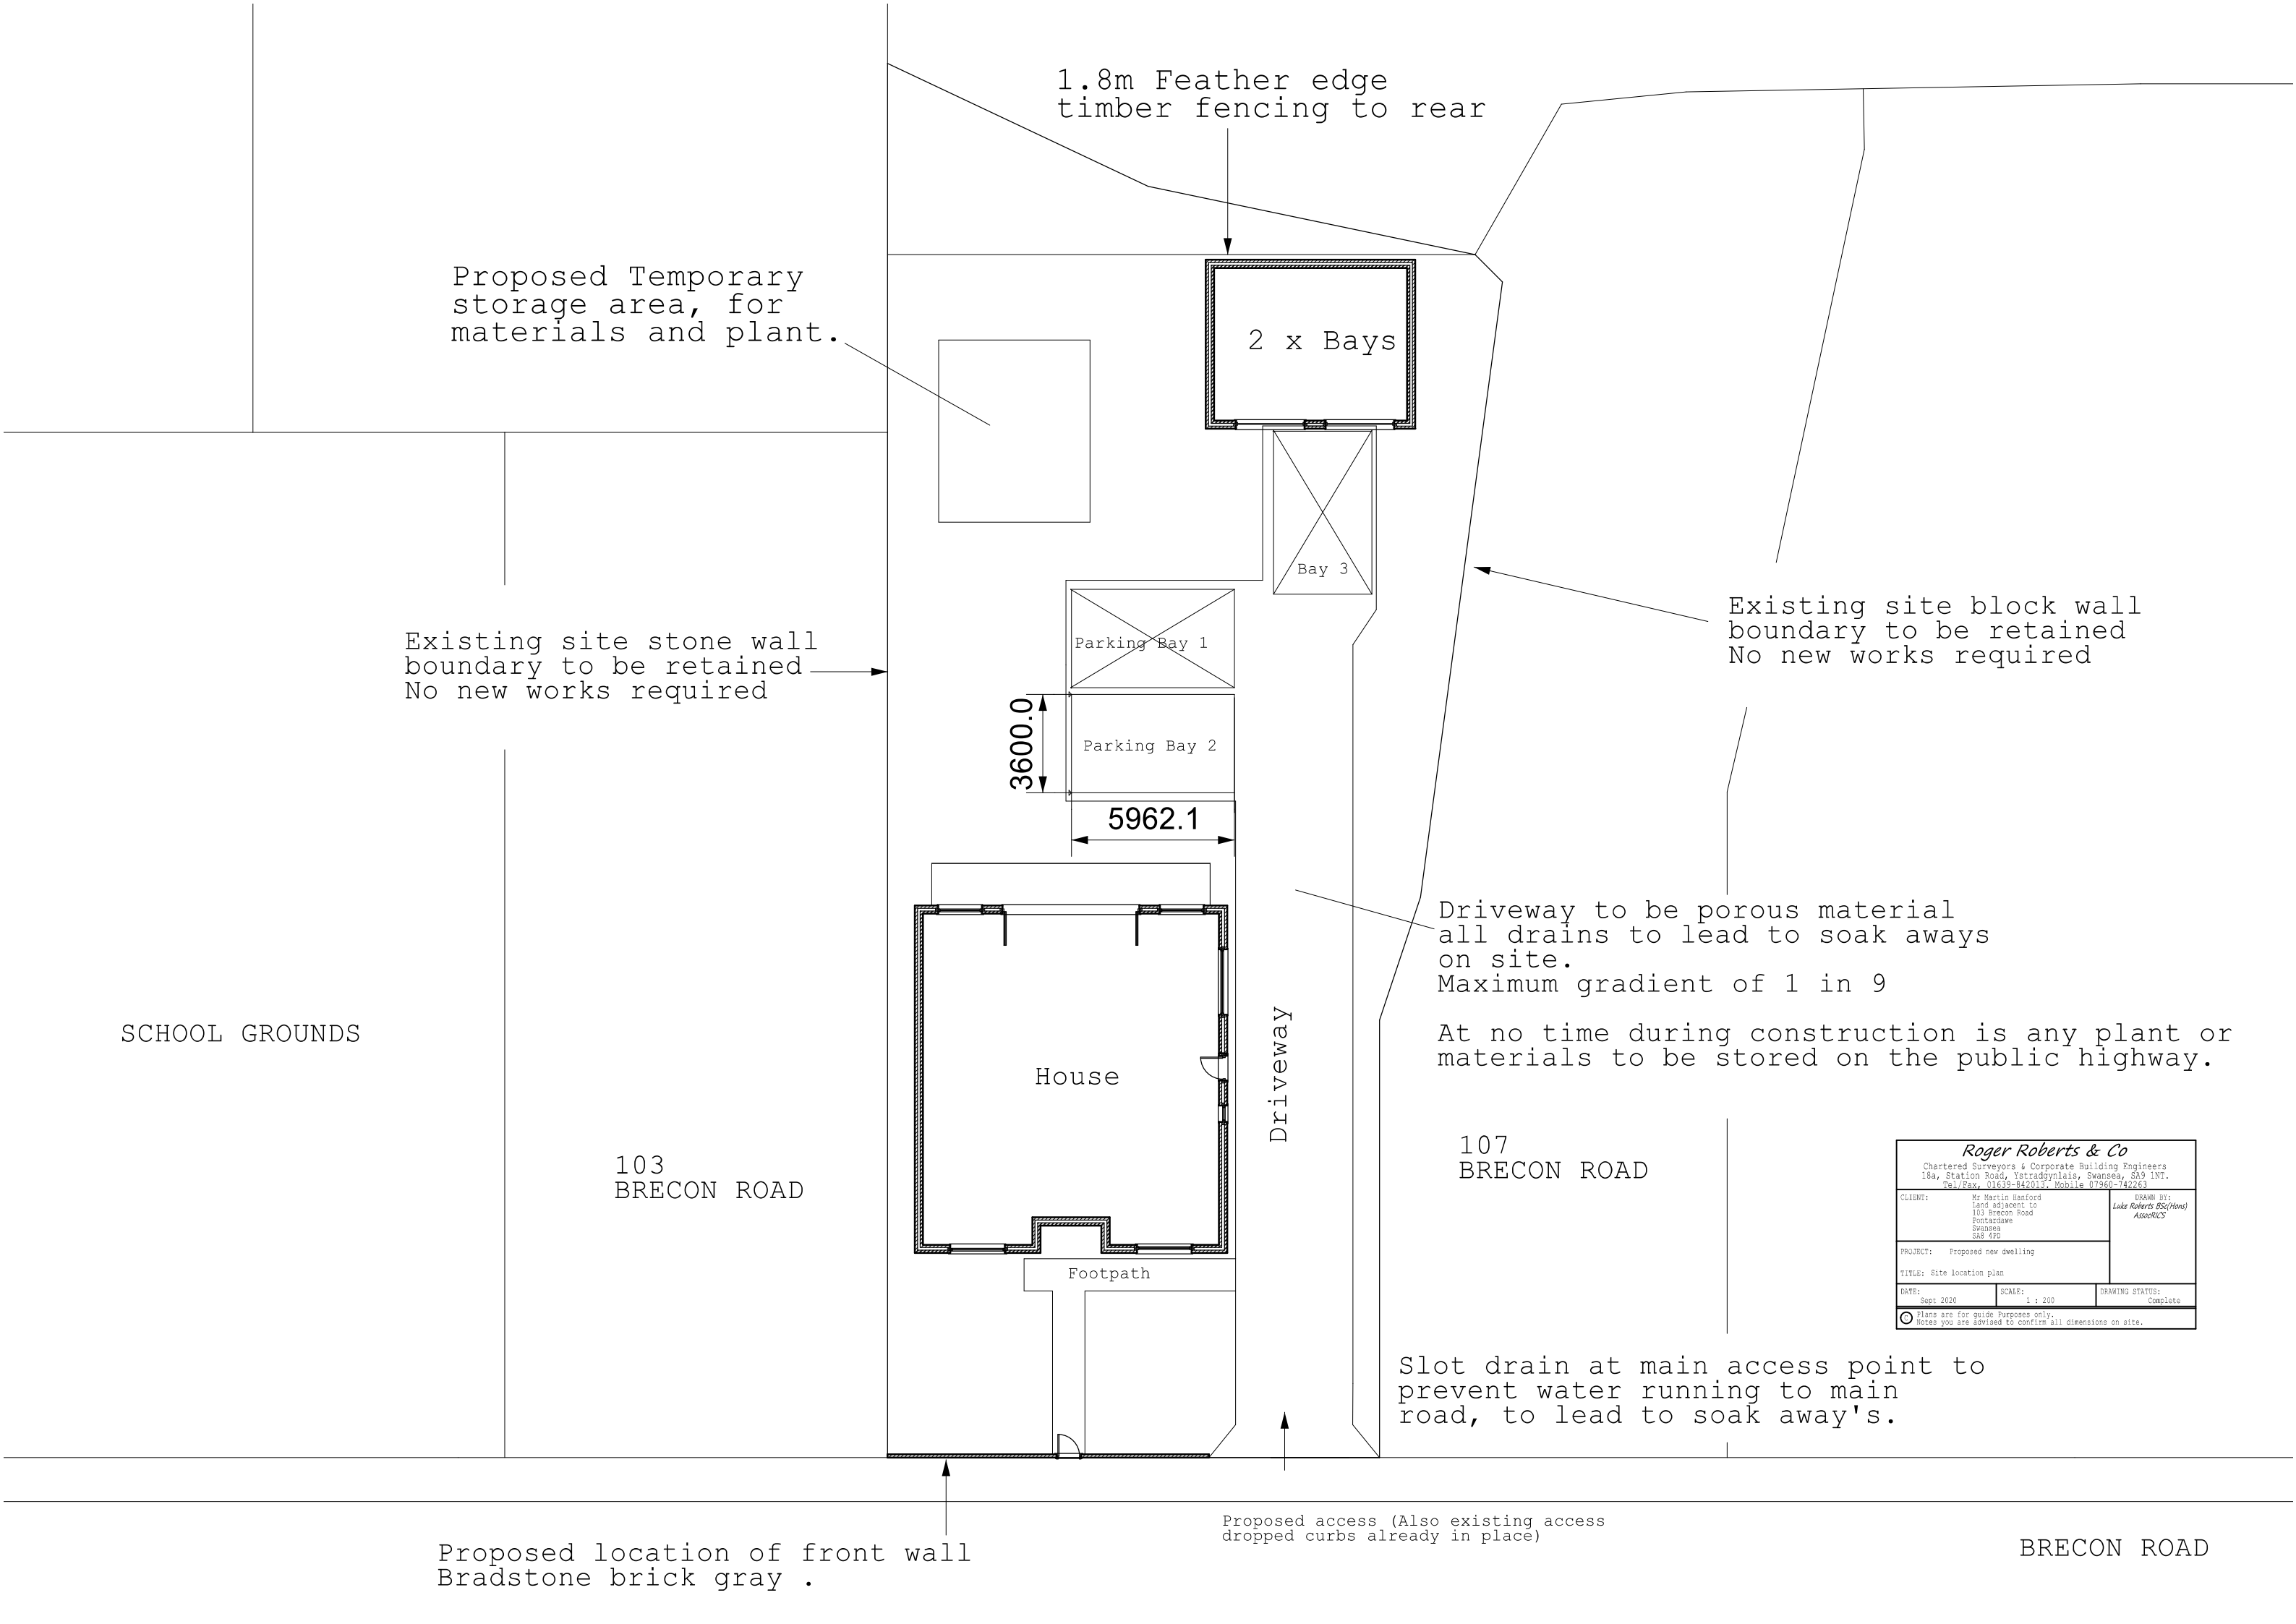

Roger Roberts & Co Chartered Surveyors & Corporate Building Engineers 18a, Station Road, Ystradgynlais, Swansea, SA9 1NT. Tel/Fax: 01639-842013. Mobile 07960-742263		
CLIENT:	Mr Martin Hanford Land adjacent to 103 Brecon Road Pontardawe Swansea SA8 4PD	DRAWN BY: Luke Roberts BSc(Hons) AssocRICS
PROJECT:	Proposed new dwelling	
TITLE:	Site location plan	
DATE:	SCALE:	DRAWING STATUS:
Sept 2020	1 : 200	Complete
☐ Plans are for guide purposes only. Notes you are advised to confirm all dimensions on site.		