


Swansea Bay Technology Centre
Site Set Up/ Phasing Plan

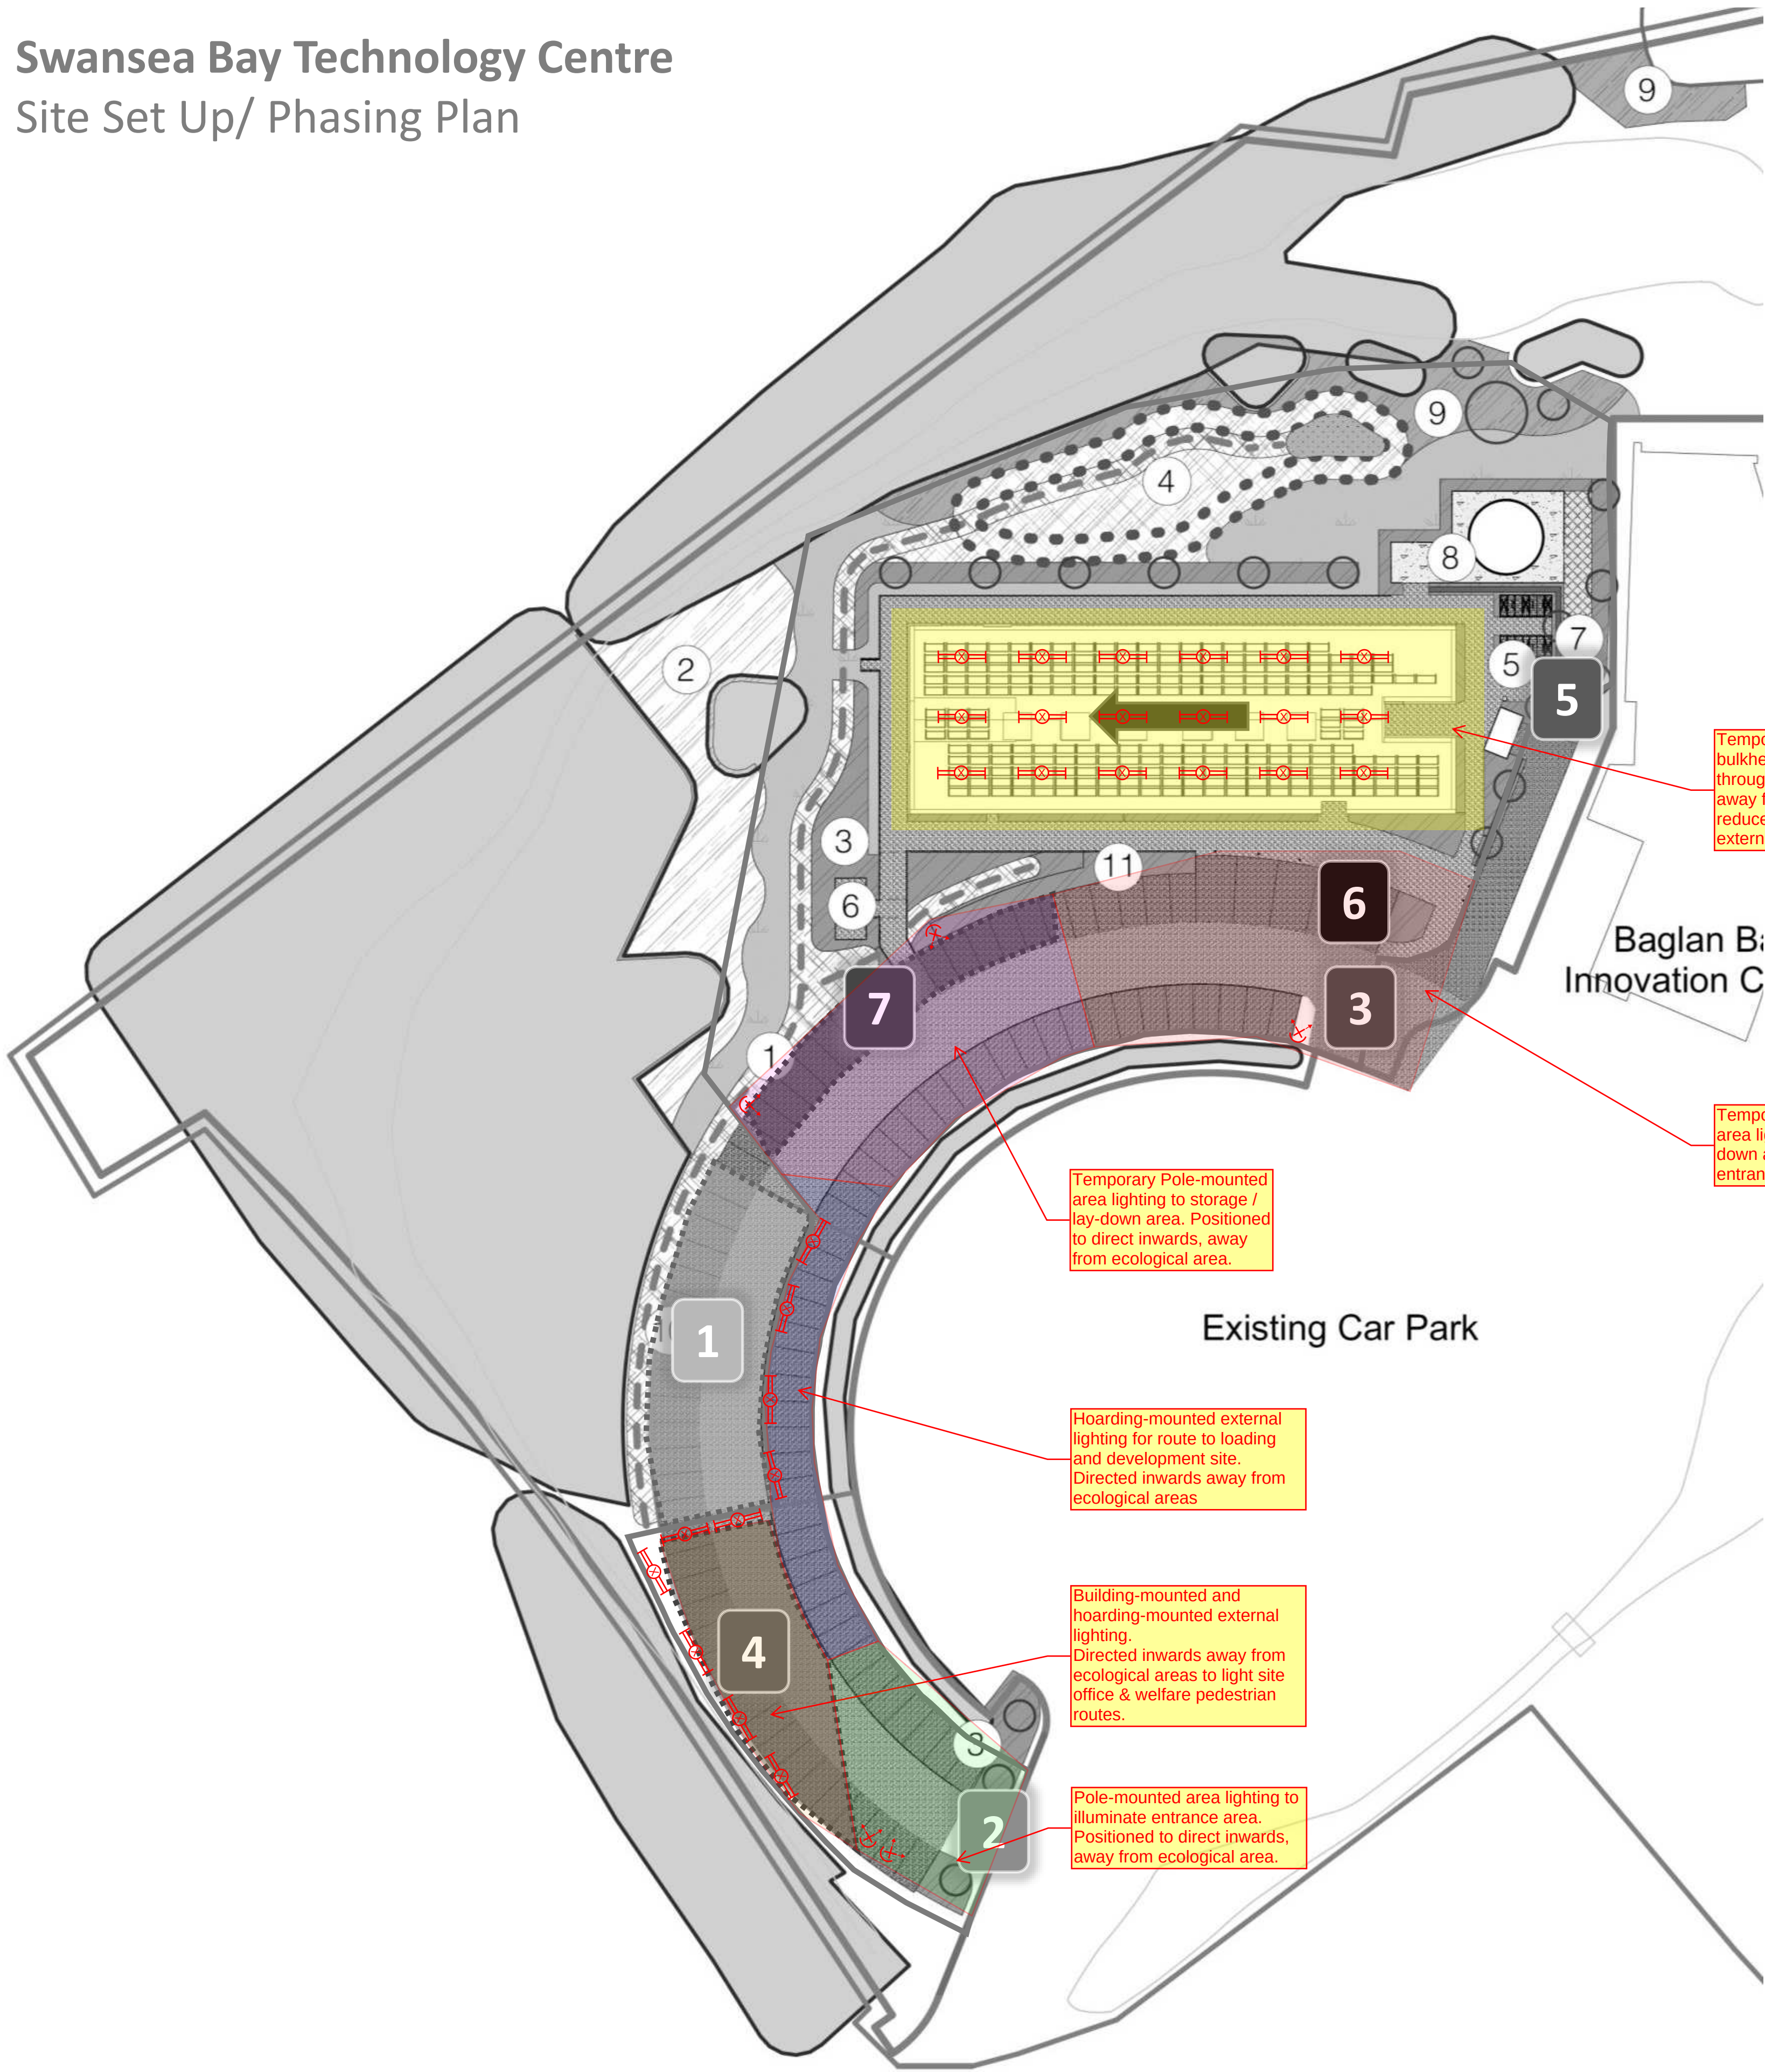

**MORGAN
SINDALL**
CONSTRUCTION

Project Title: Swansea Bay Tecnology Centre			
Sketch Title: Temporary External Construction Lighting Strategy			
Status: SKETCH			
Hydrock Job No: C-11852			
Drawn AMc	Scale NTS	Date 09/09/2020	
Sketch Number 26X003-HYD-XX-XX-SK-E-0001			Revision P01