


Tree protection barrier

Tree numbered 969 already removed.

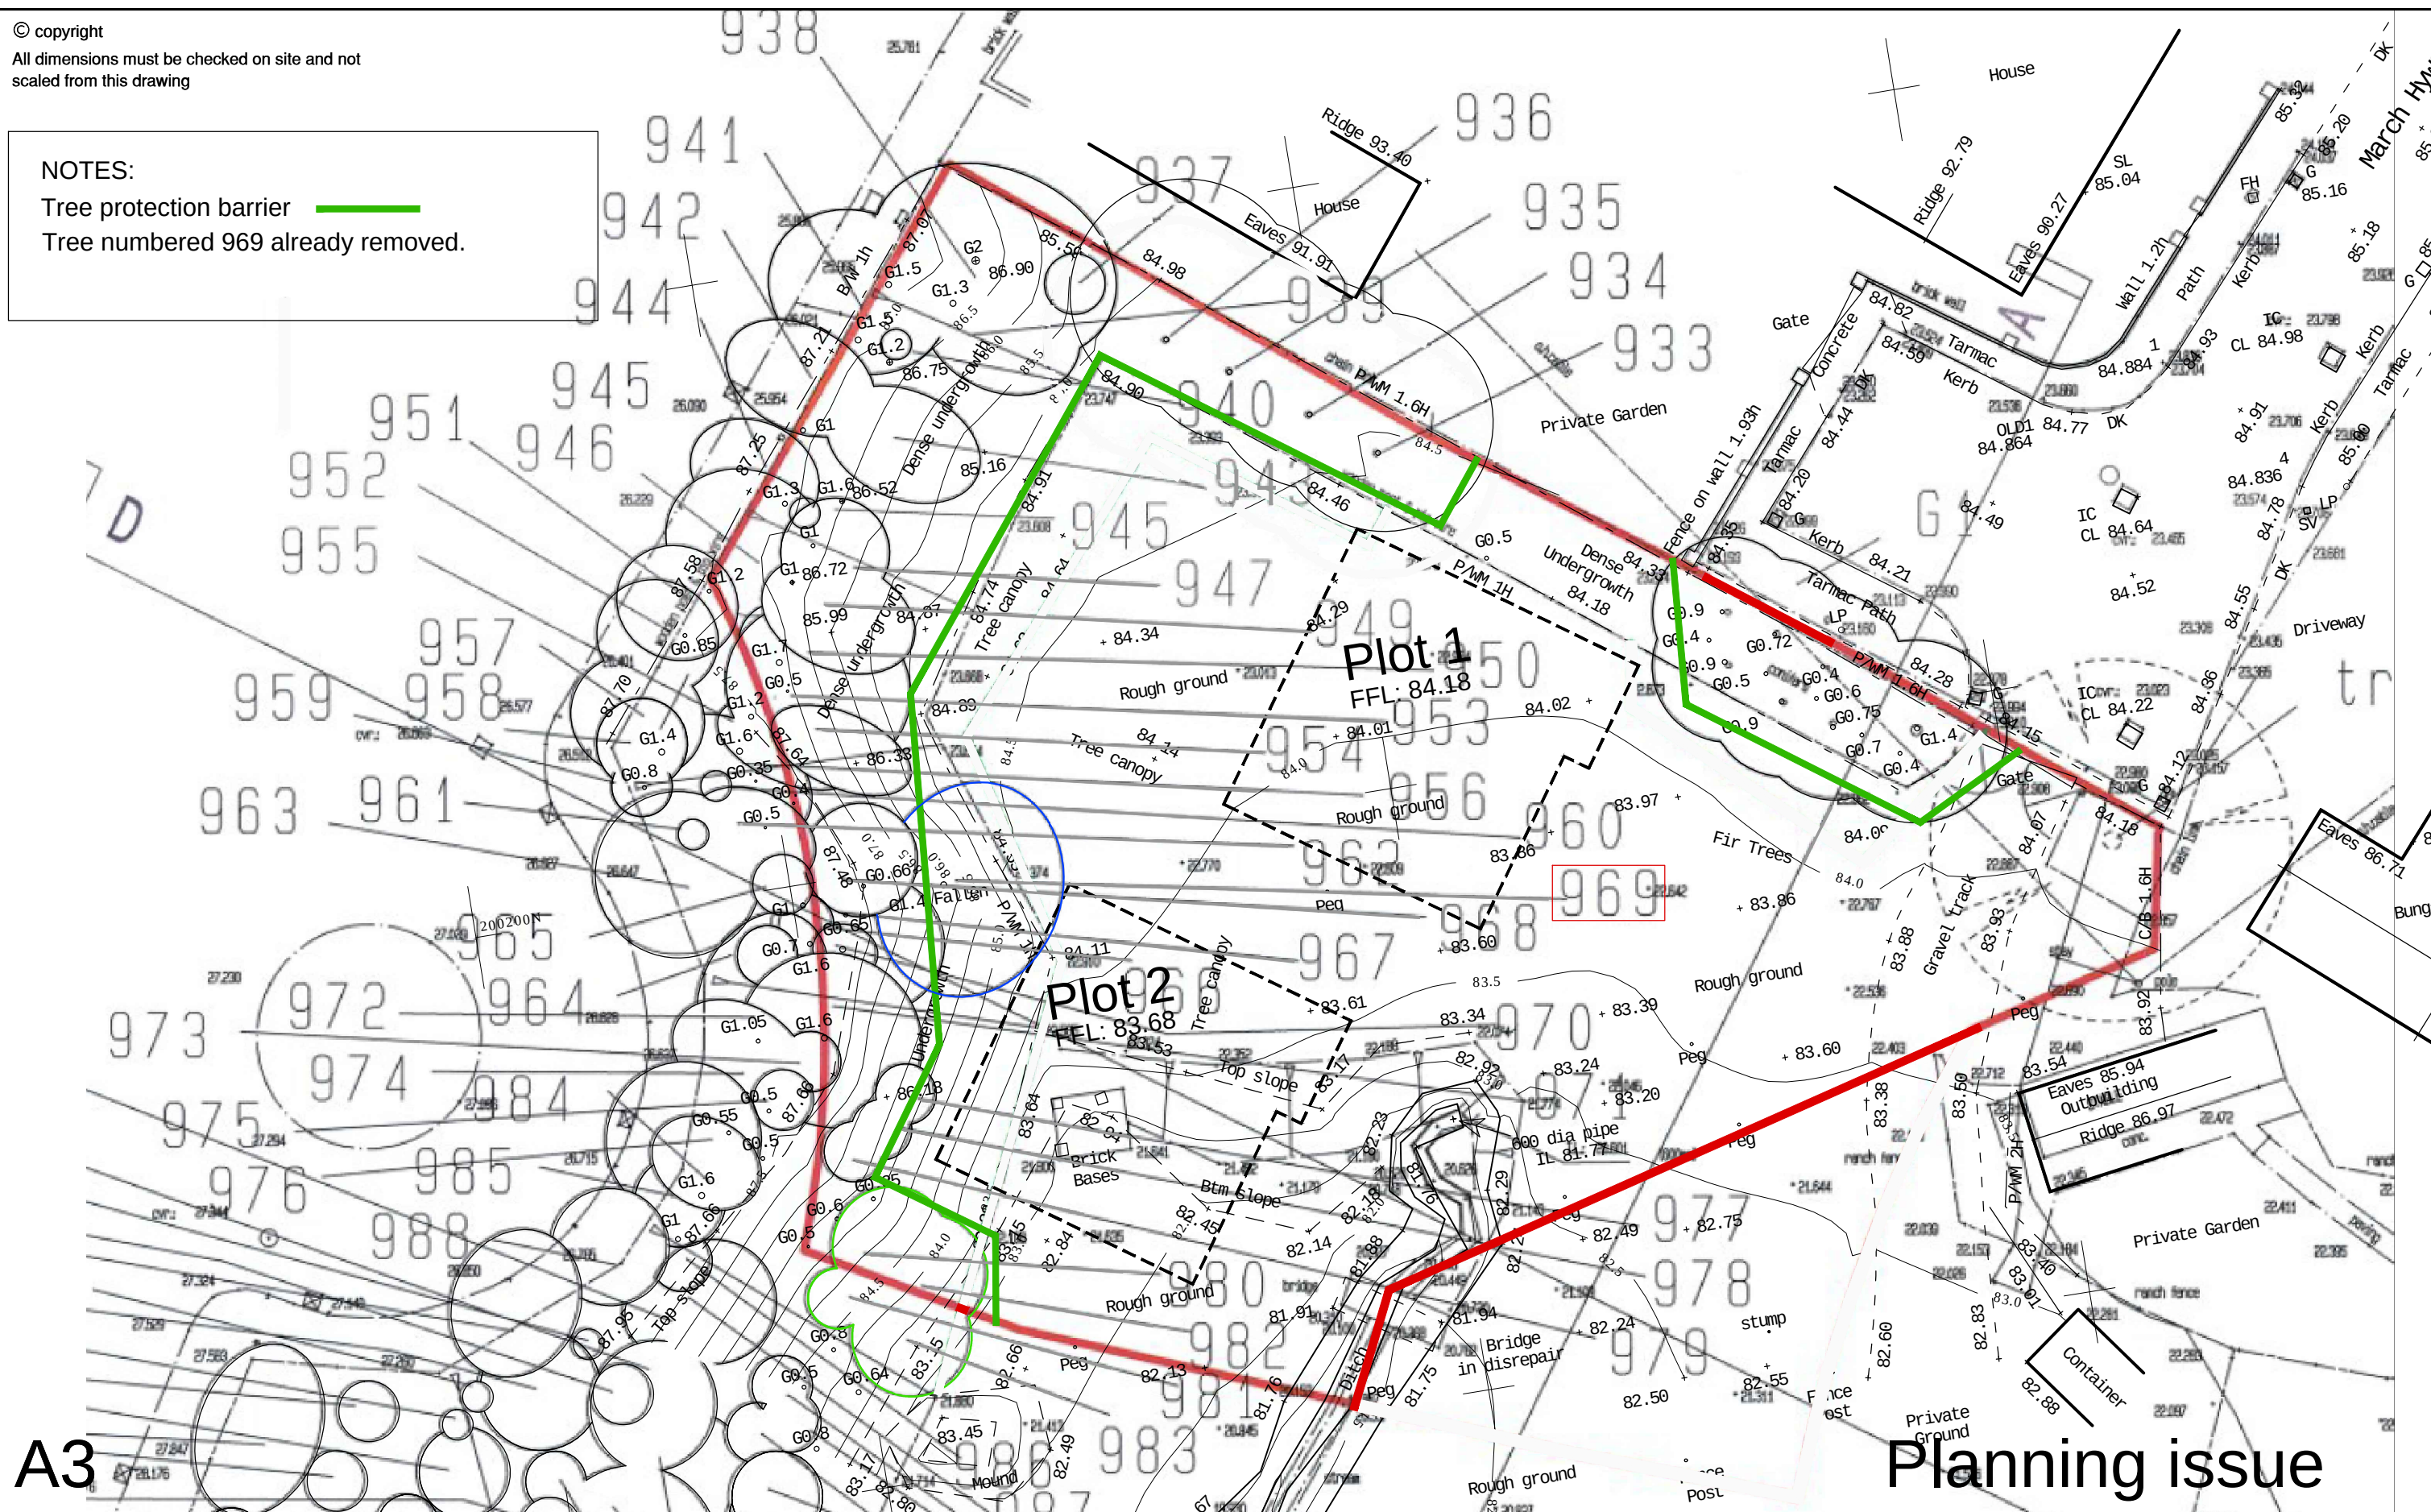

A3

Planning issue



A: May 2020: Planning issue