



HARBOURSIDE STRATEGIC EMPLOYMENT SITE

C2014B / GA / 0102

Dwg. No.

C2014B HARBOURSIDE STRATEGIC EMPLOYMENT SITE

Job Title

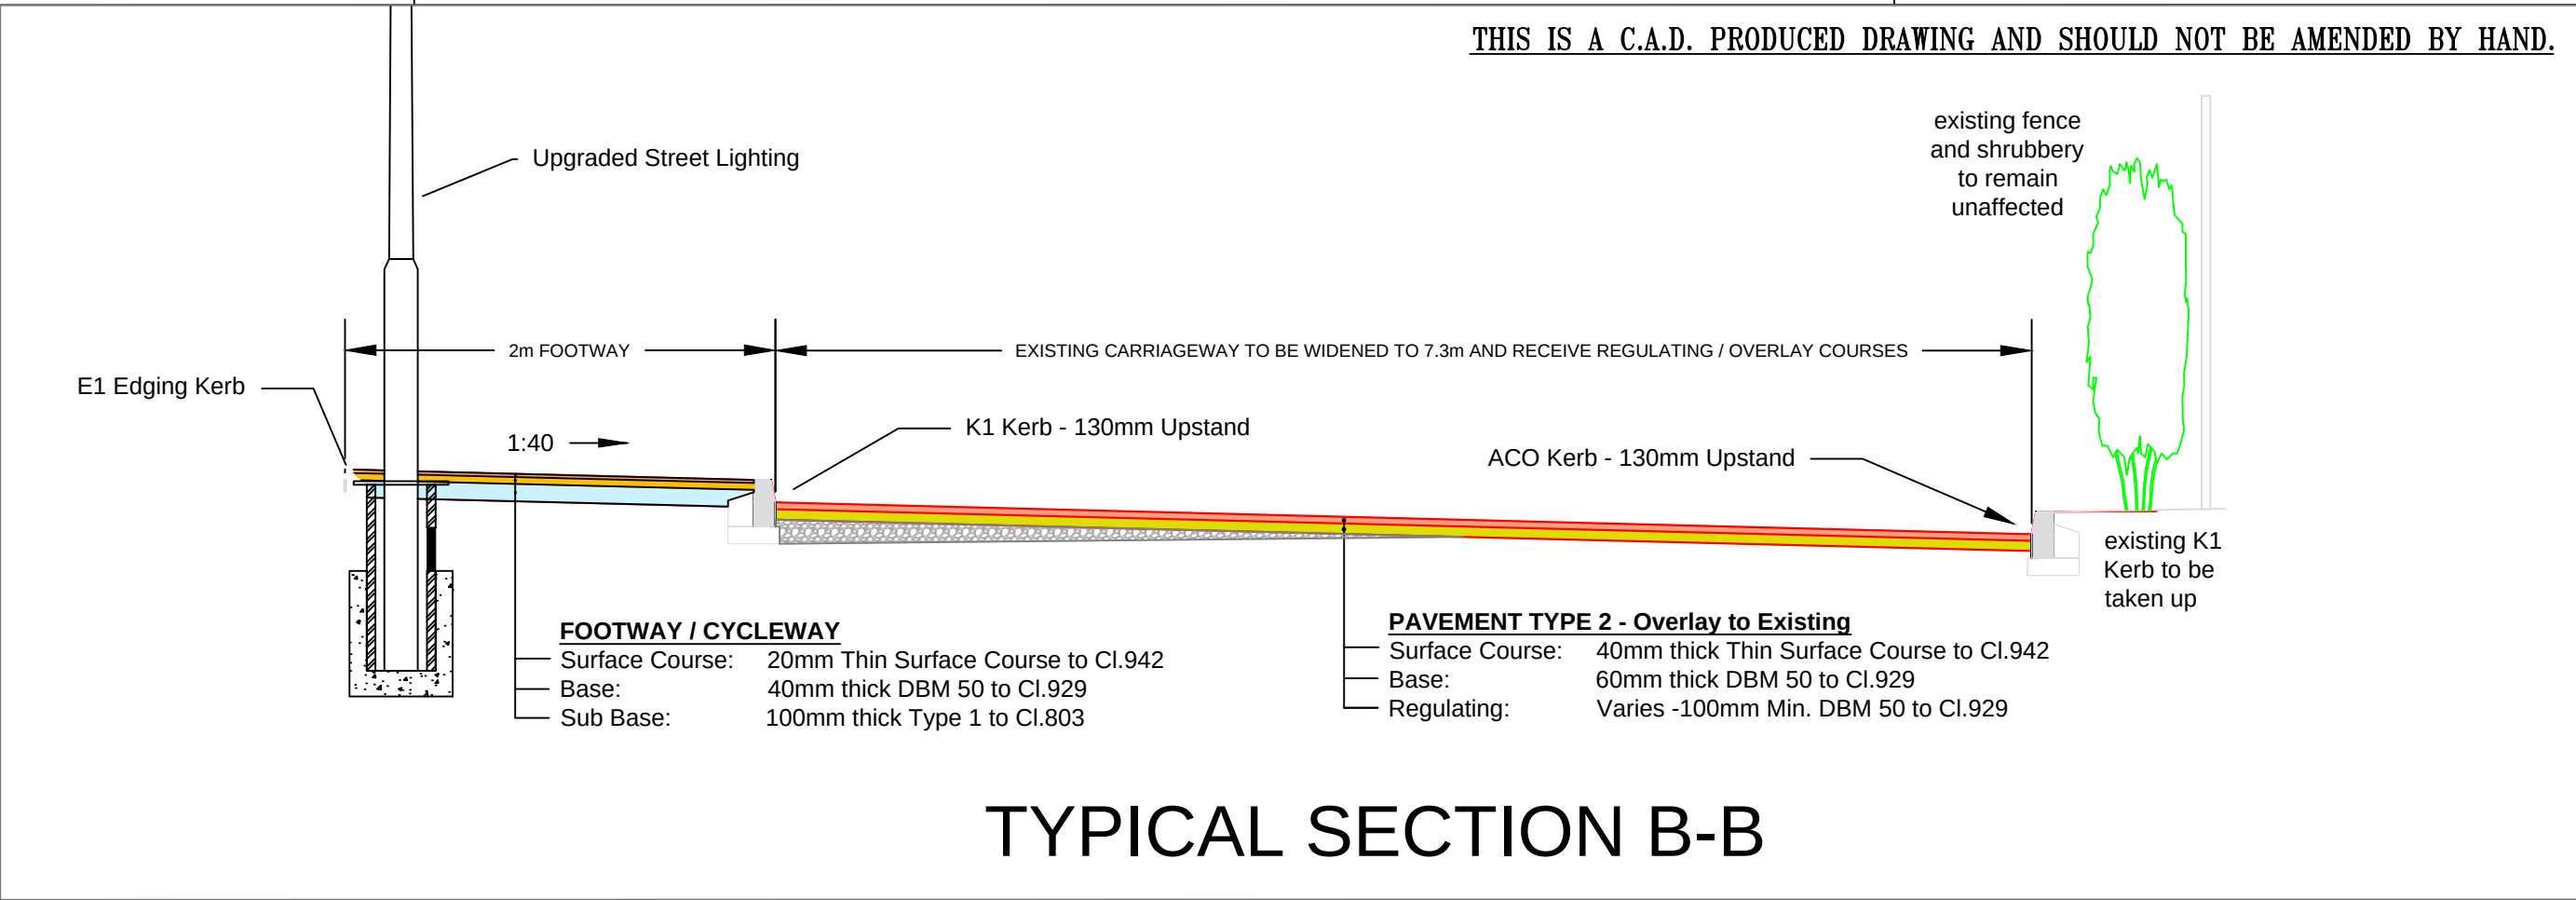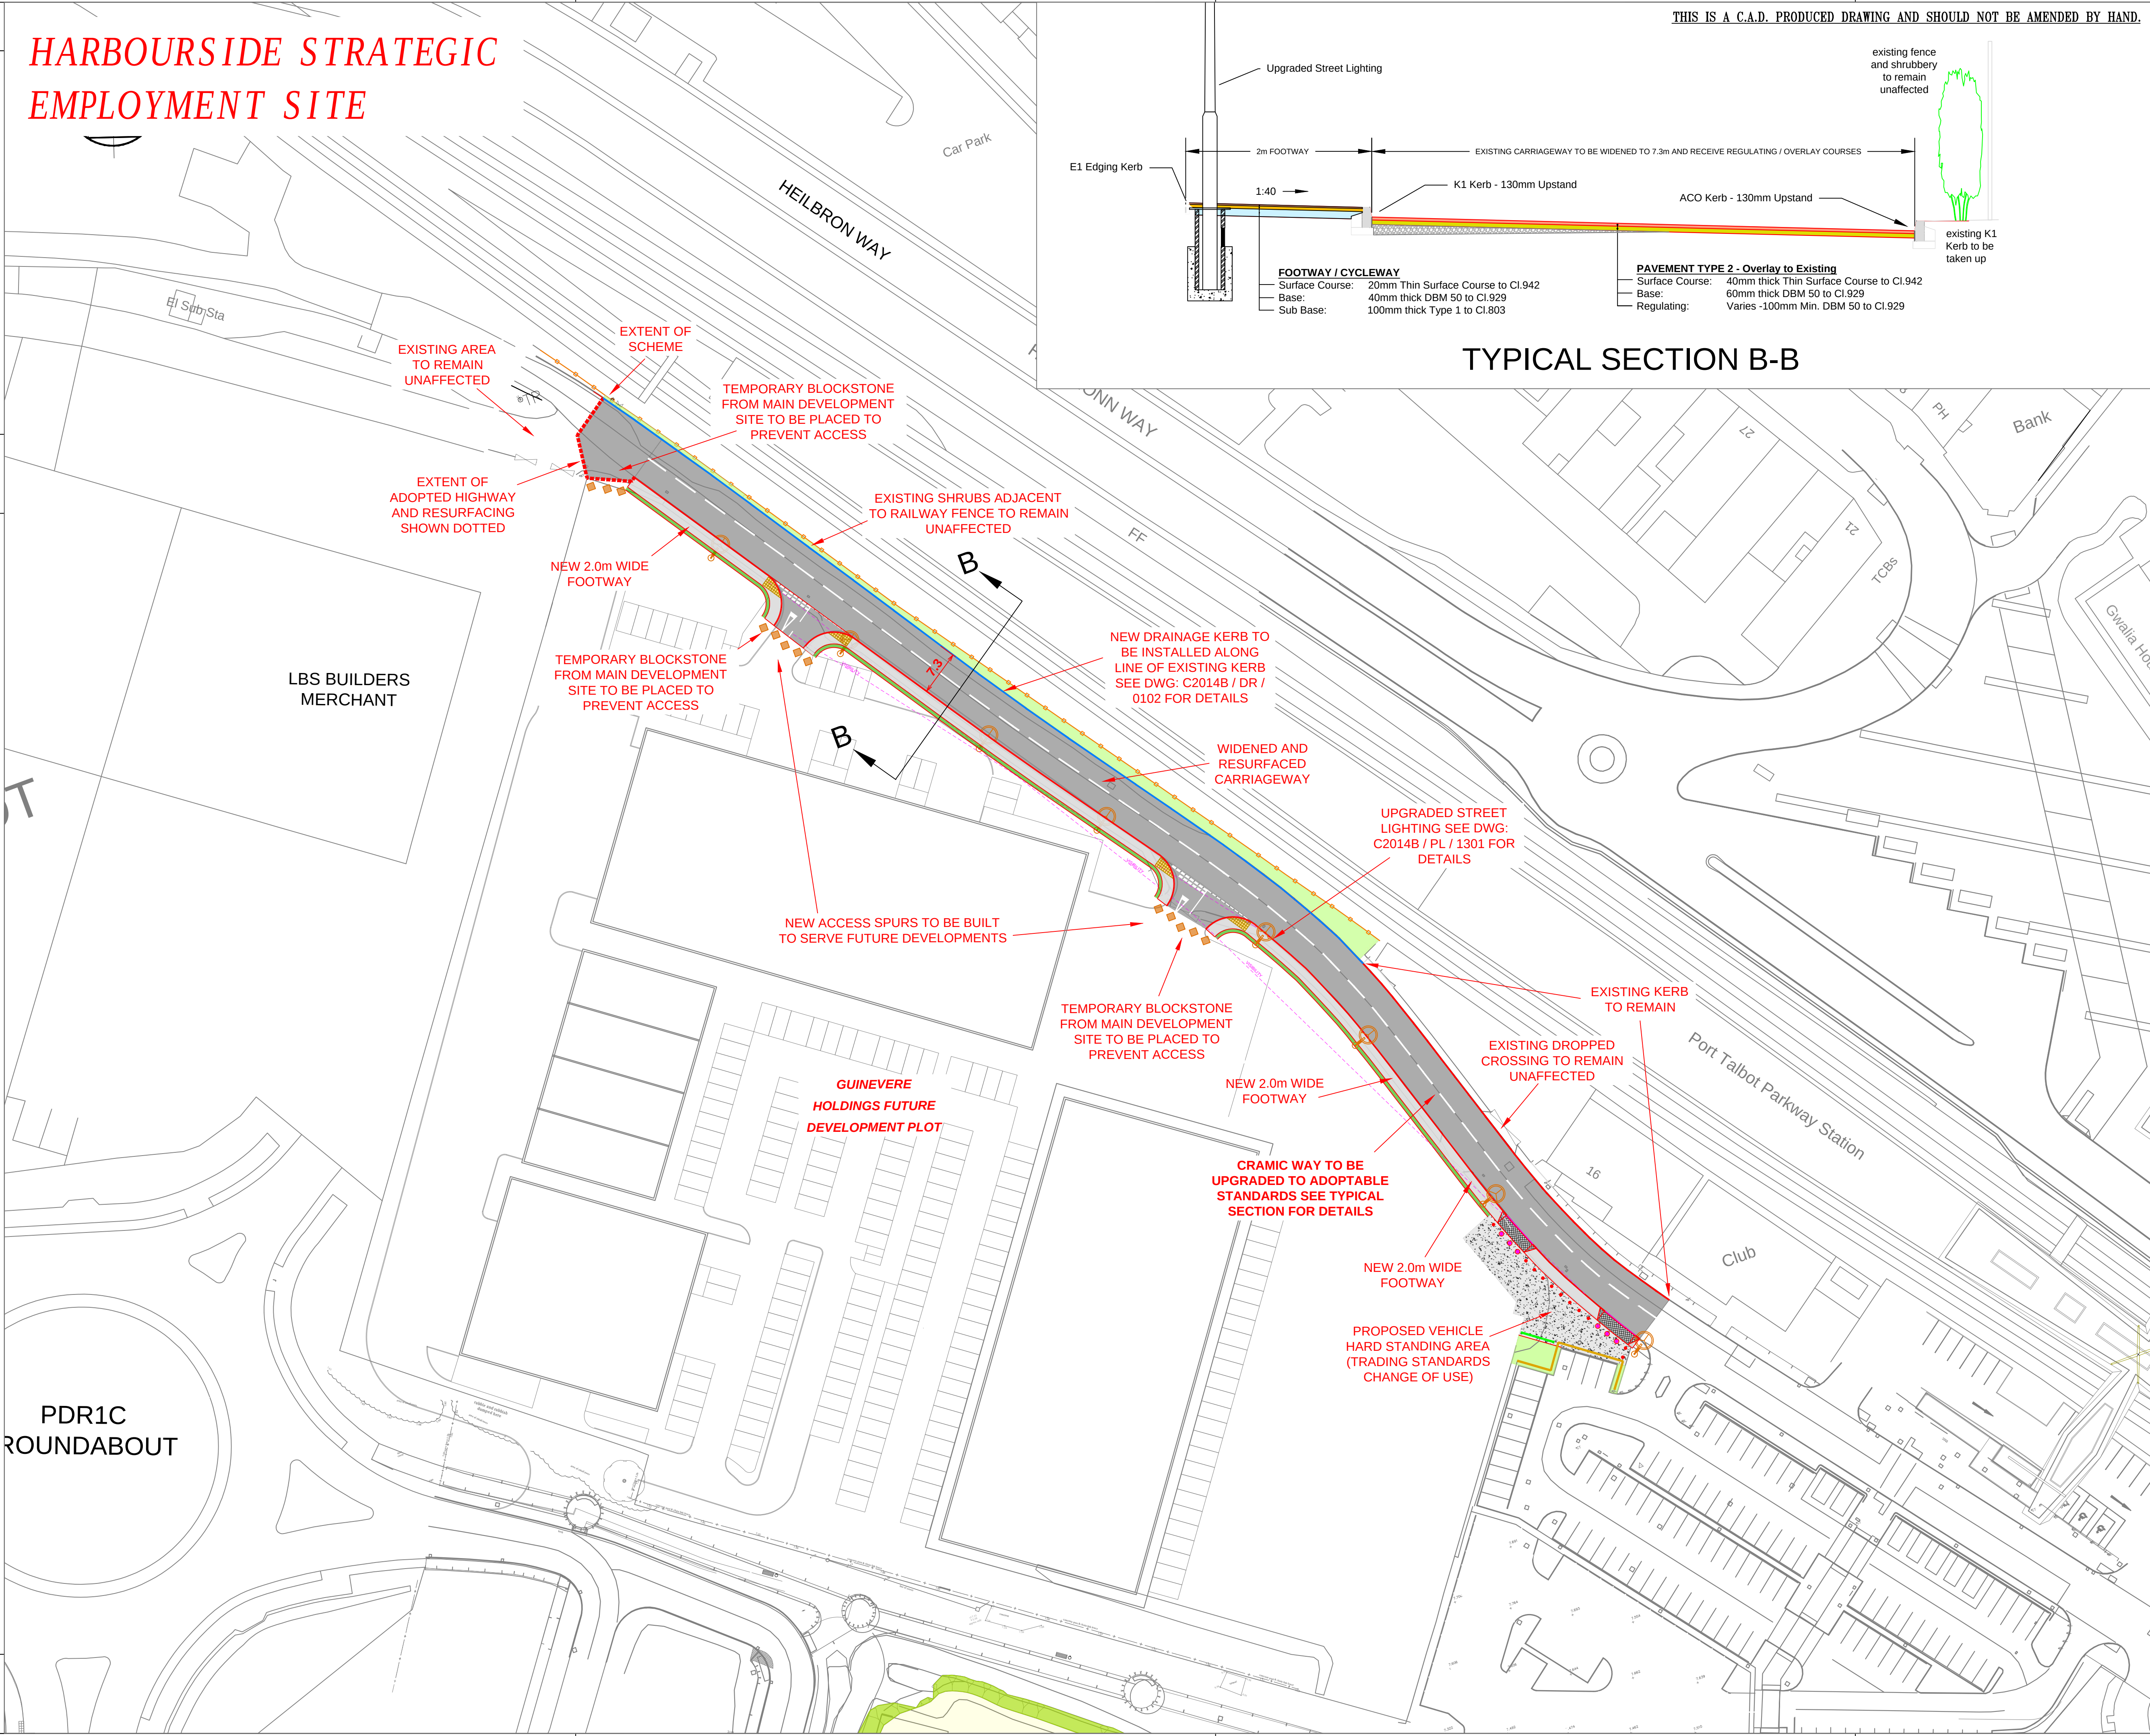

TYPICAL SECTION B-B

NOTES

A1

1. All dimensions are in millimetres unless otherwise stated.

LEGEND

- Proposed footway construction
- New Carriageway construction
- Proposed highway verge
- Existing Verge / Shrubby to remain
- New pedestrian crossing points
- Proposed new Street Lighting
- Proposed Vehicular Cross over
- Proposed Vehicular Hard Standing
- Proposed bollards
- Proposed drop down bollards
- Proposed Pedestrian guardrail

Rev	Details	Dr	Ch	Ap	Date

Client

Neath Port Talbot
Castell-nedd Port Talbot
County Borough Council Cynor Bwrdeistref Sirol
ENGINEERING AND TRANSPORT
GARETH NUTT
DIRECTOR OF ENVIRONMENT
THE QUAYS, BRUNEL WAY
BAGLAN ENERGY PARK
NEATH SA11 2GG

Job Title
C2014B HARBOURSIDE STRATEGIC EMPLOYMENT SITE
GENERAL ARRANGEMENT - CRAMIC WAY

File No.		Financial Code No. 26.007500.B054.300916			
Drawn	<u>ABC</u>	Checked	MCB	Approved	HH
Date	MAR '18	Date	MAR '18	Date	MAR '18
Scales	1:500		Status	PLANNING	
Drawing No.		C2014B / GA / 0102			