


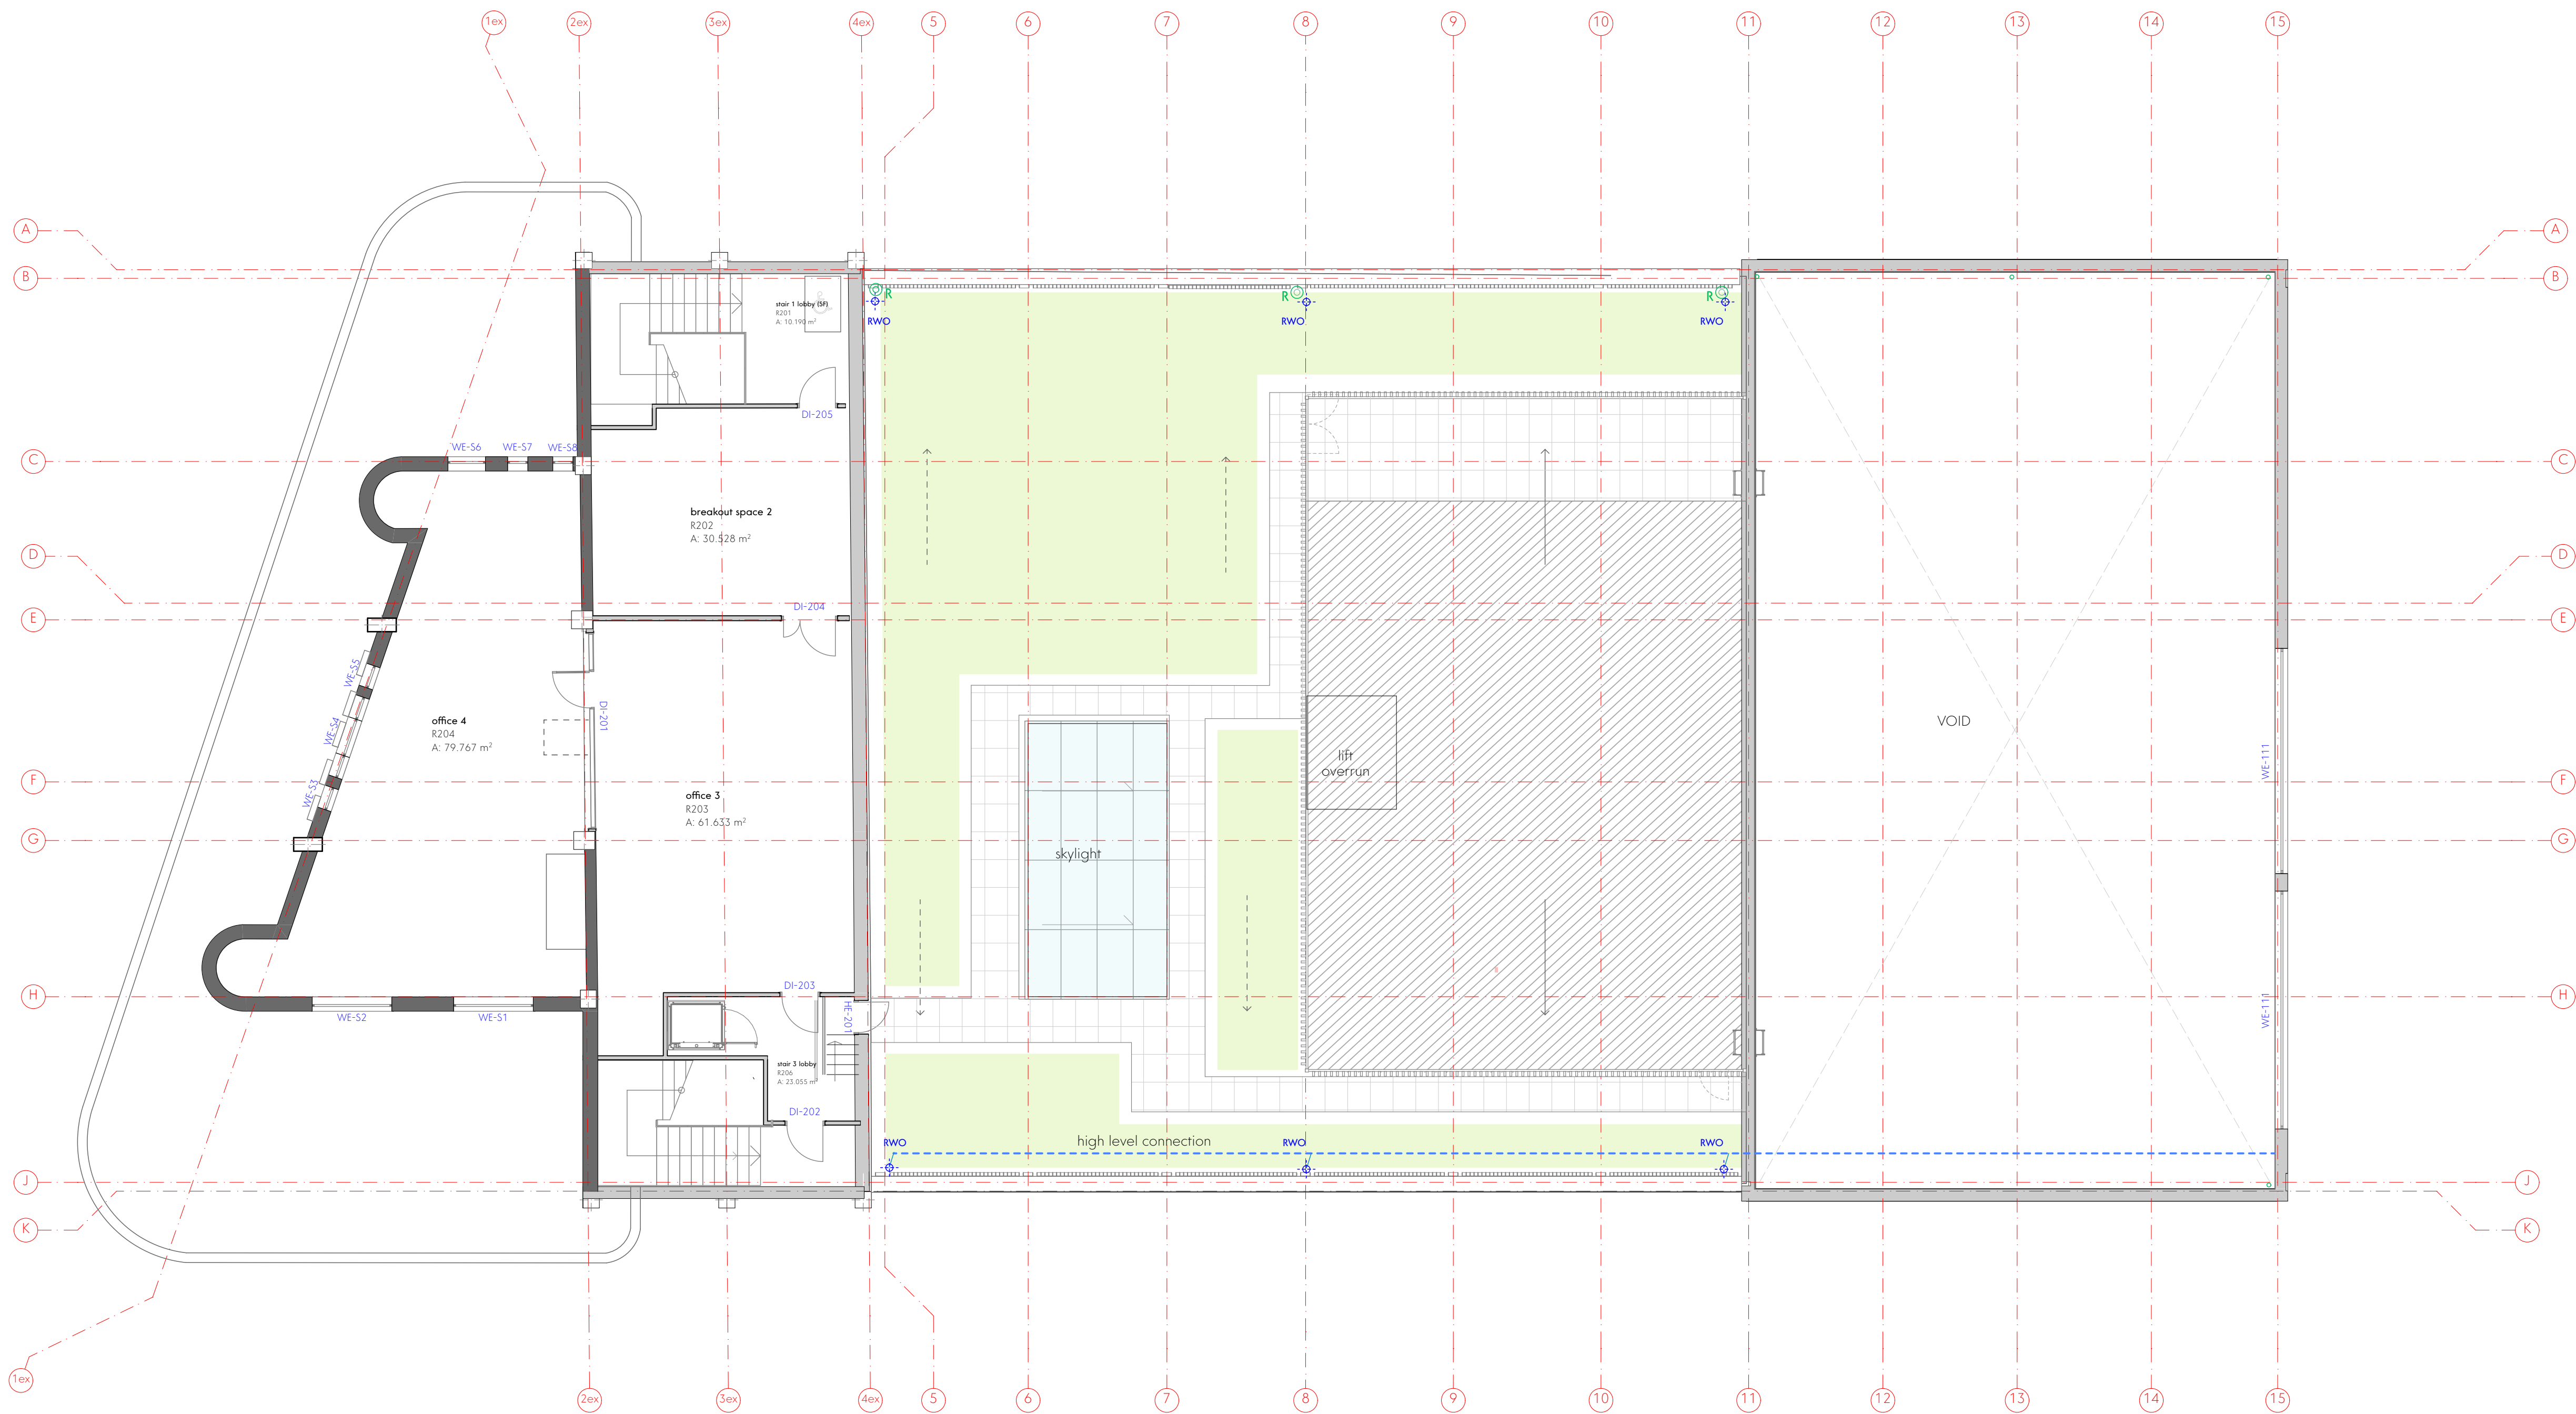

This drawing is the property of GWP Architects. Copyright is reserved by them and the drawing is issued on the condition that it is not copied, reproduced, retained, or disclosed to any third person, without the express written consent of GWP Architects.

All drawings and specifications should be read in conjunction with the project health and safety plan and any other documents that may be issued by the Planning Coordinator.

All work to be carried out in accordance with current Building Regulations.

Contractors must verify all dimensions at the job before commencing any work or making shop drawings.

Written dimensions should be taken. Do not scale off drawing. Do not take digital dimensions from this drawing.

Any discrepancies to be reported to the Architect.

0 1m 5m

Scale - 1:100 @A1



- Green Roof to specialist design
NBS 037/135
- Plant Area, NBS 142/465
- Access Walkway, NBS 142/465
- Rain water outlet
RWO
- Proposed rain water pipe

Rev	Date	Comment	Dr	Ch
C01	20.08.20	Construction Issue	DT	BP
P05	22.07.20	Projecting columns encasement removed following Value Engineering	CT	BP
P04	27.09.19	General updates	DT	BP
P03	29.08.19	General updates	DT	BP
P02	05.08.19	updated location of proposed rain water pipes	CT	RT
P01	30.07.19	First Issue	DT	RT

GWP Ref	PPT
Job Title	Plaza Port Talbot
Client	Neath Port Talbot County Borough Council

Proposed Second Floor	
Name	PPT-GWP-01-02-DR-A-(00)-0003
Scale	1:100@A1
Revision	C01
Drawn/Checked	DT / RT
First Issue	30.07.2019
Drawing Status	A - Construction



CHARTERED ARCHITECTS
INTERIOR DESIGNERS
SPACE PLANNERS
PROJECT MANAGERS
LANDSCAPE ARCHITECTS

15th Brunel House 2 Fraction Road Cardiff CF24 0EB
+44(0)2921 503 322 | BContact Fax 01
architecture@gwp-arch.com | www.gwp-arch.com