

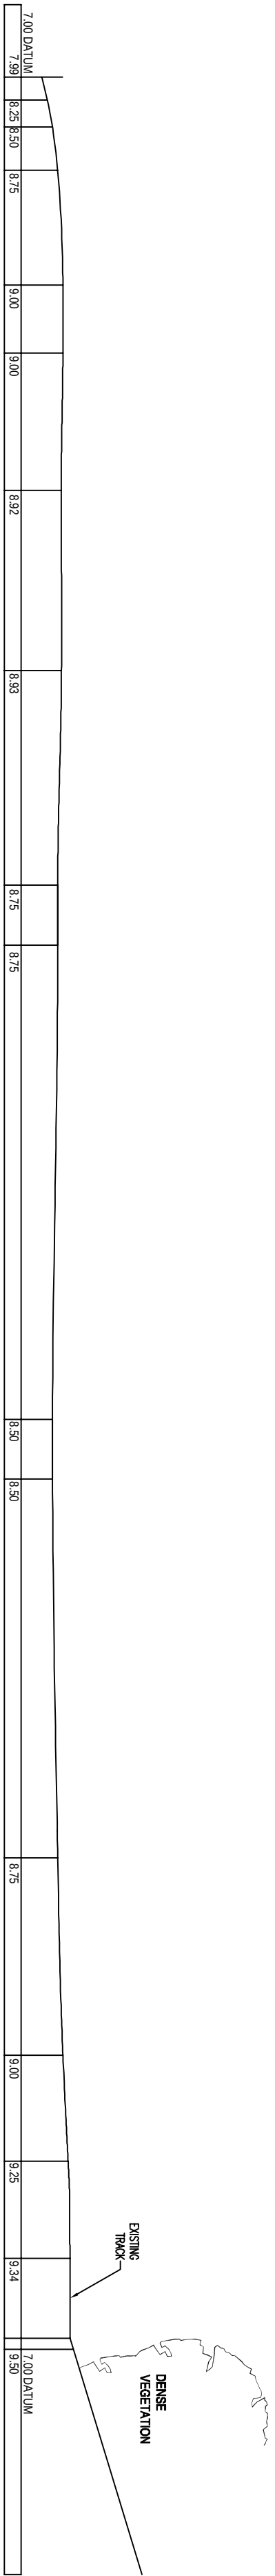



NEAREST POSTCODE: SA1 8QX
SITE GRID REFERENCE: S5710936
EASTING: 271065 / NORTHING: 193671

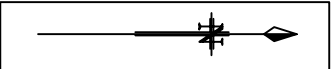

SECTION A-A

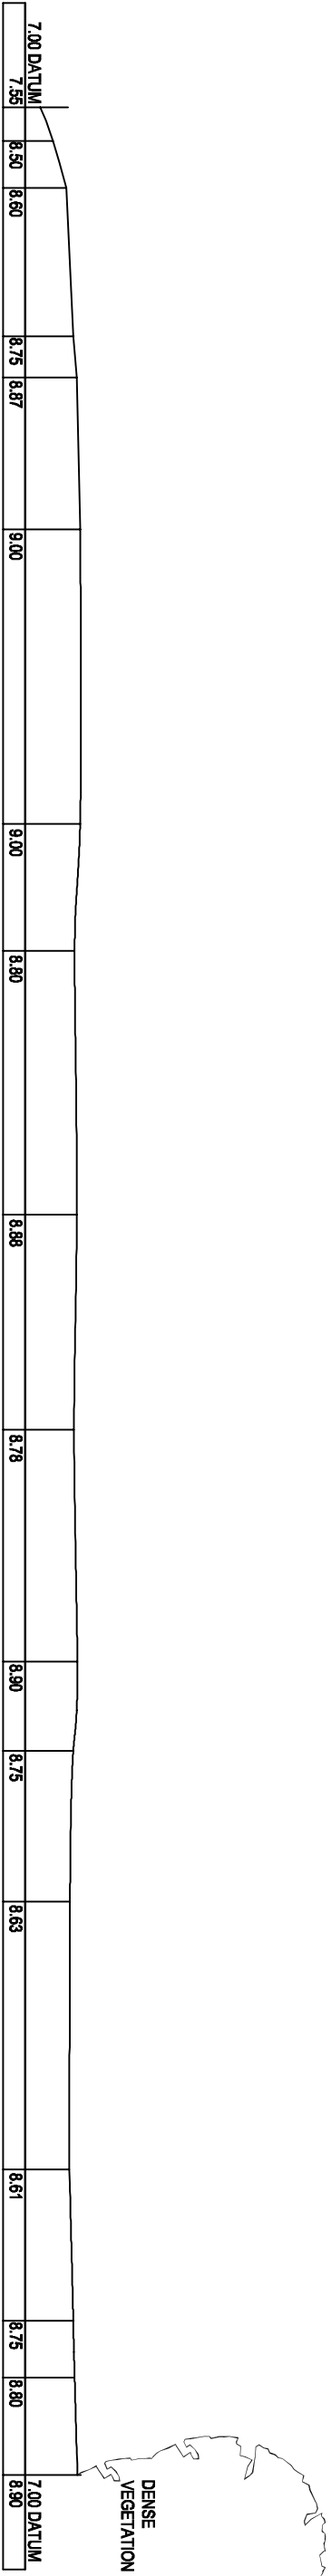


SECTION B-B

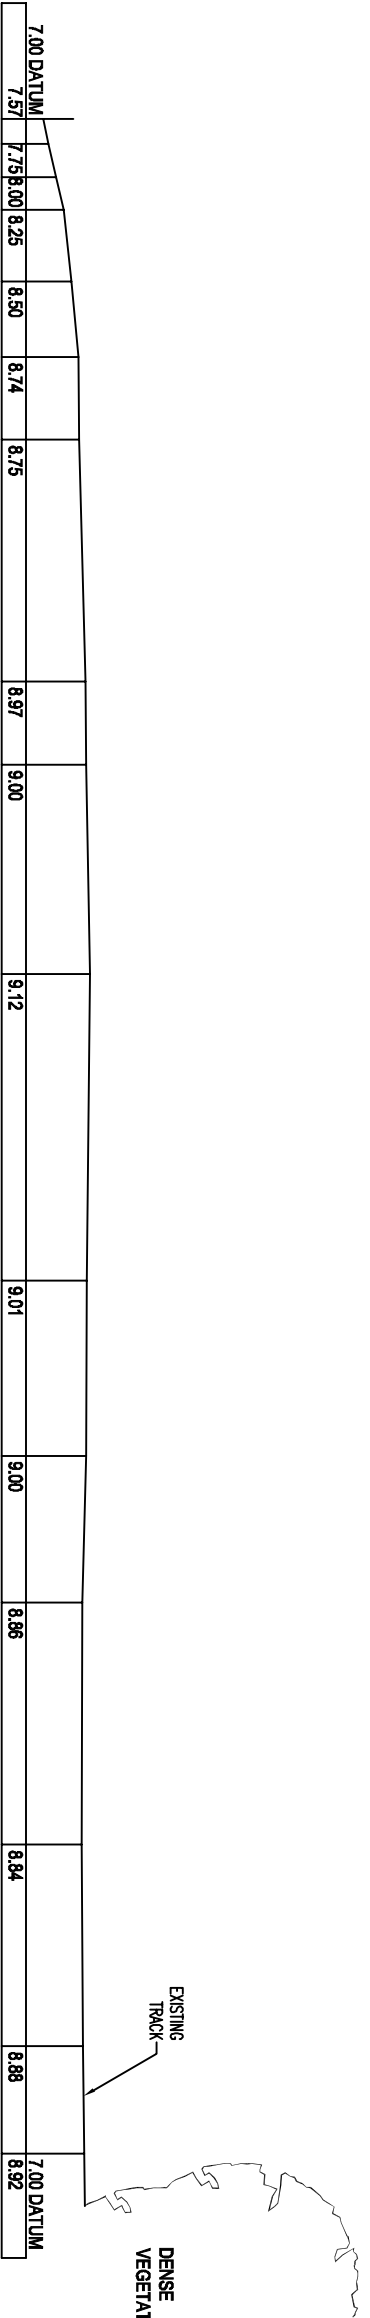

SECTION C-C

A	Eastern boundary buildings amended at request of LPA	08/20	MIS
Rev	Description	Date	Initial
Project: PROPOSED MIXED USE LIGHT INDUSTRIAL SITE, LAND AT JERSEY MARINE, SWANSEA			

Date:	MAY 2019	Drawn:	MIS
Scales(s):	1:250 @ A2	Issue:	PLANNING
Dwg No.:	19/794/11	Revision:	A
Disc:	Jersey Marine SITE2.dwg		

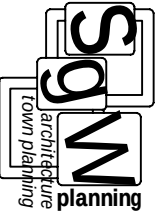

58 Walter Road, Swansea, SA1 5PZ - Tel: 01792 648380