


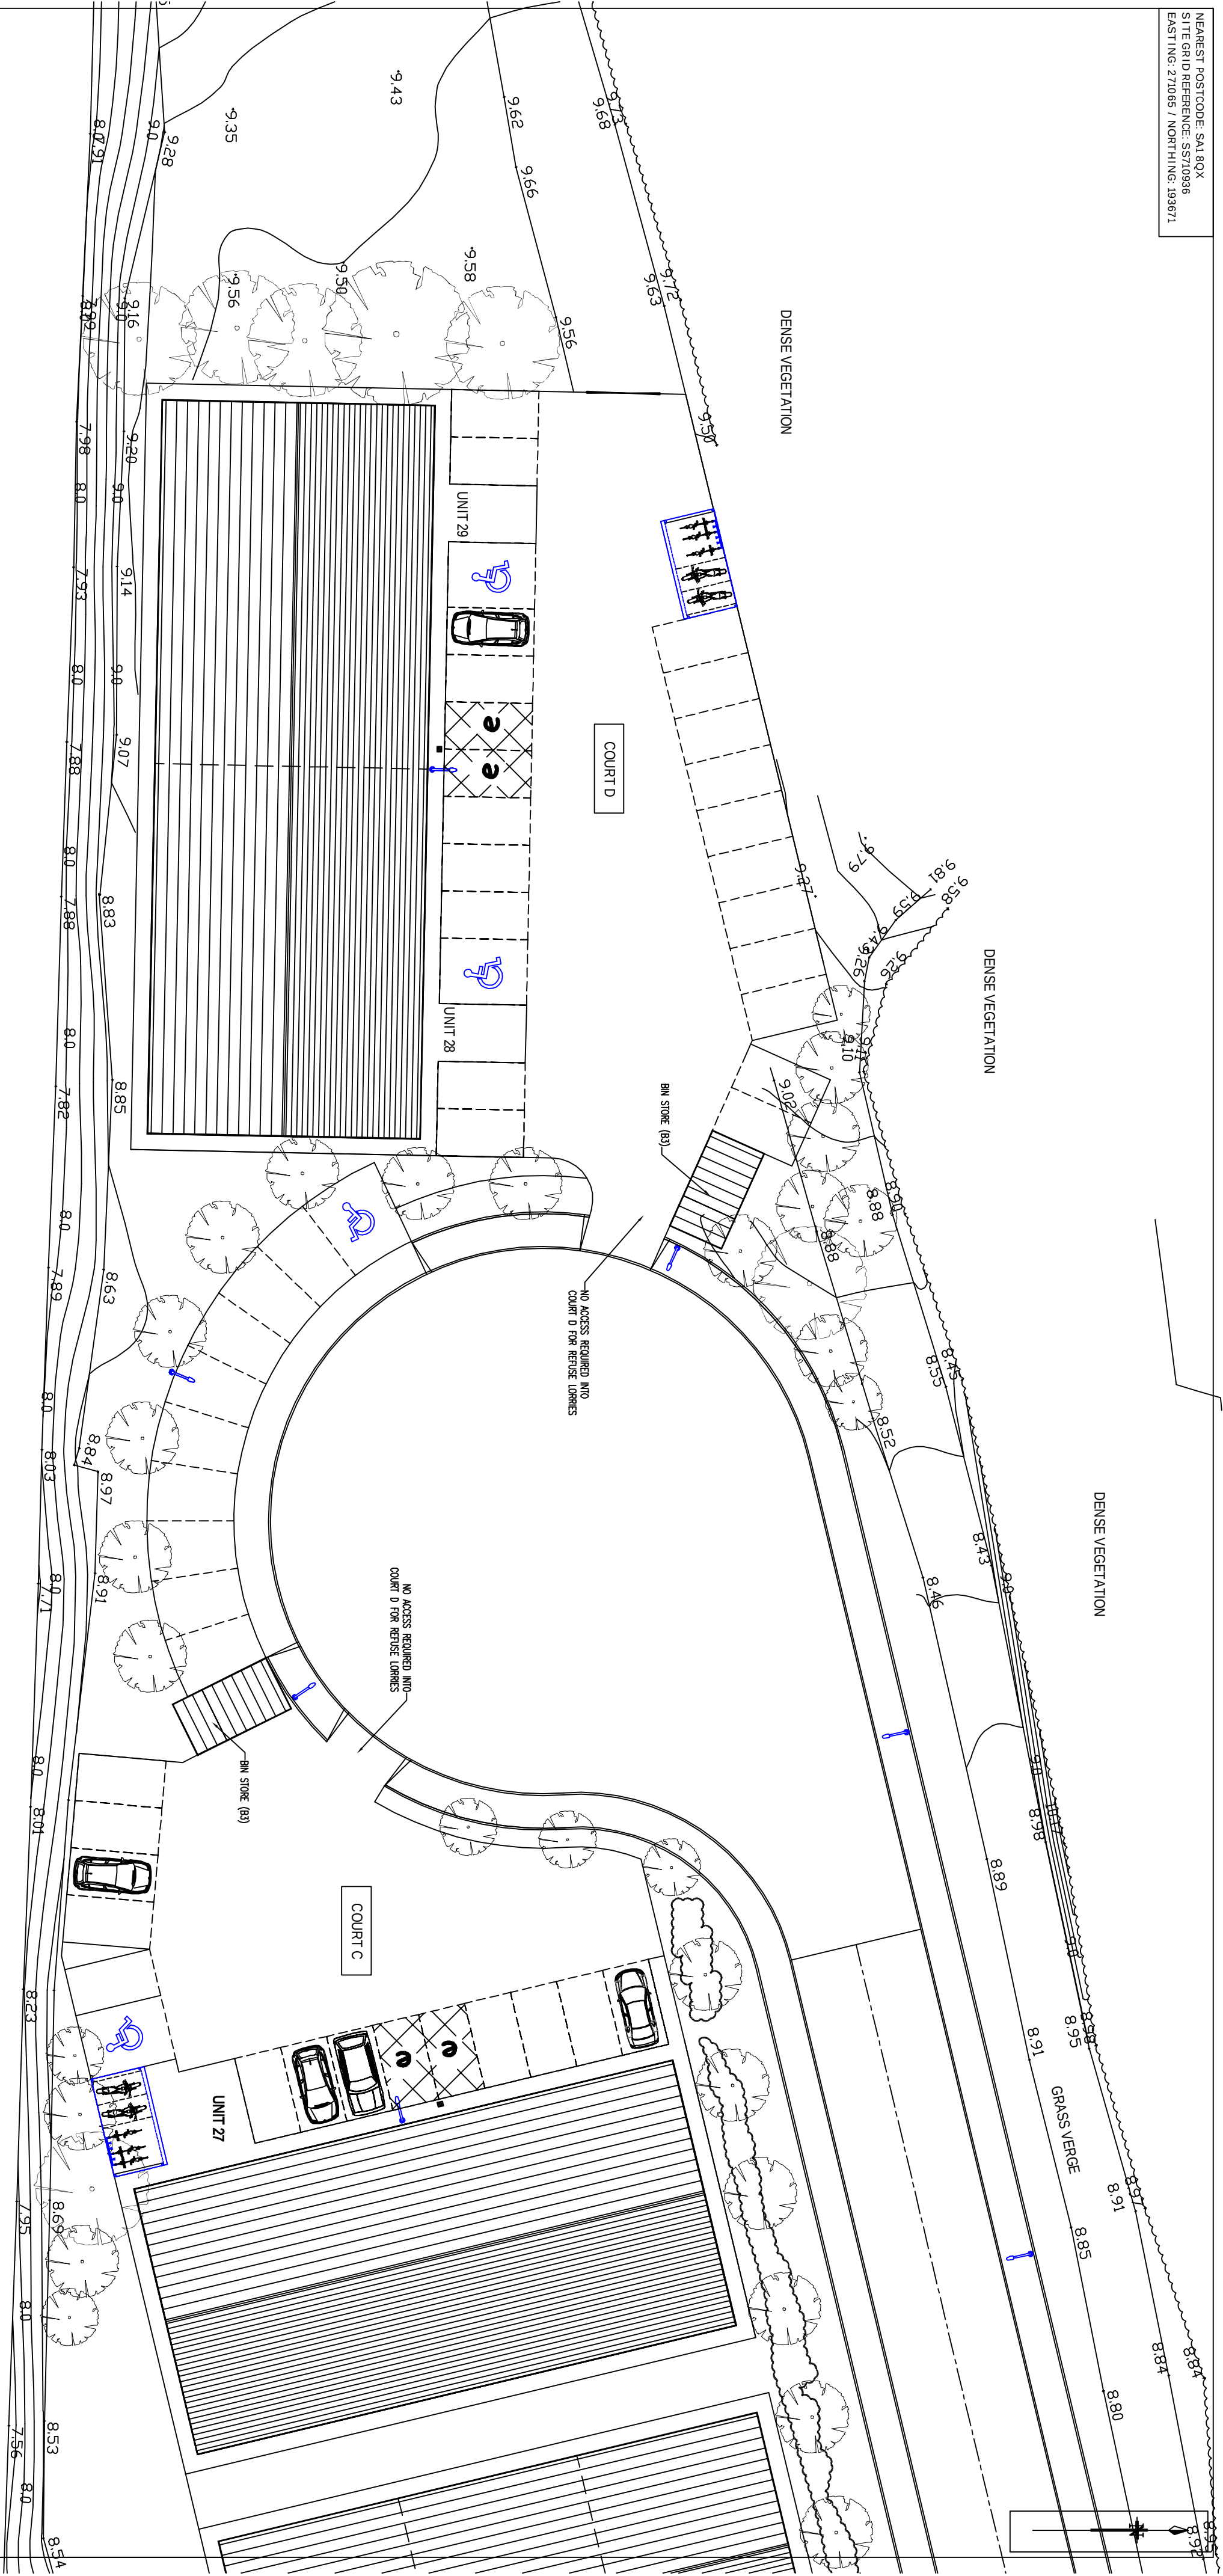

Rev	B		Eastern boundary buildings amended at request of LPA	08/20	MIS
	A		Parking layout amended, access amended	09/19	MIS
Project		Description	Date	Initial	

PROPOSED MIXED USE LIGHT INDUSTRIAL SITE,
LAND AT JERSEY MARINE, SWANSEA

TITLE: PROPOSED COURT C' & COURT D DETAIL
(ILLUSTRATIVE)

DATE:	MAY 2019	DRAWN:	MIS
-------	----------	--------	-----

Scale(s):	1:250 @ A2	Issue:	PLANNING
-----------	------------	--------	----------

DWG No:	19/794/07	Revision:	B
---------	-----------	-----------	---

Desk:	Jersey_Marine_SITES.dwg
-------	-------------------------

58 Walter Road, Swansea, SA1 5PZ - Tel: 01792 648380

