



NEAREST POSTCODE: SA1 8QX  
SITE GRID REFERENCE: SS710936  
EASTING: 271065 / NORTHING: 193671

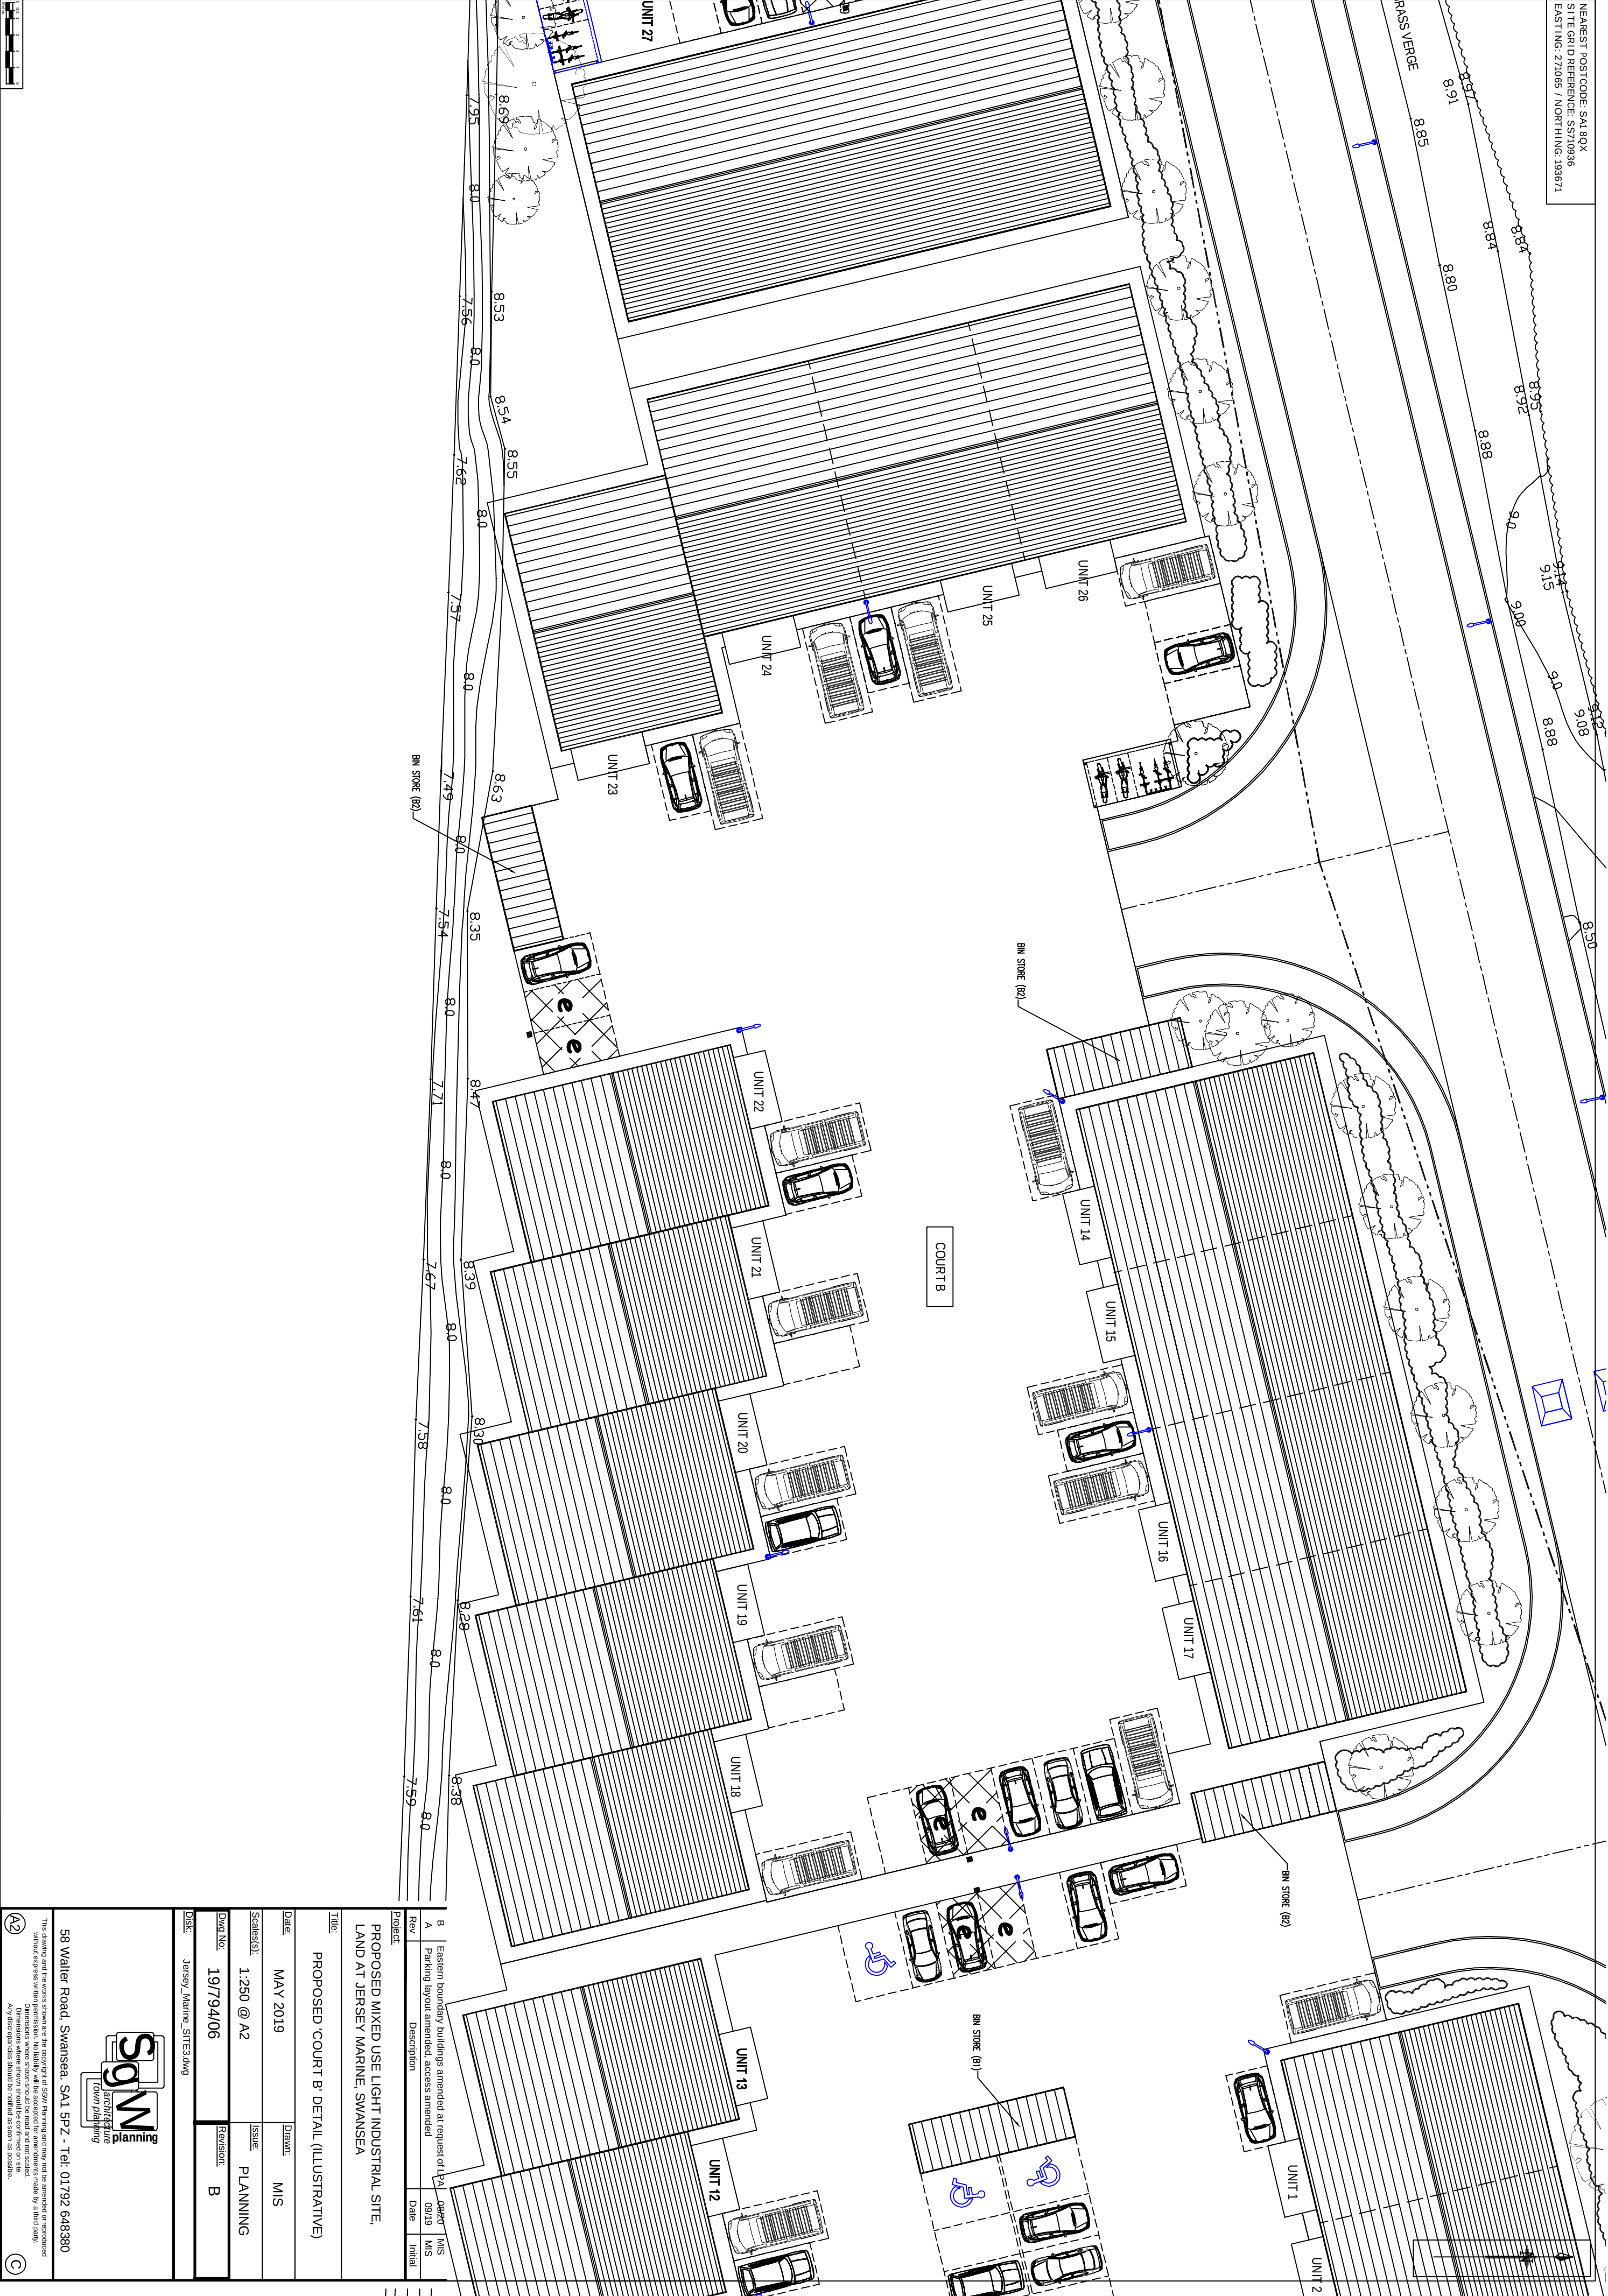

|                                                                             |                   |
|-----------------------------------------------------------------------------|-------------------|
| PROPOSED MIXED USE LIGHT INDUSTRIAL SITE,<br>LAND AT JERSEY MARINE, SWANSEA |                   |
| TITLE<br>PROPOSED 'COURT B' DETAIL (ILLUSTRATIVE)                           |                   |
| DATE<br>MAY 2019                                                            | DRAWN<br>MIS      |
| SCALE(S)<br>1:250 @ A2                                                      | ISSUE<br>PLANNING |
| DRAW NO.<br>19/794/06                                                       | REVISION<br>B     |
| DISK<br>Jersey_Marine_SITE3.dwg                                             |                   |

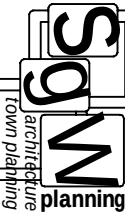

Down planning

58 Waller Road, Swansea, SA1 5PZ - Tel: 01792 648380

This drawing and the works shown are the copyright of Squiggle Planning and may not be amended or reproduced without express written permission. No liability will be accepted for amendments made by a third party. Dimensions where shown should be confirmed on site. Any discrepancies should be notified as soon as possible.



58 Waller Road, Swansea, SA1 5PZ - Tel: 01792 648390

The drawing and the works shown are the copyright of SGM Planning and may not be amended or reproduced without express written permission. Dimensions where shown should be confirmed on site. Any discrepancy should be referred to the author as soon as possible.

SGM planning  
structure  
town planning

A2

C