


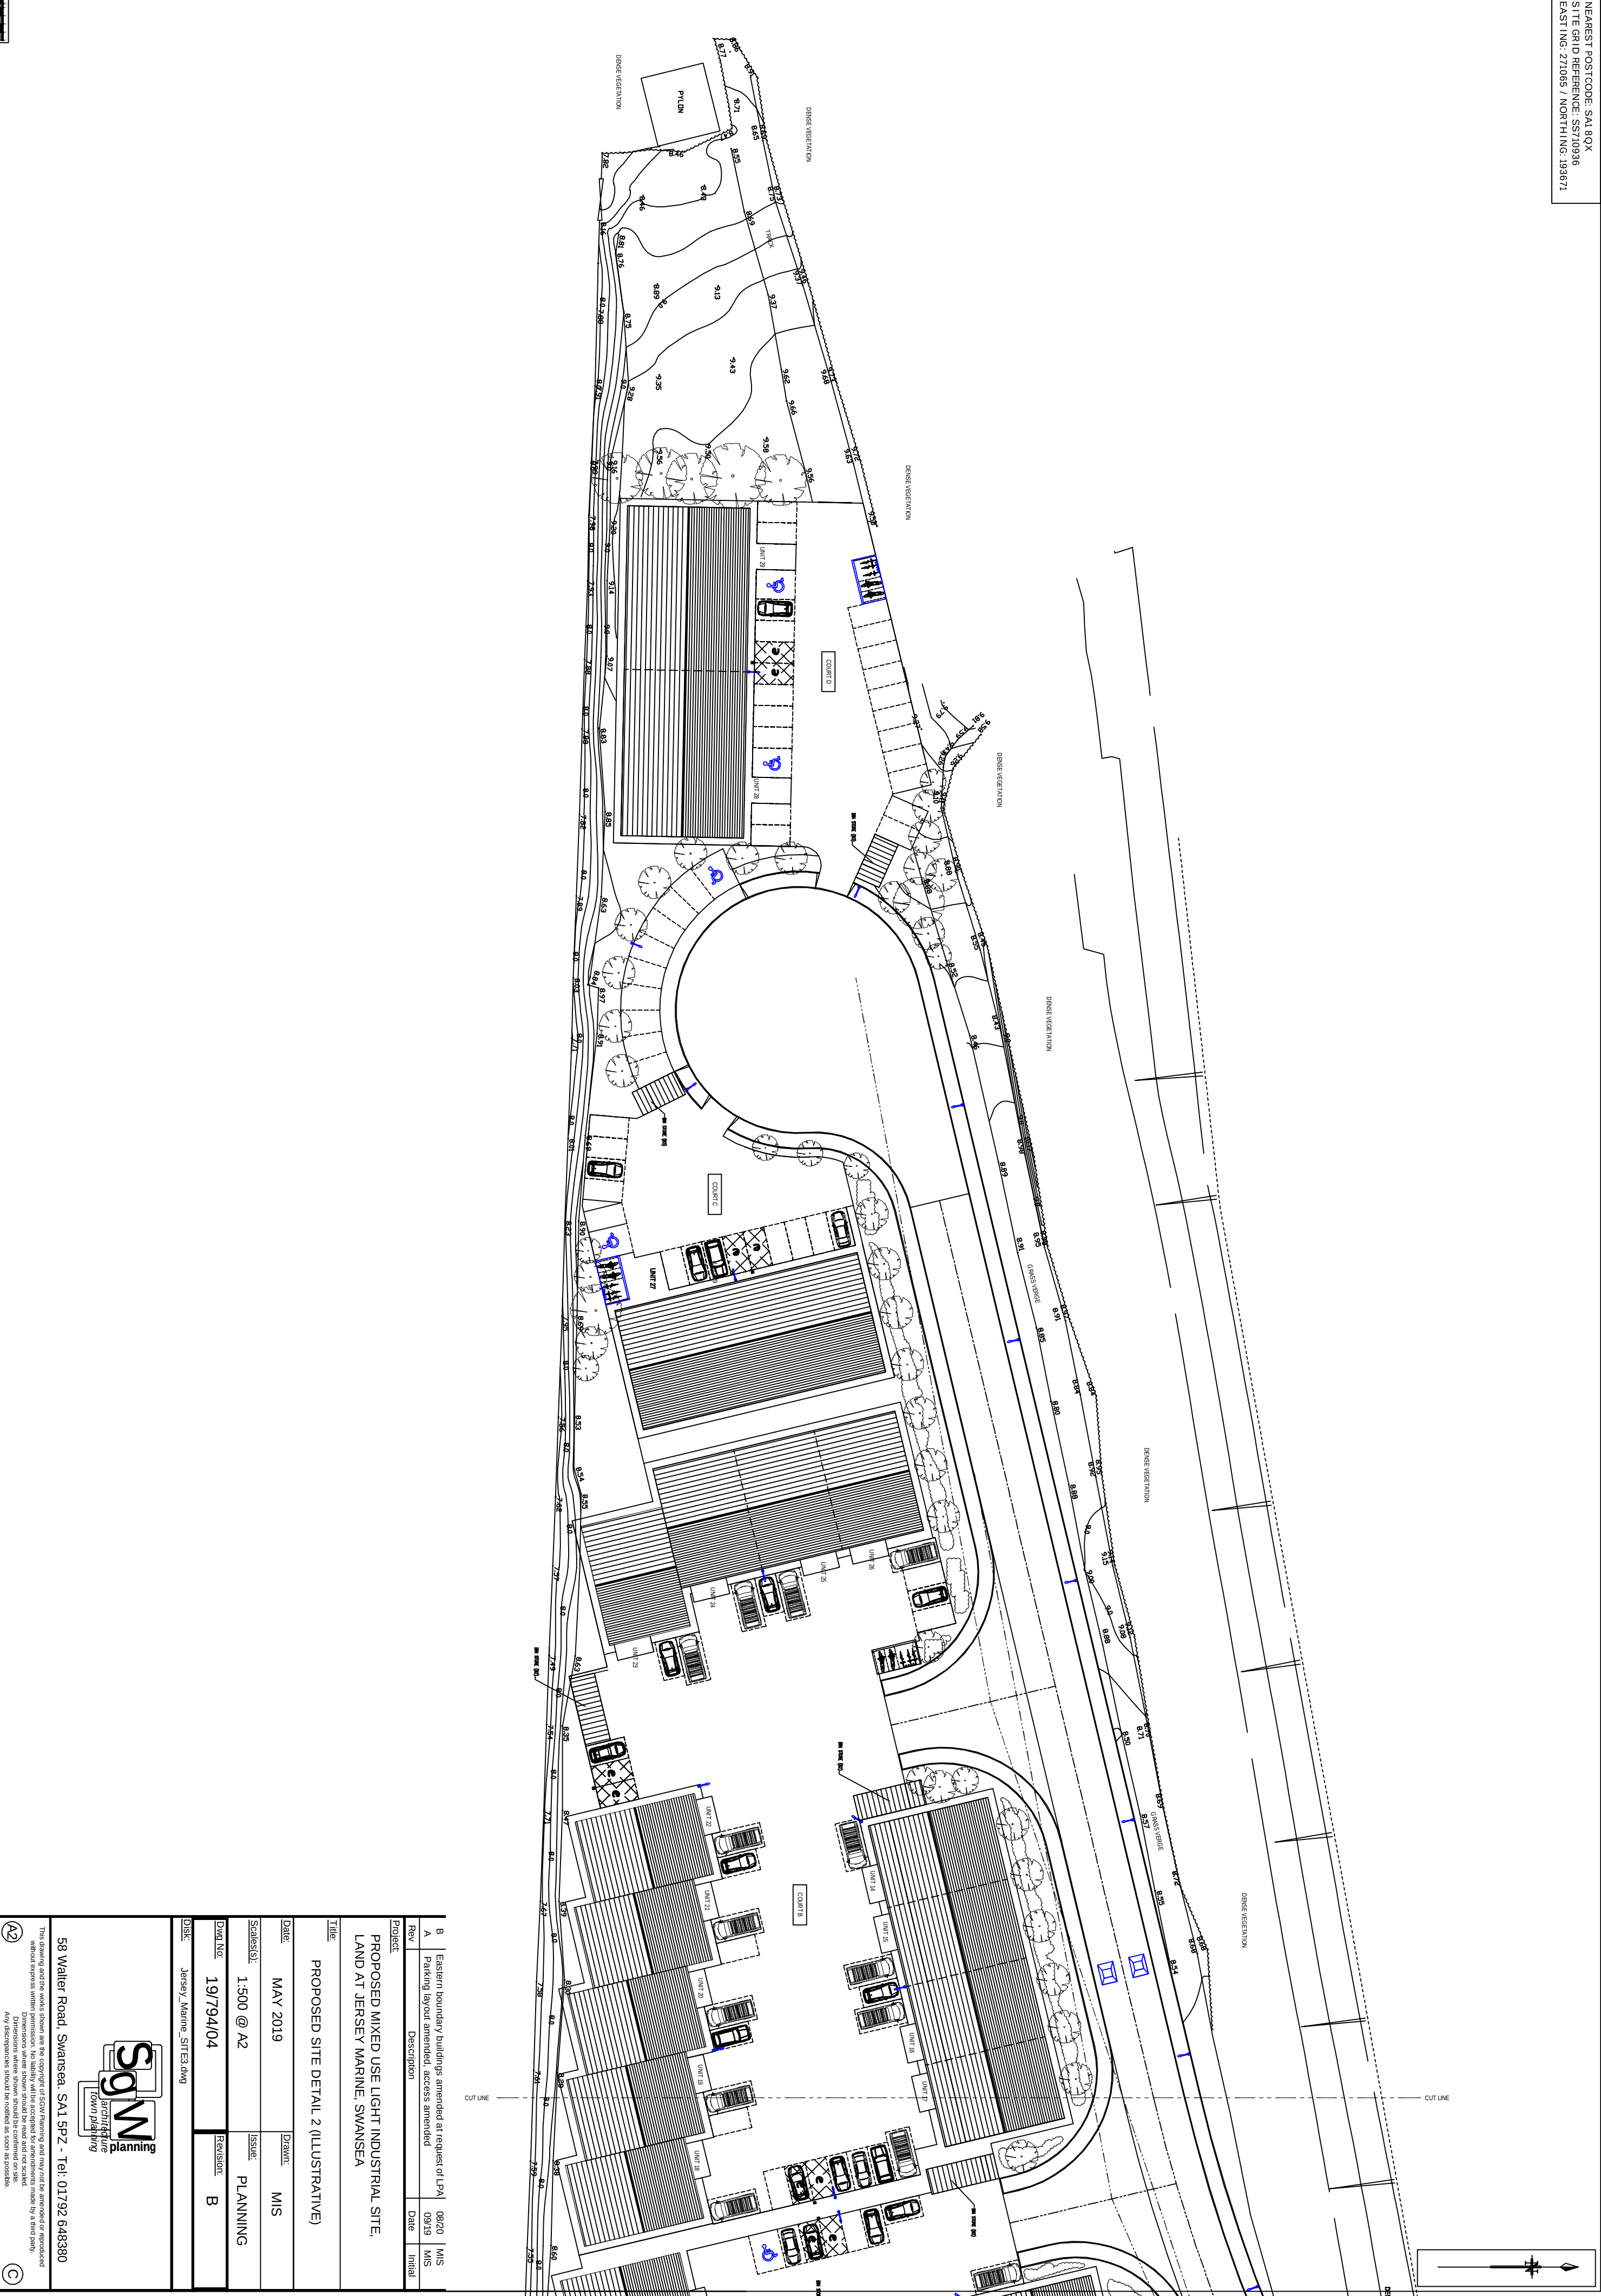

A		Eastern boundary buildings amended at request of LPA	08/20	MIS
B		Parking layout amended, access amended	09/19	MIS
Rev	Description	Date	Initial	
Project				
PROPOSED MIXED USE LIGHT INDUSTRIAL SITE, LAND AT JERSEY MARINE, SWANSEA				
Title				
PROPOSED SITE DETAIL 2 (ILLUSTRATIVE)				
Date	MAY 2019	Drawn	MIS	
Scale(s)	1:500 @ A2	Issue	PLANNING	
Drawn No.	19/794/04	Revision	B	
Disc	Jersey_Marine_SITE3.dwg			
58 Waller Road, Swansea, SA1 8PZ - Tel: 01792 648380				
The drawing and the works shown are the copyright of SGM Planning and may not be amended or reproduced without express written permission. No liability will be accepted for amendments made by a third party. Dimensions where shown should be read and not scaled. Any discrepancies should be notified as soon as possible.				
(2)				
(C)				