


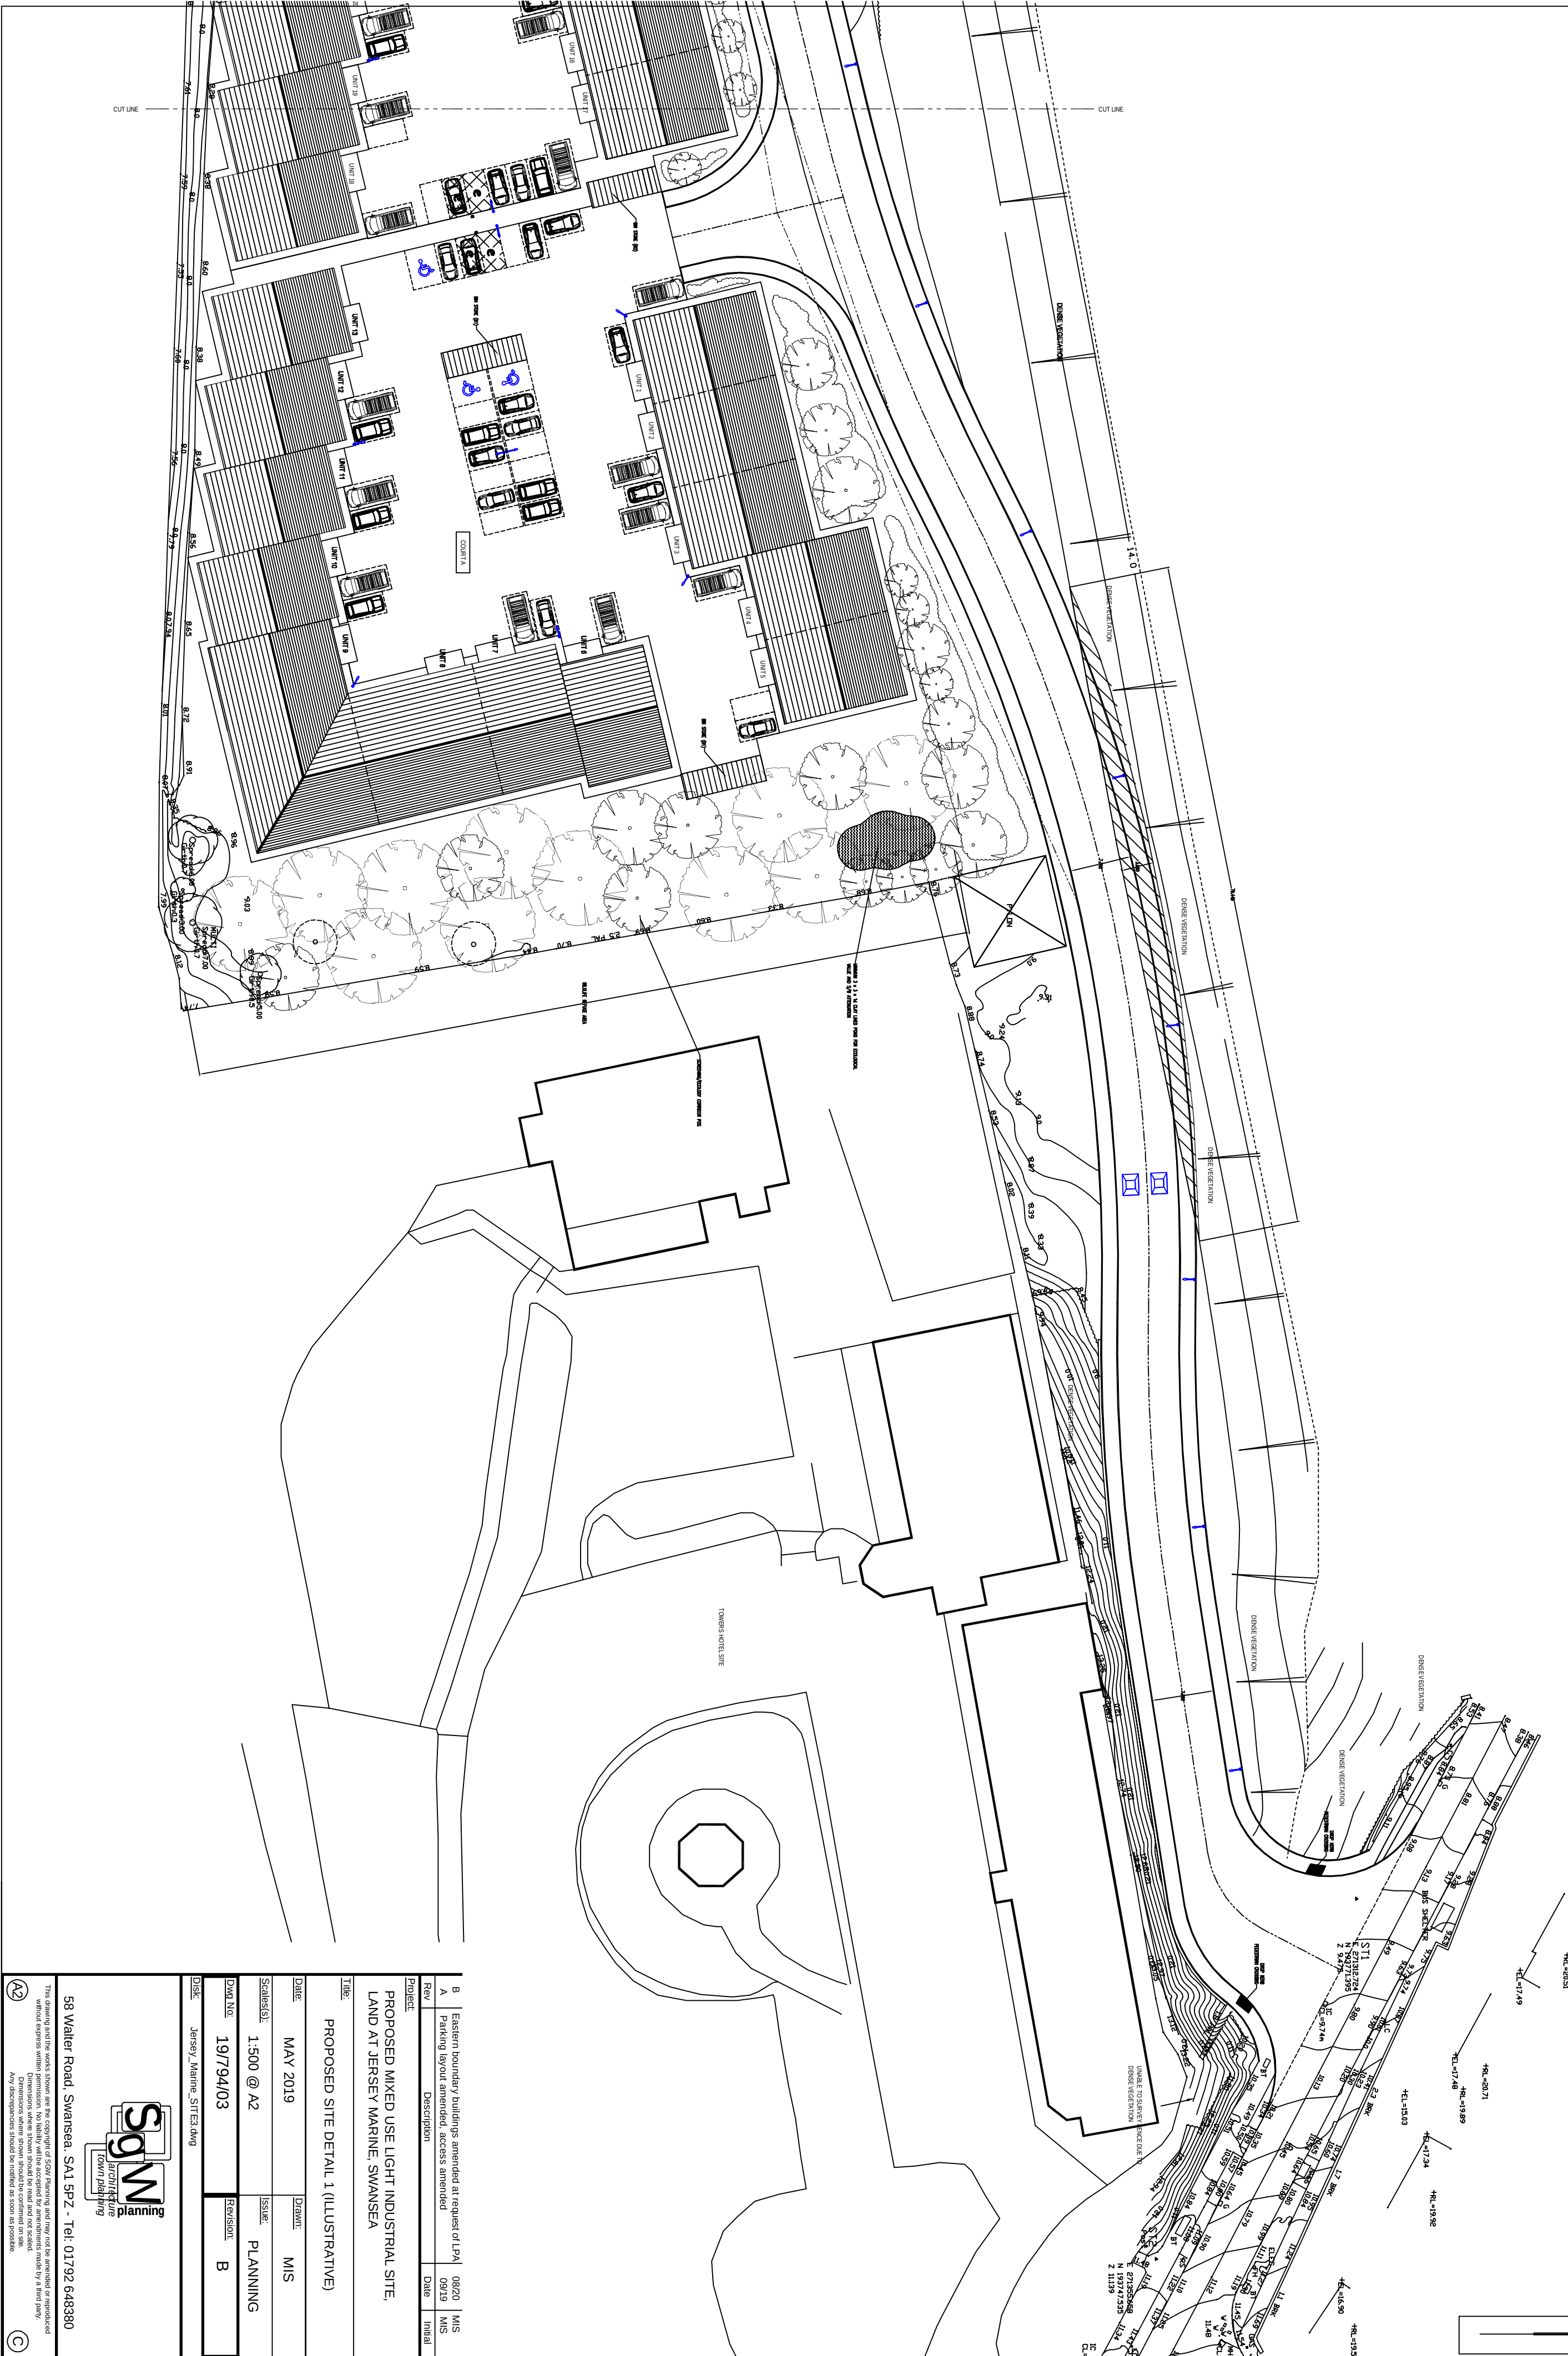

B		Eastern boundary buildings amended at request of LPA	08/20	MIS
A		Parking layout amended, access amended	09/19	MIS
Project		Description	Date	Initial
PROPOSED MIXED USE LIGHT INDUSTRIAL SITE, LAND AT JERSEY MARINE, SWANSEA				
Title				
PROPOSED SITE DETAIL 1 (ILLUSTRATIVE)				
Date	MAY 2019	Drawn	MIS	
Scales @:	1:500 @ A2	Issue	PLANNING	
DWG No.	19/794/03	Revision	B	
Desk	Jersey_Marine_SITE3.dwg			

58 Walter Road, Swansea. SA1 5PZ - Tel: 01792 648380

SgM
architectural
town planning

This drawing and the works shown are the copyright of SGM Planning and may not be amended or reproduced without express written permission. It is to be used for the purpose stated only and is not to be used for any other purpose without the written permission of SGM Planning. Dimensions where shown should be confirmed on site. Any discrepancies should be notified as soon as possible.