
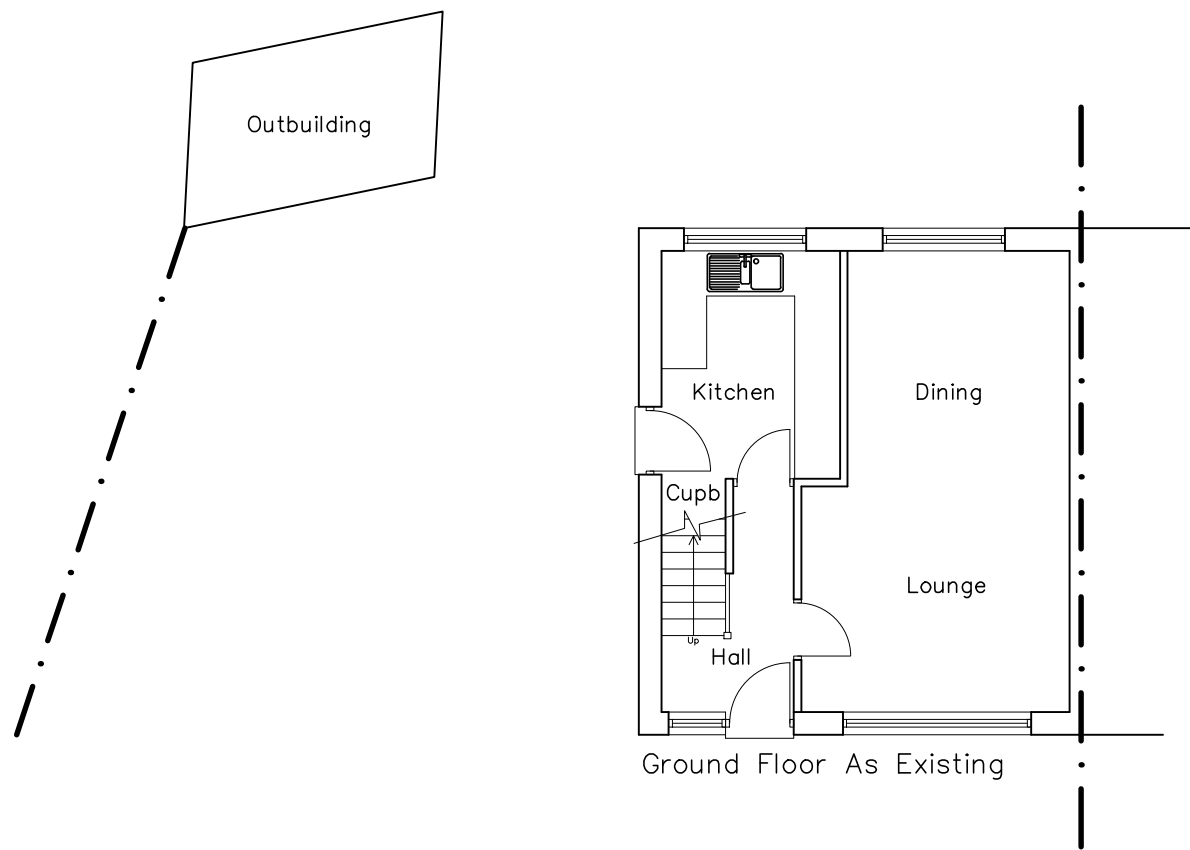
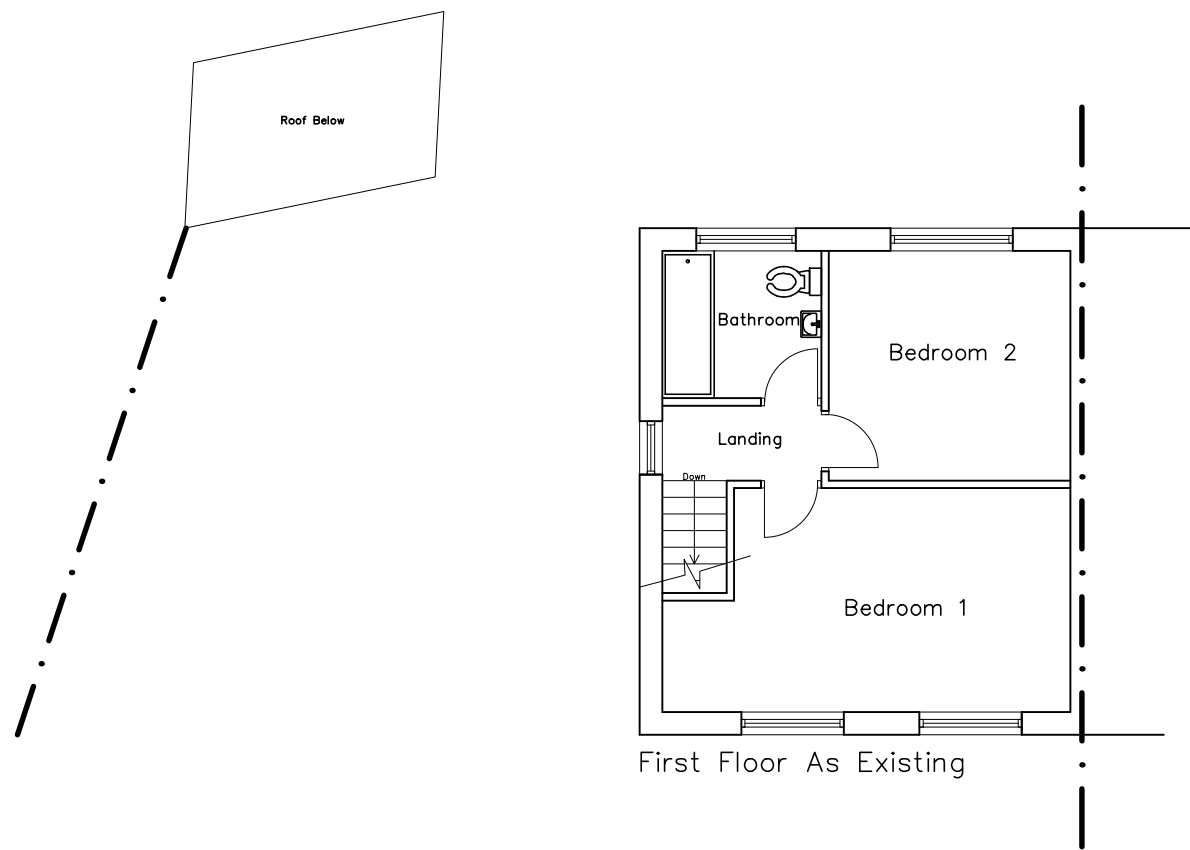
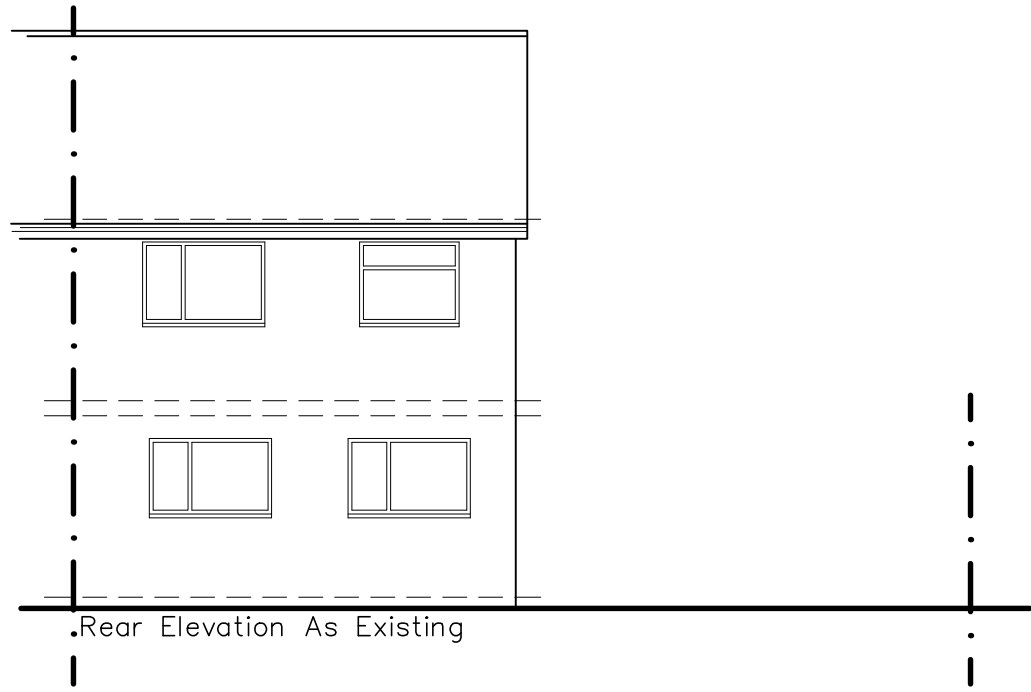
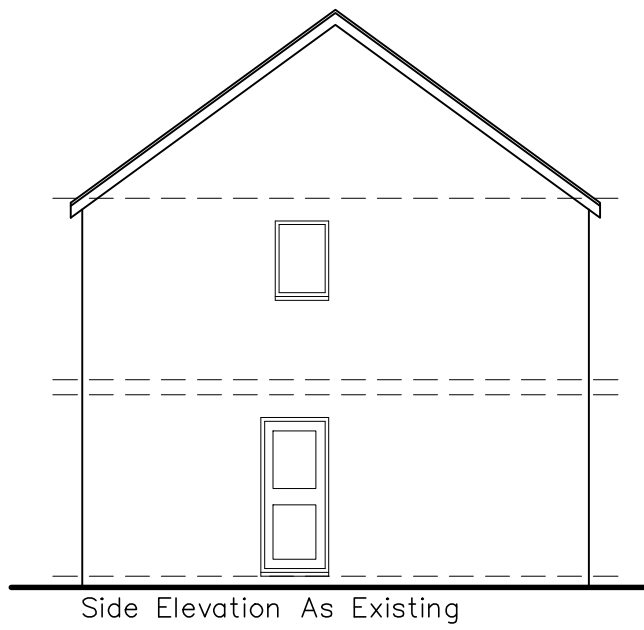
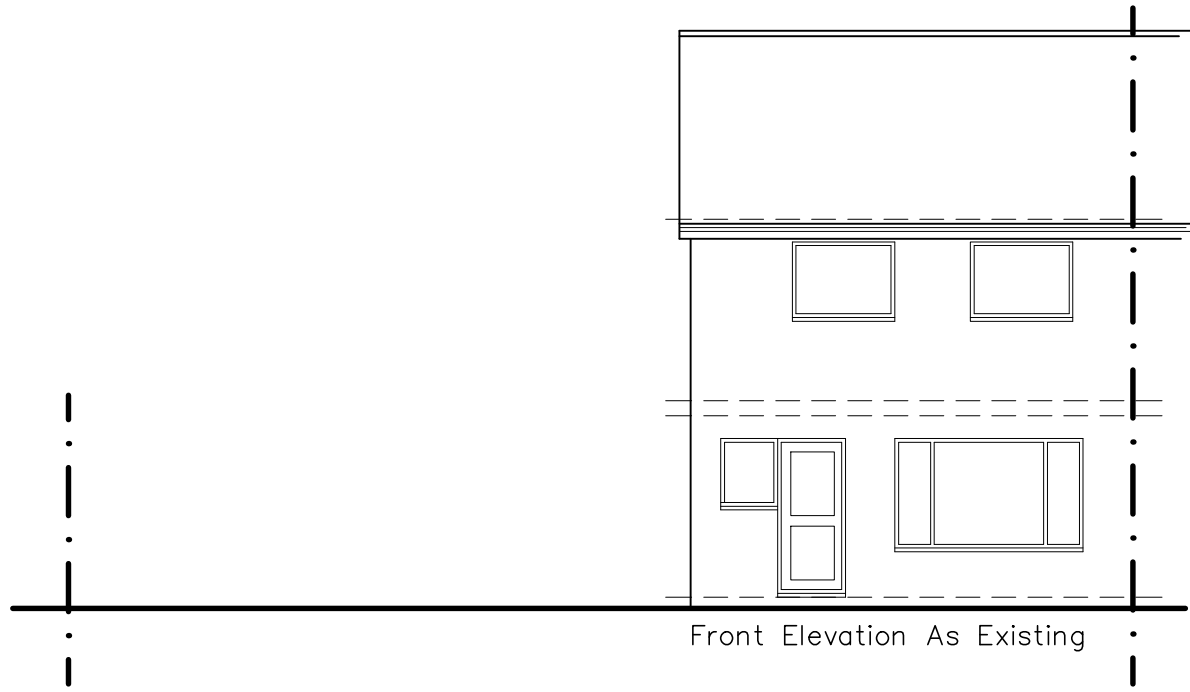
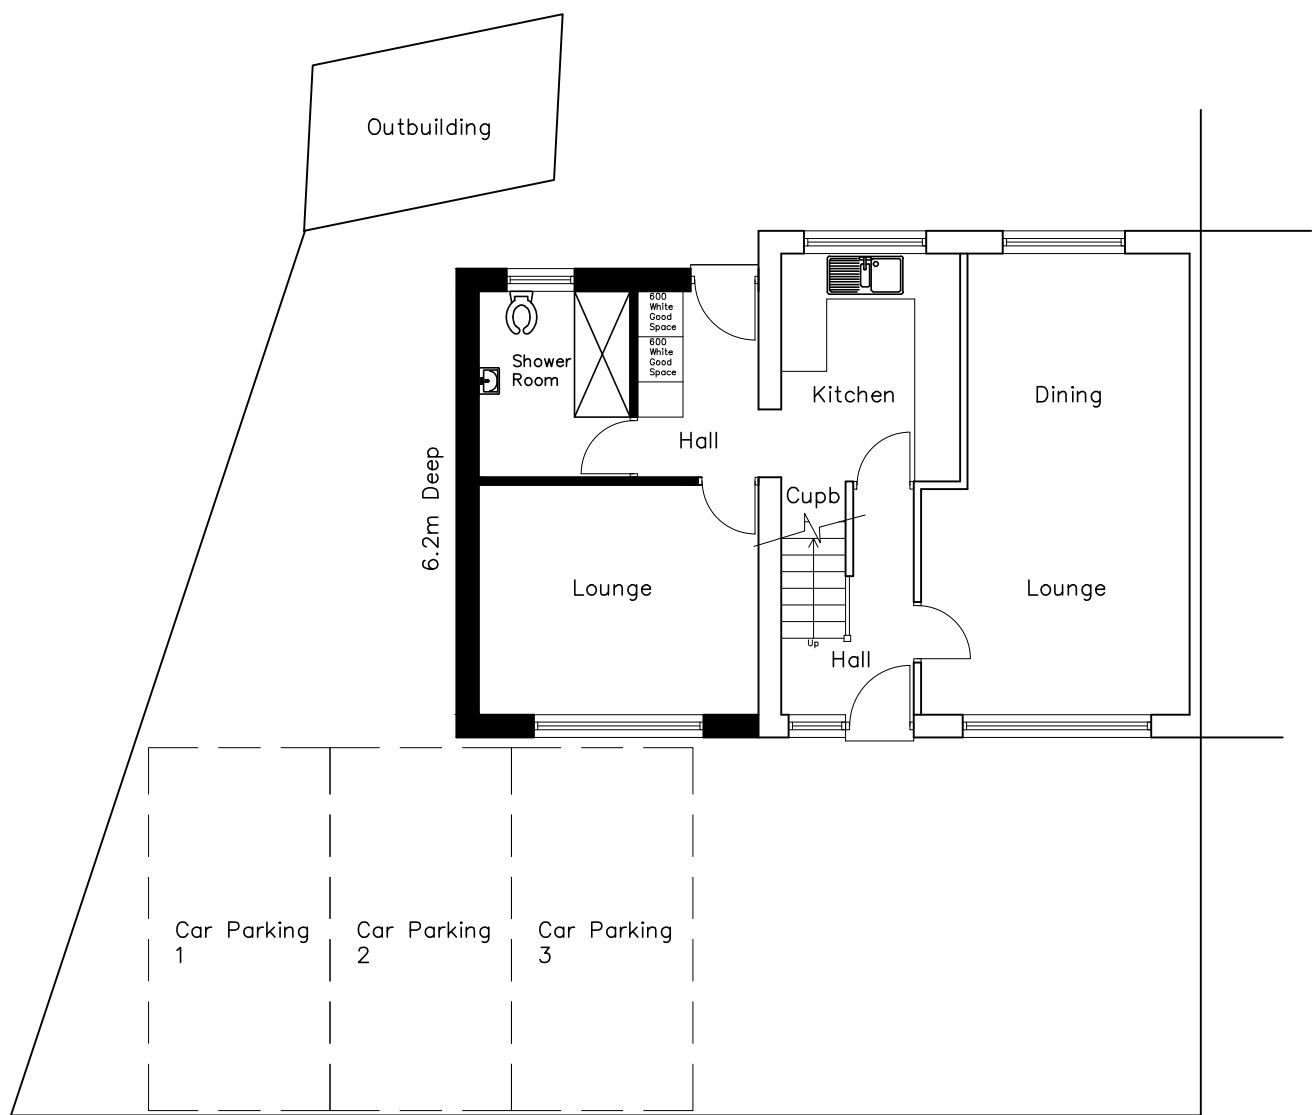
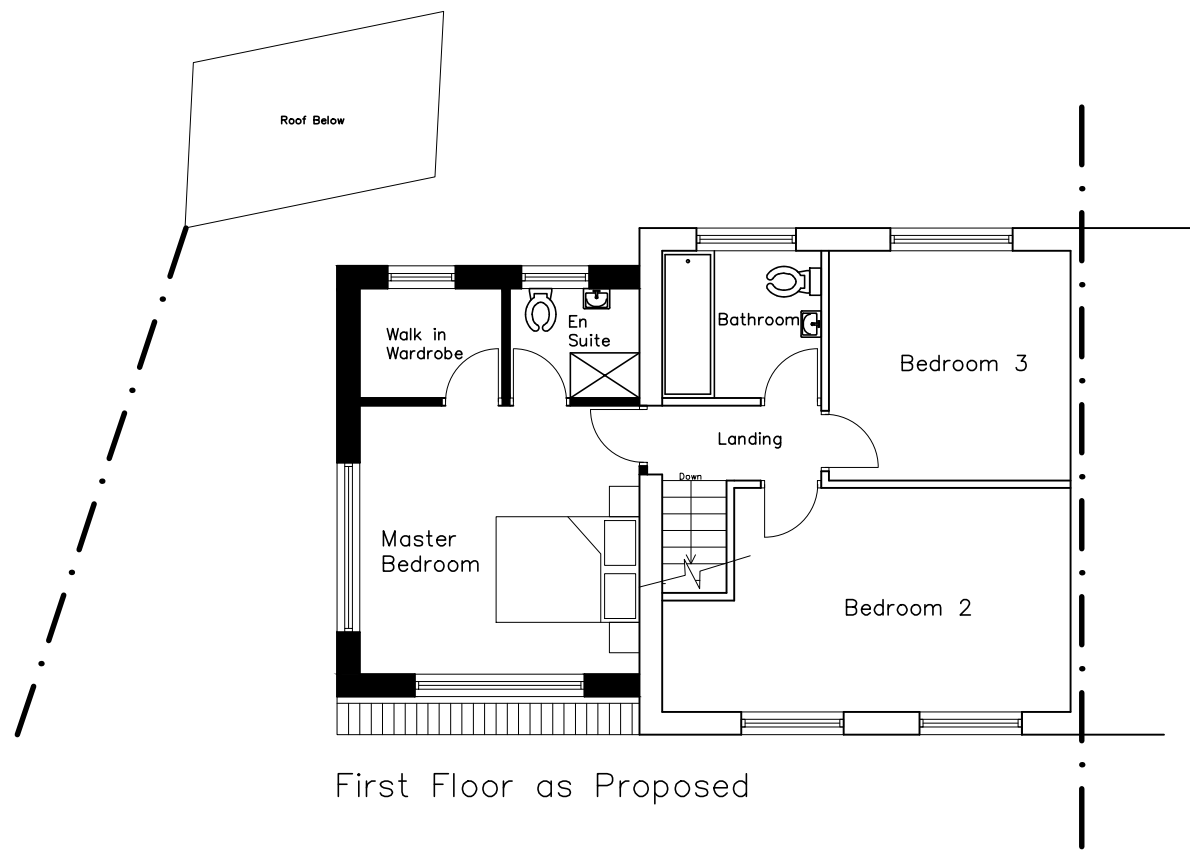
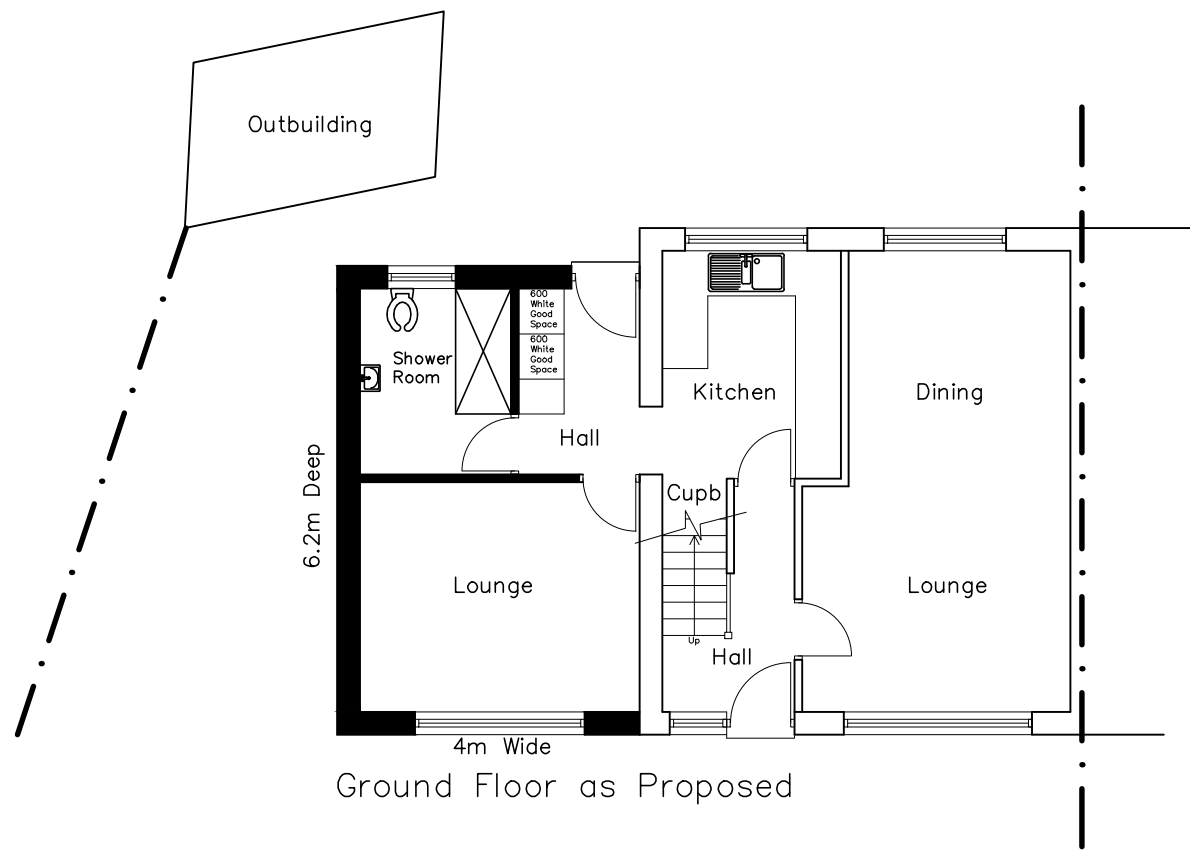
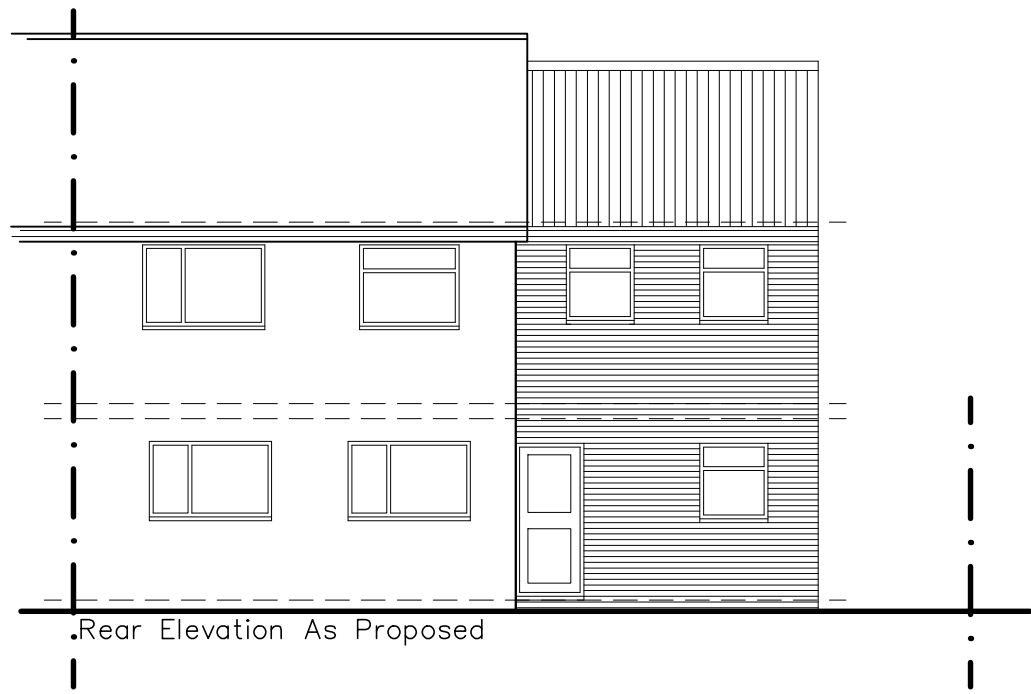


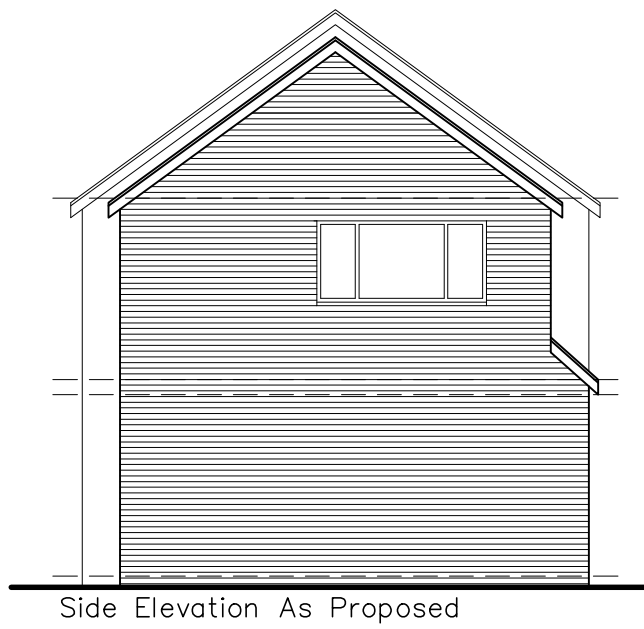

A 02.10.20Proposed Site Layout added		
REV.	DATE	DESCRIPTION

Proposed Extension at 19 Bwlch
Crescent for Mr Gorvett
PLANS AND ELEVATIONS AS
EXISTING AND PROPOSED

PLANNING DRAWING	
SCALE 1:100	DATE 17.07.20
DRAWN MB	
REF.	
DRAWING NO. 2020/0010/0001	REV. A