


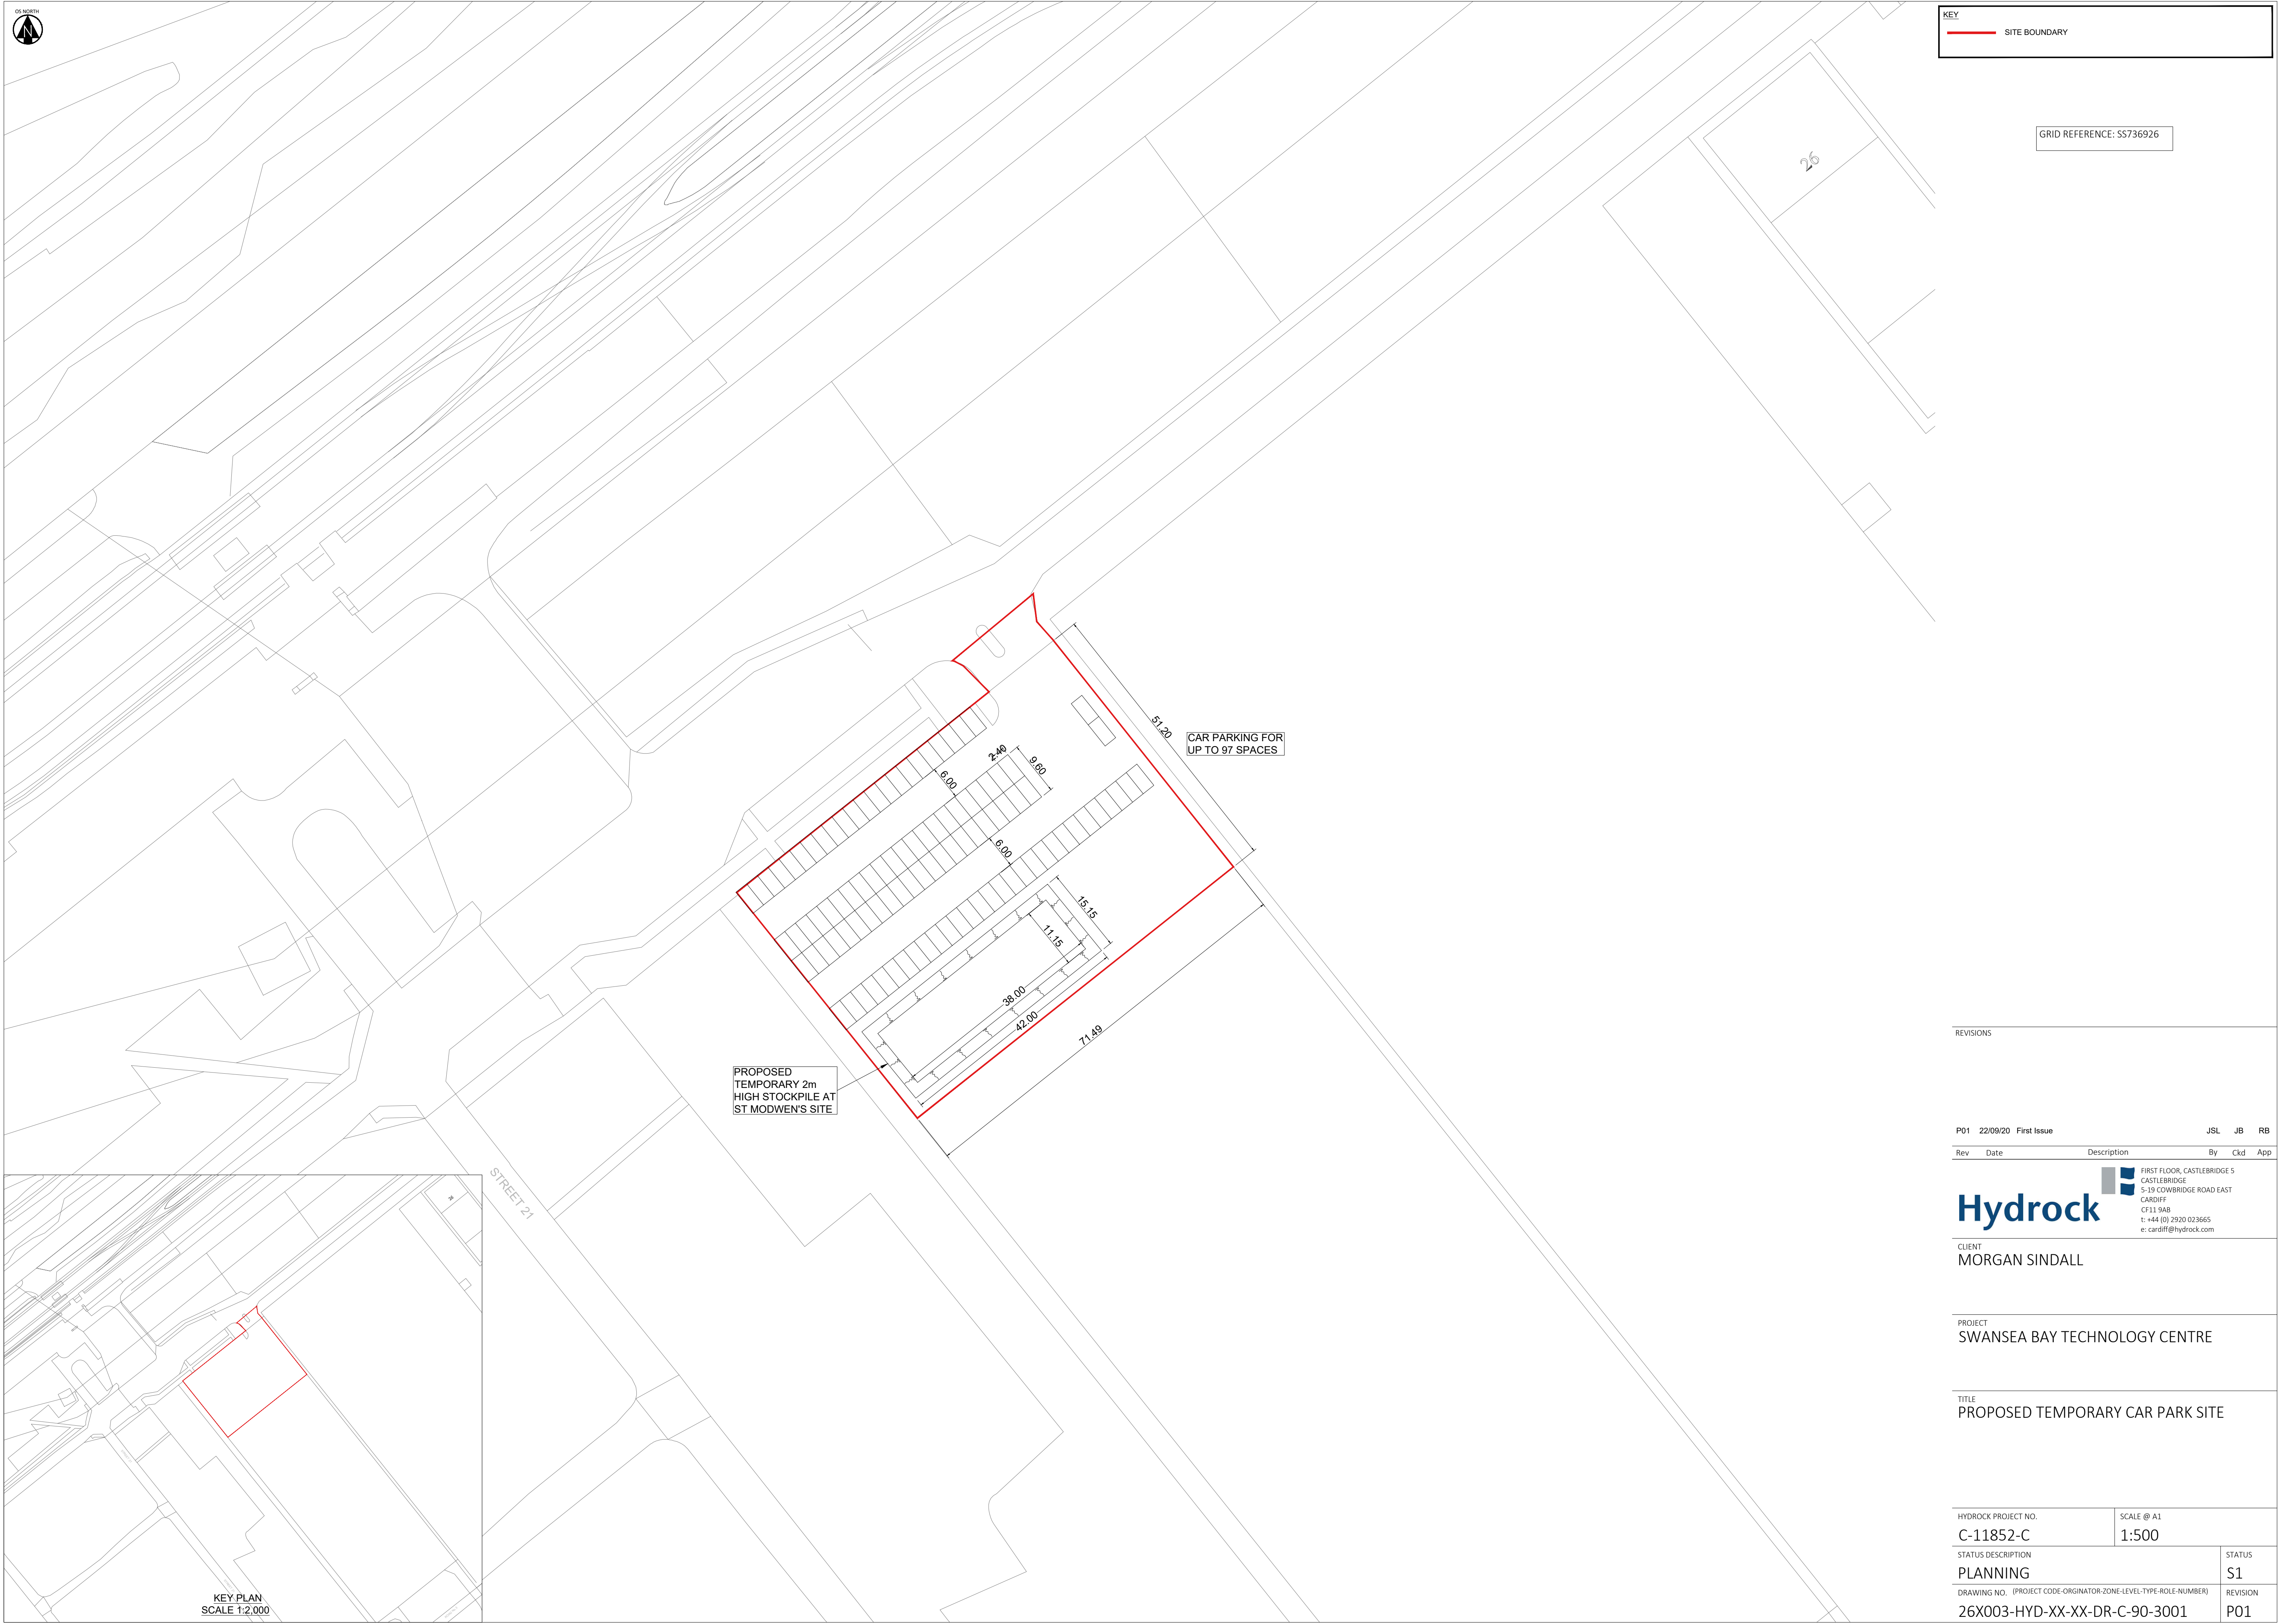

REVISIONS

P01	22/09/20	First Issue	JSL	JB	RB
-----	----------	-------------	-----	----	----

Rev	Date	Description	By	Ckd	App
-----	------	-------------	----	-----	-----



FIRST FLOOR, CASTLEBRIDGE 5
CASTLEBRIDGE
5-19 COWBRIDGE ROAD EAST
CARDIFF
CF11 9AB
t: +44 (0) 2920 023665
e: cardiff@hydrock.com

CLIENT
MORGAN SINDALL

PROJECT
SWANSEA BAY TECHNOLOGY CENTRE

TITLE
PROPOSED TEMPORARY CAR PARK SITE

HYDROCK PROJECT NO. C-11852-C	SCALE @ A1 1:500	STATUS
STATUS DESCRIPTION PLANNING	REVISION P01	S1
DRAWING NO. (PROJECT CODE-ORIGINATOR-ZONE-LEVEL-TYPE-ROLE-NUMBER) 26X003-HYD-XX-XX-DR-C-90-3001		