


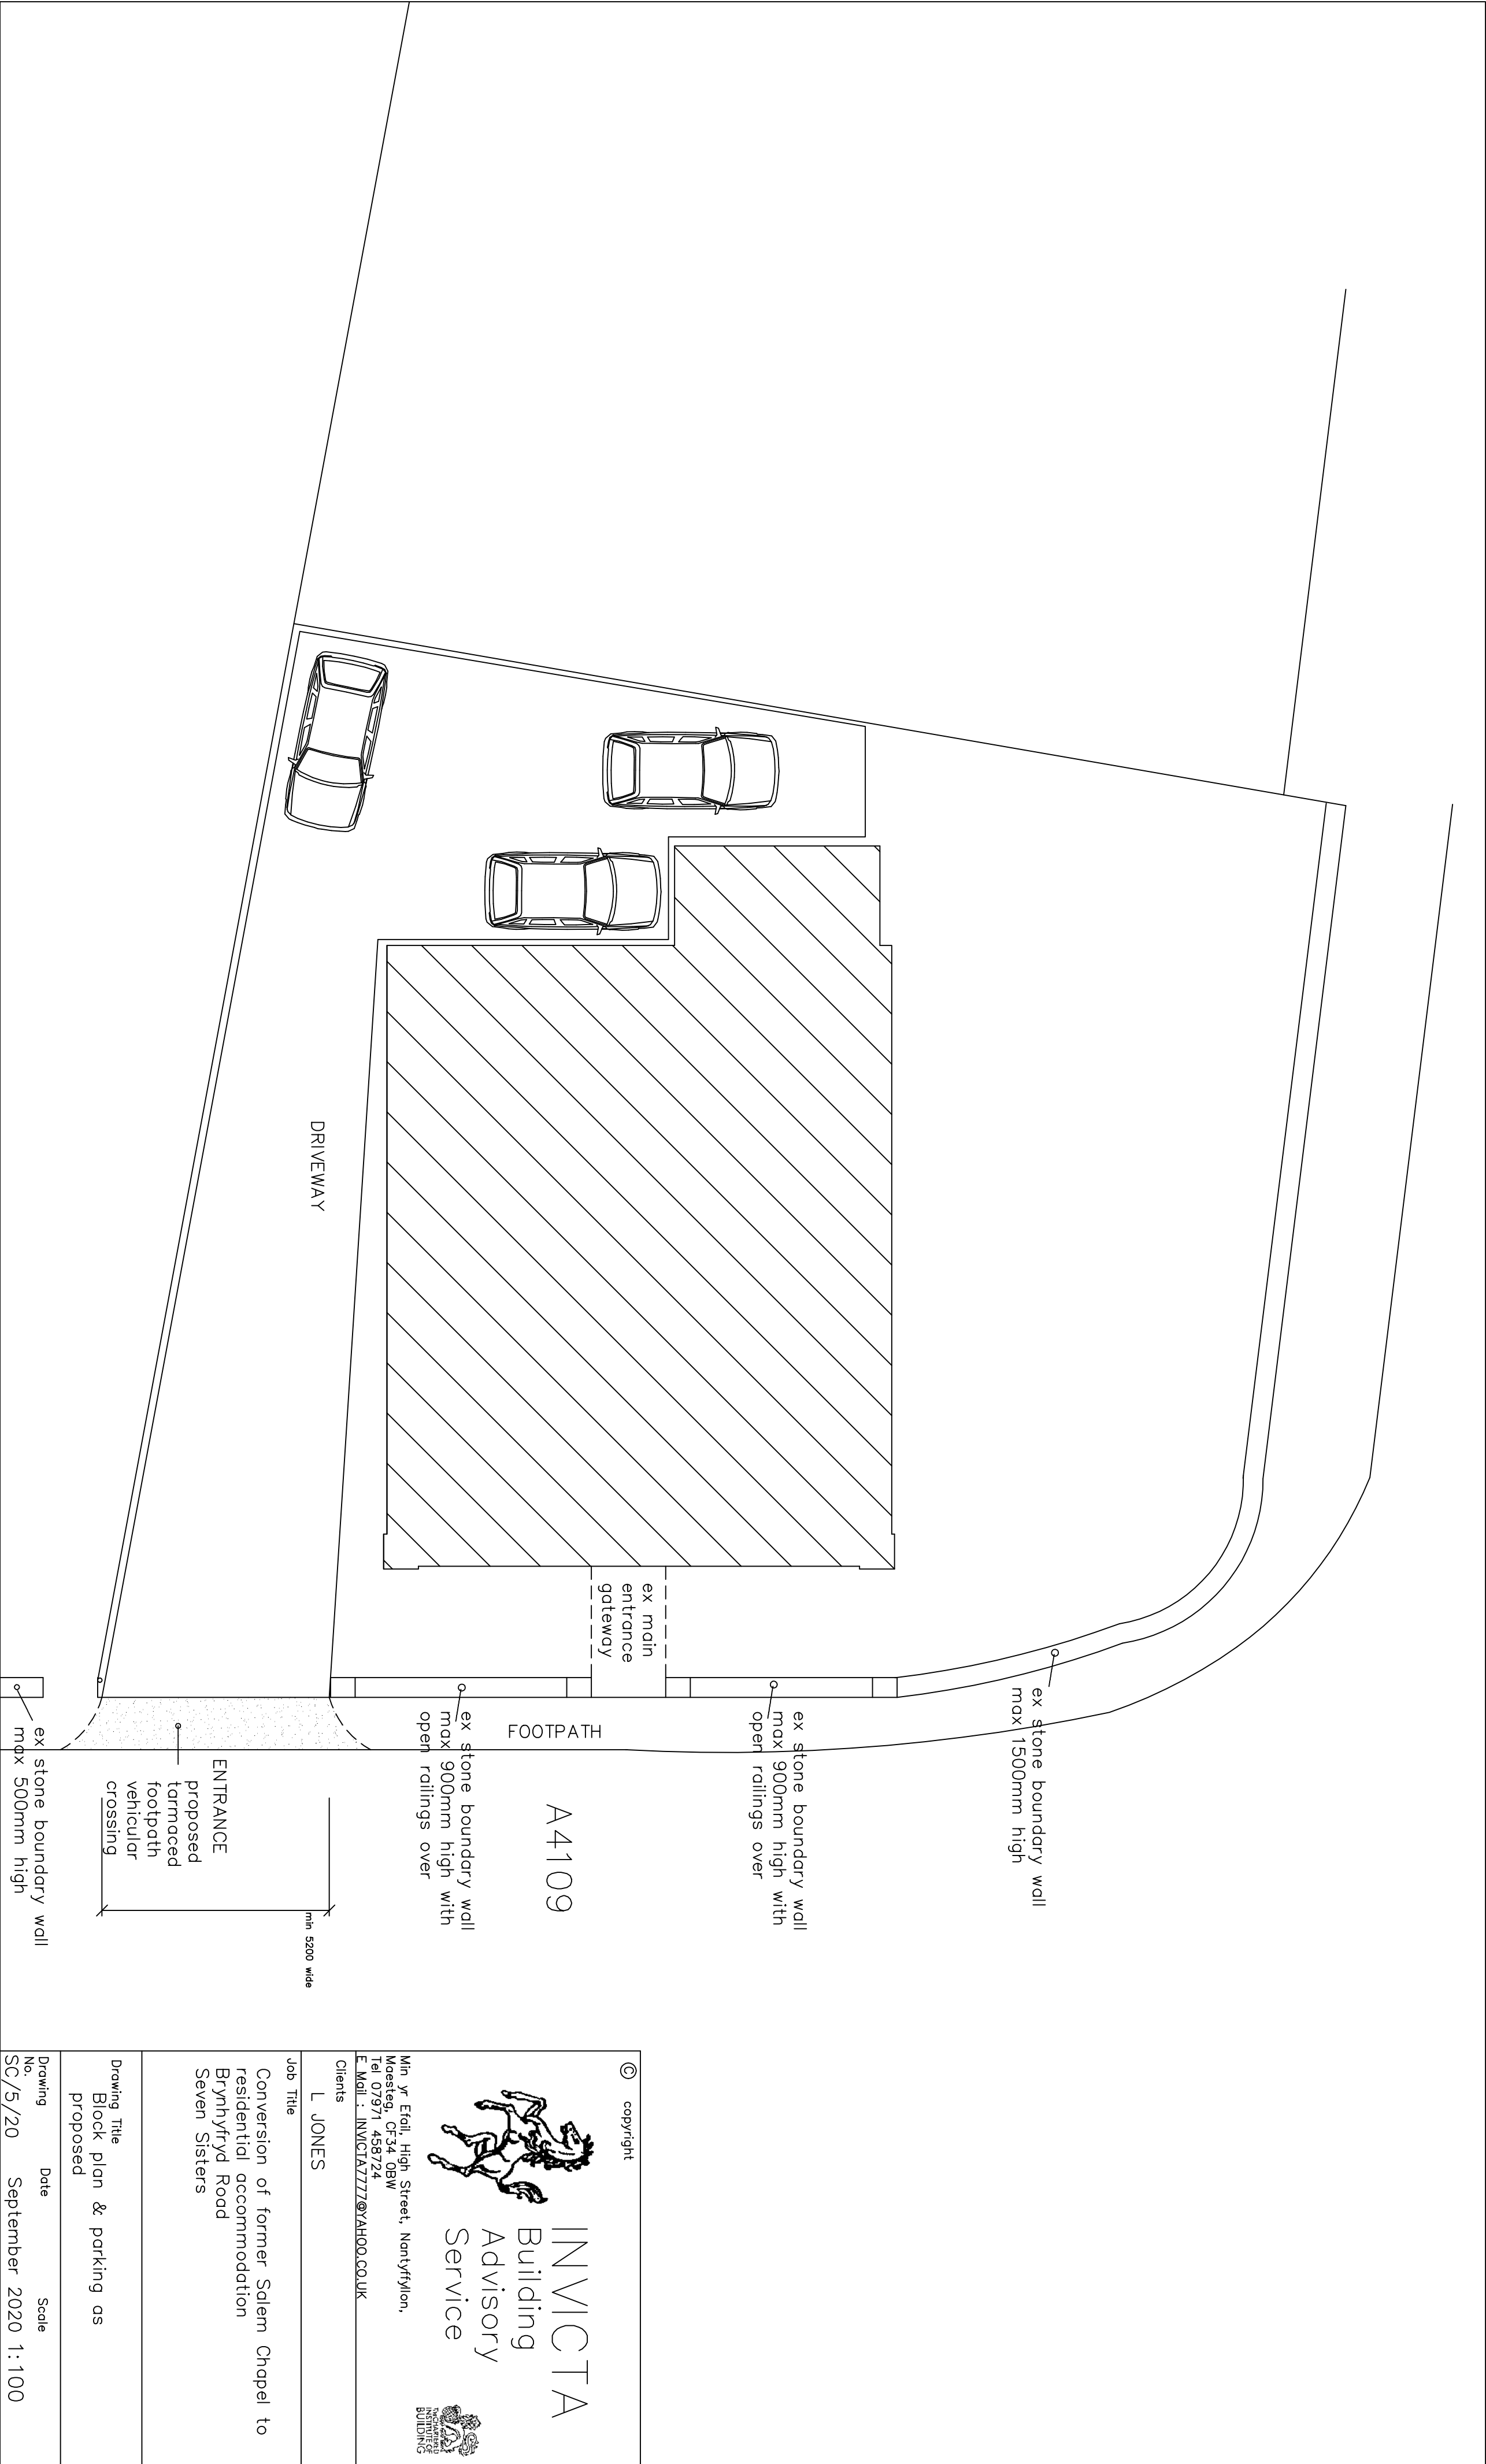

© copyright			
 INVICTA Building Advisory Service  NORTH WALES BUILDING SERVICES			
Mfn. yr Efail, High Street, Nant-y-fyllon, Maesteg, CF34 0BW Tel 07971 458724 E-Mail : INVICTAZZZZ@AH00.CO.UK			
Clients			
L JONES			
Job Title			
Conversion of former Salem Chapel to residential accommodation Brynhyfryd Road Seven Sisters			
Drawing Title			
Block plan & parking as proposed			
Drawing No	Date	Scale	
SC/5/20	September 2020	1:100	