


Superseded

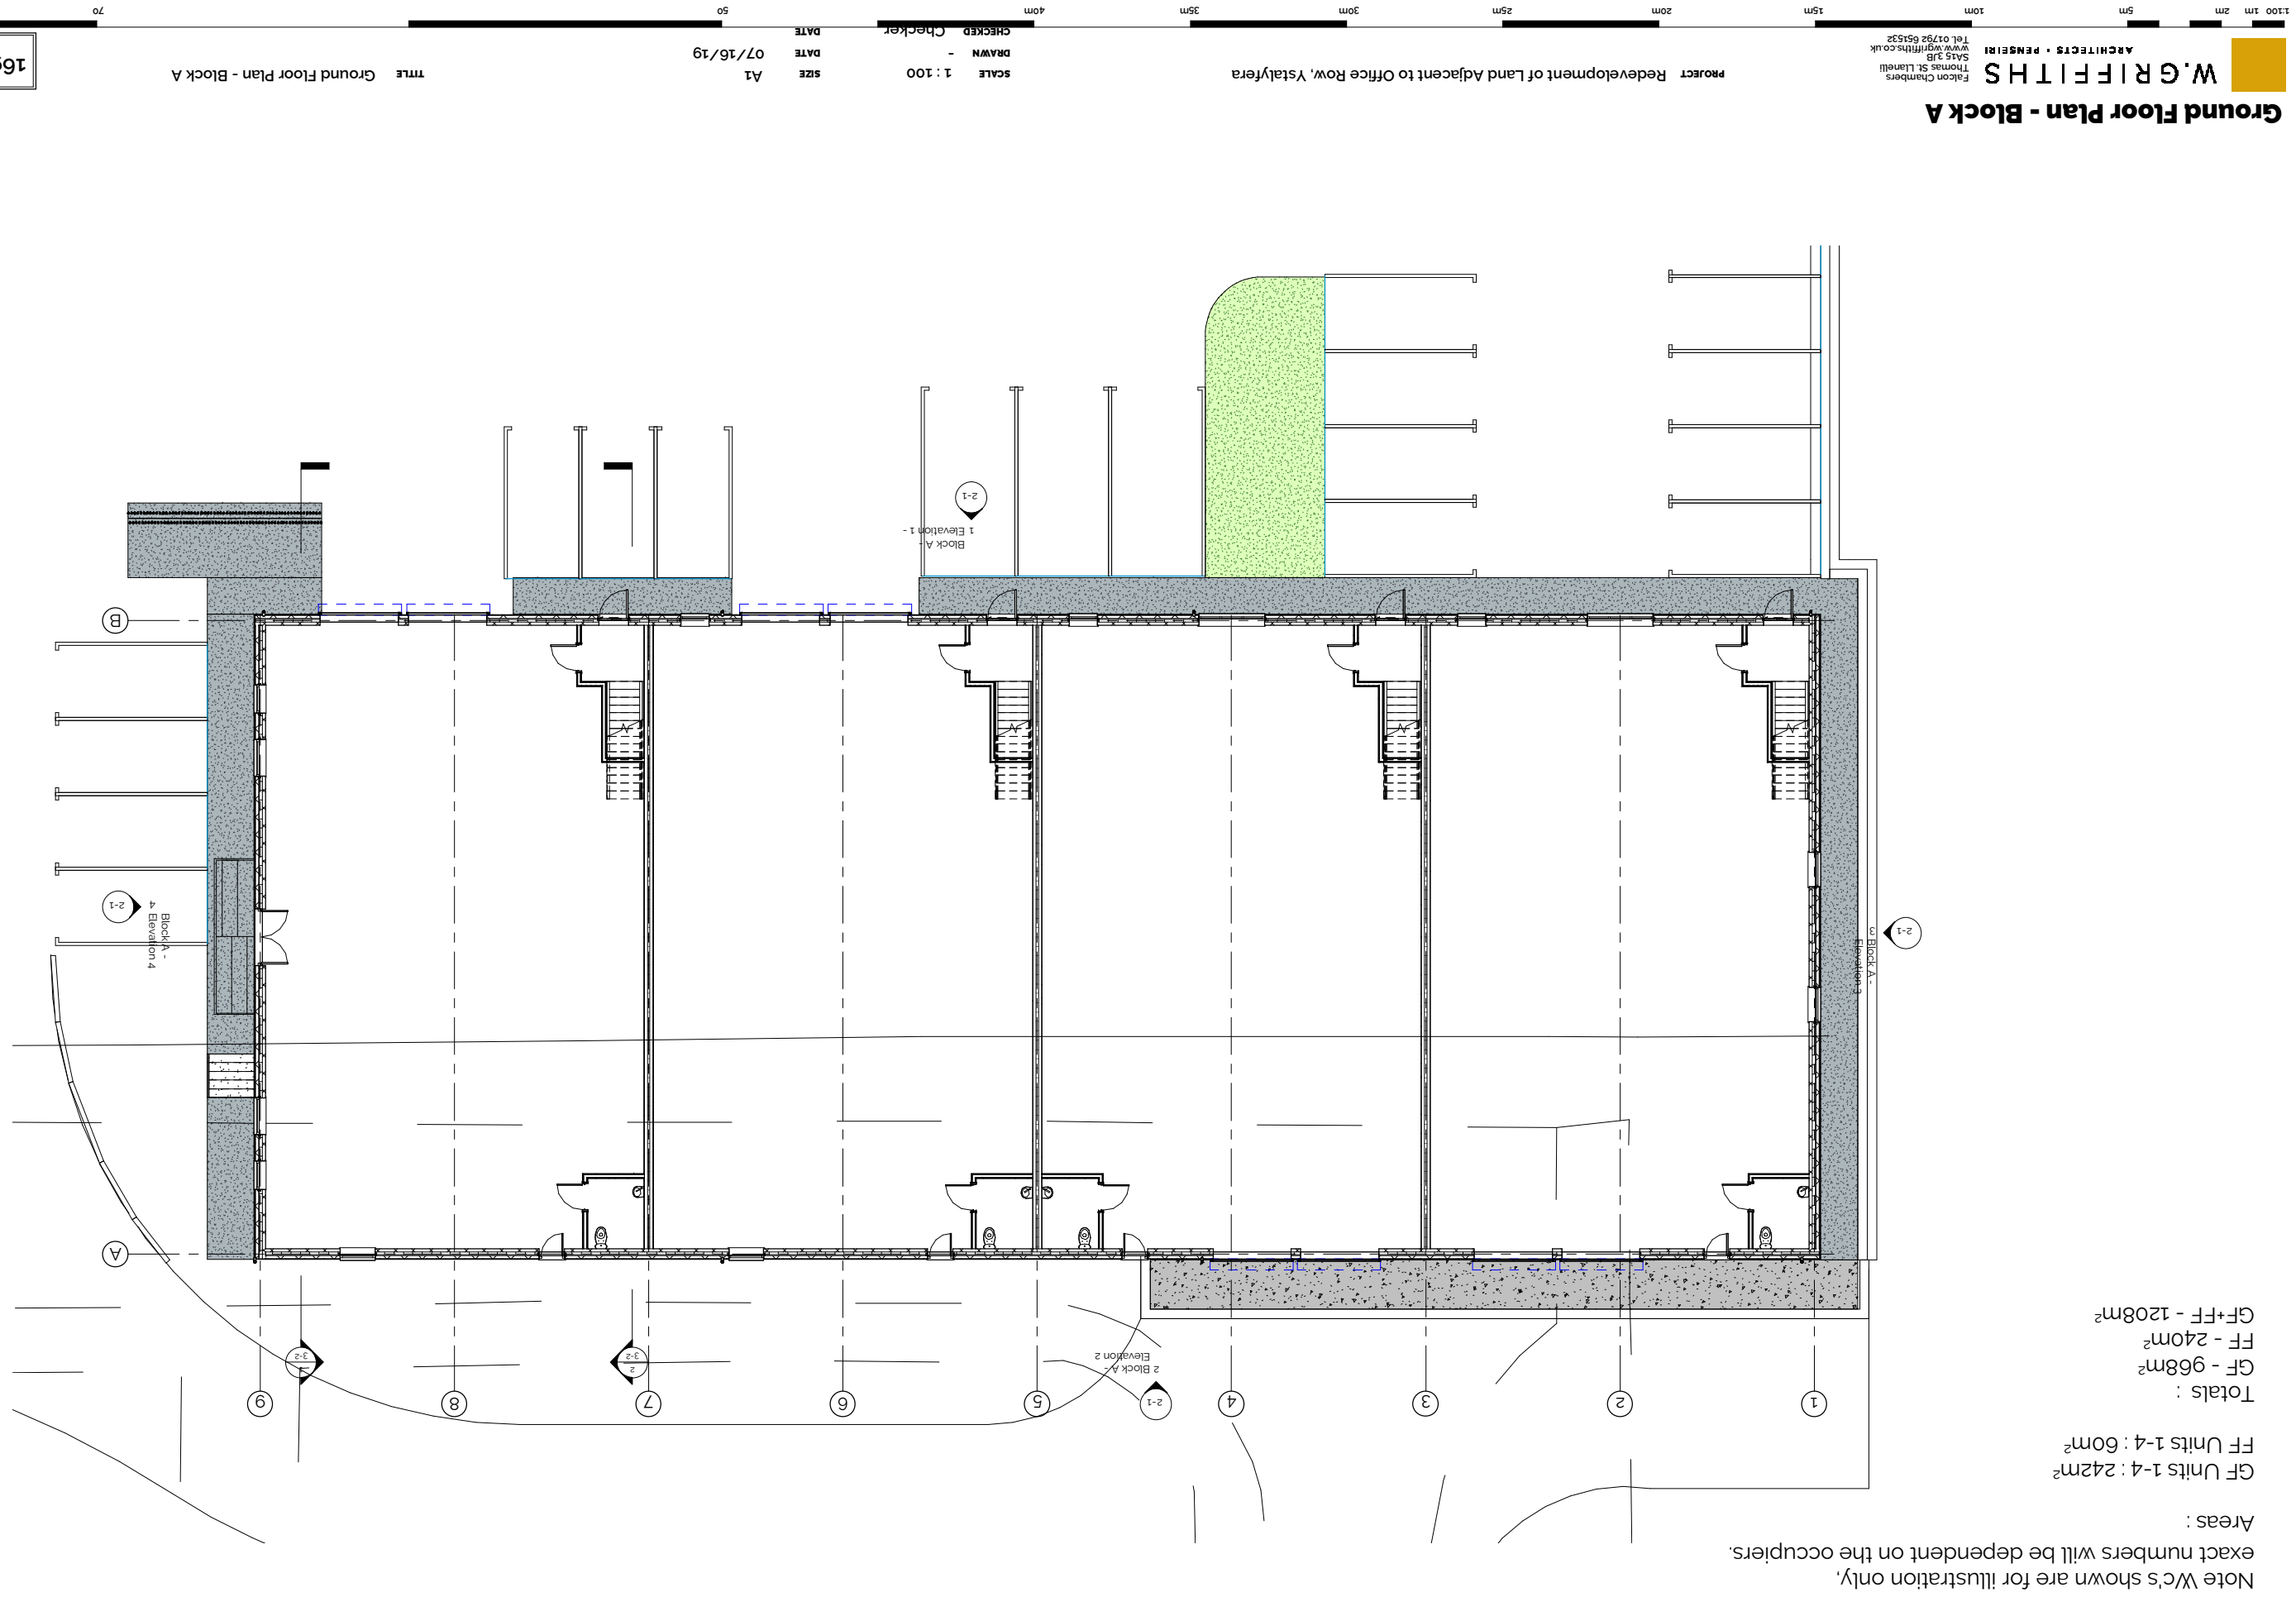

Note Wc's shown are for illustration only, exact numbers will be dependent on the occupiers.

Rev.

C	Planning	
B	PAC Submission	
A	Pre app final	

NOTES