

Superseded

1690	4-3	B
------	-----	---


Proposed Block Plan

SCALE 1 : 200
DRAWN -
CHECKED Checker
DATE 10/29/19
SIZE A1

Project Redevelopment of Land Adjacent to Office Row, Ystalyfera

W.GRIFFITHS
ARCHITECTS • PENYBRI
Falcon Chambers
Thomas St Llanelli
SA45 3JB
www.wgriffiths.co.uk
Tel 01792 654532

Proposed Block Plan

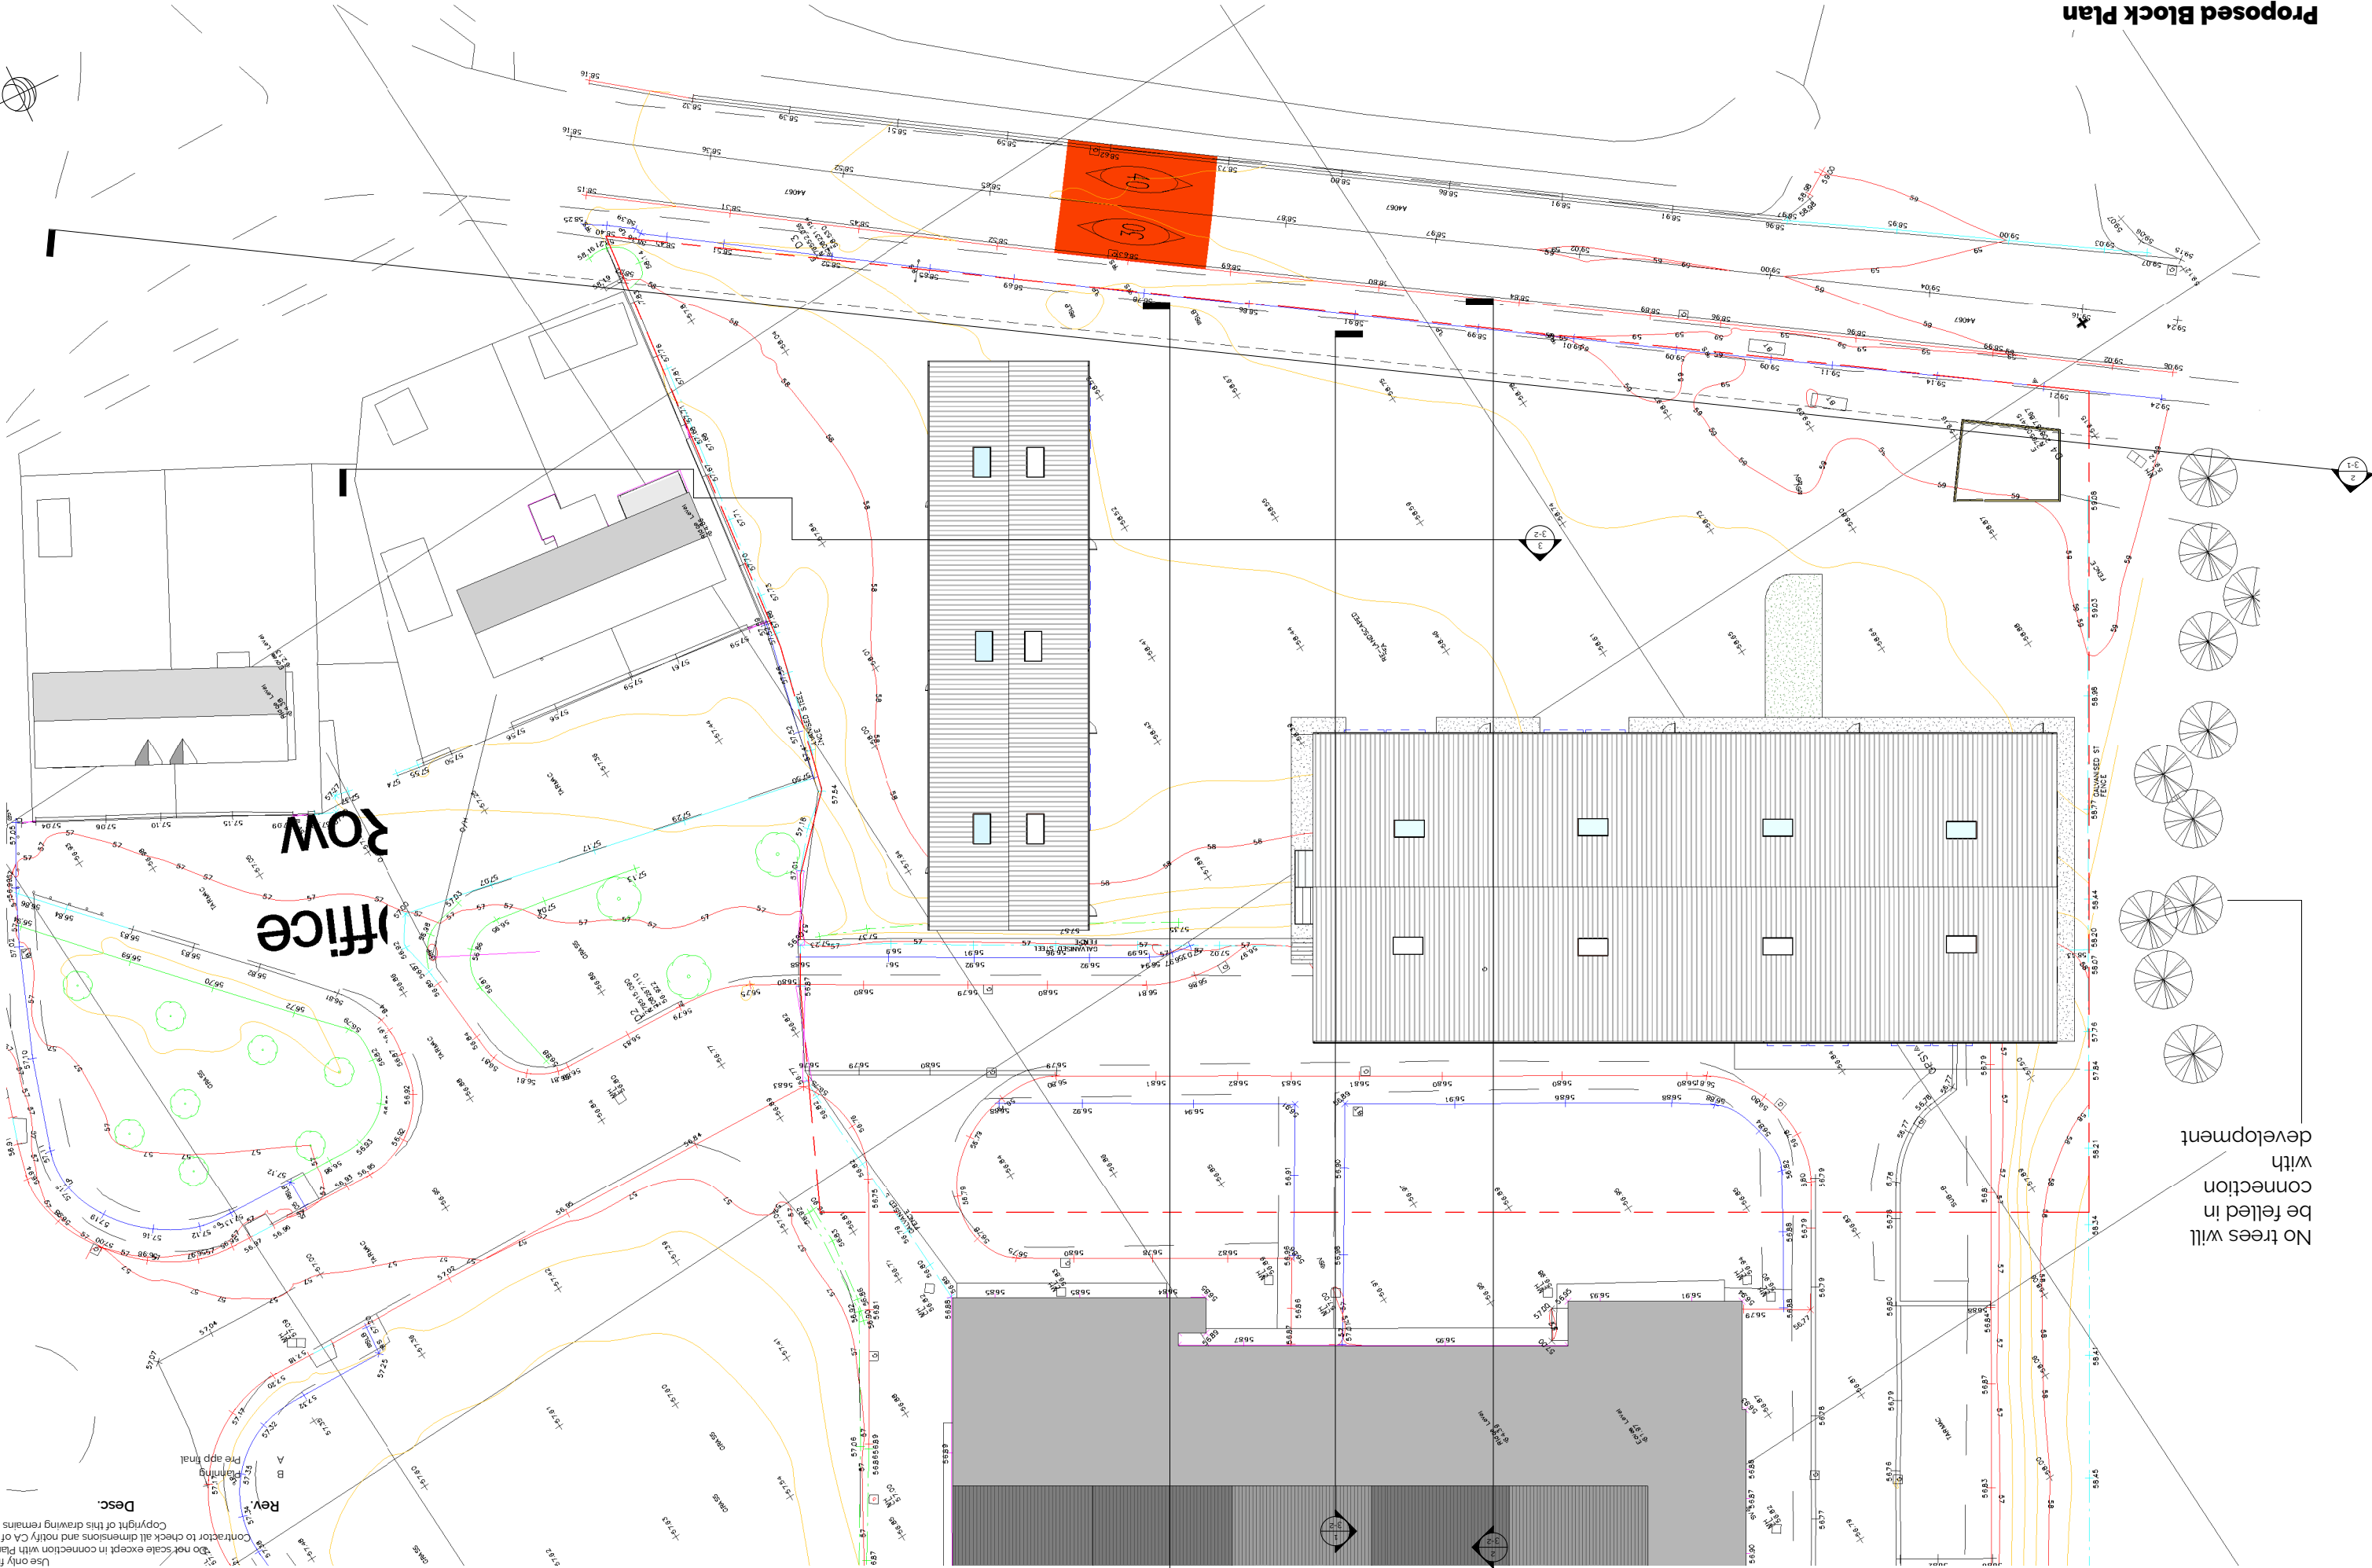

No trees will be felled in connection with development

NOTES
Use only figured dimensions in connection with Planning Applications
Contractor to check all dimensions and notify CA of any discrepancies
Copyright of this drawing remains with W.GRIFFITHS
Date 24-09-20
25-03-20