
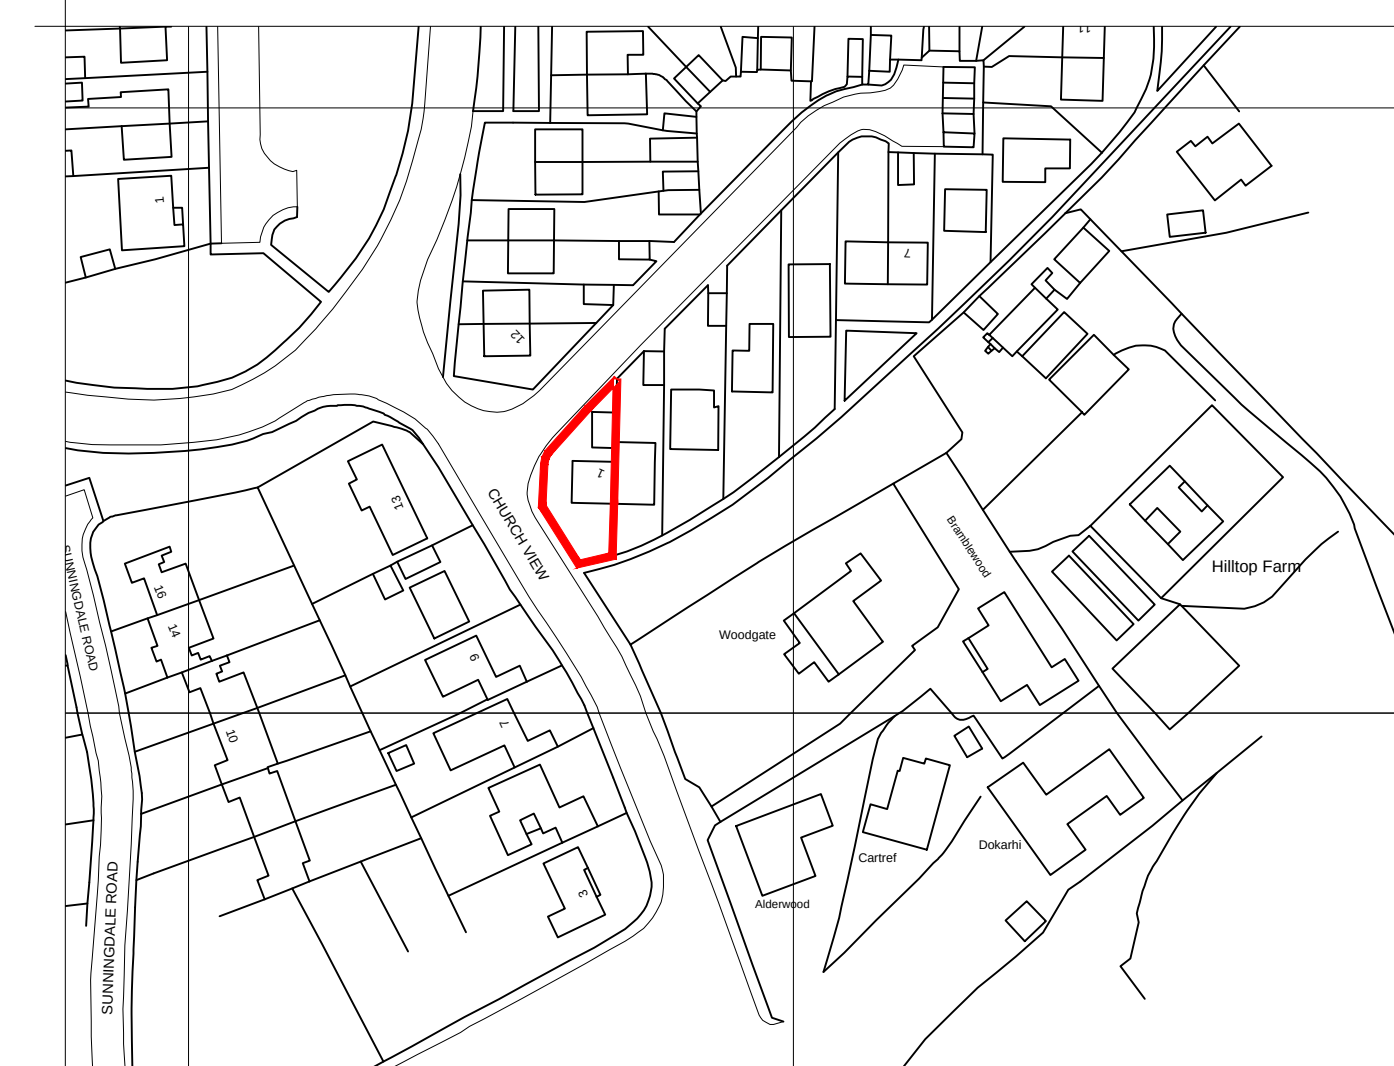
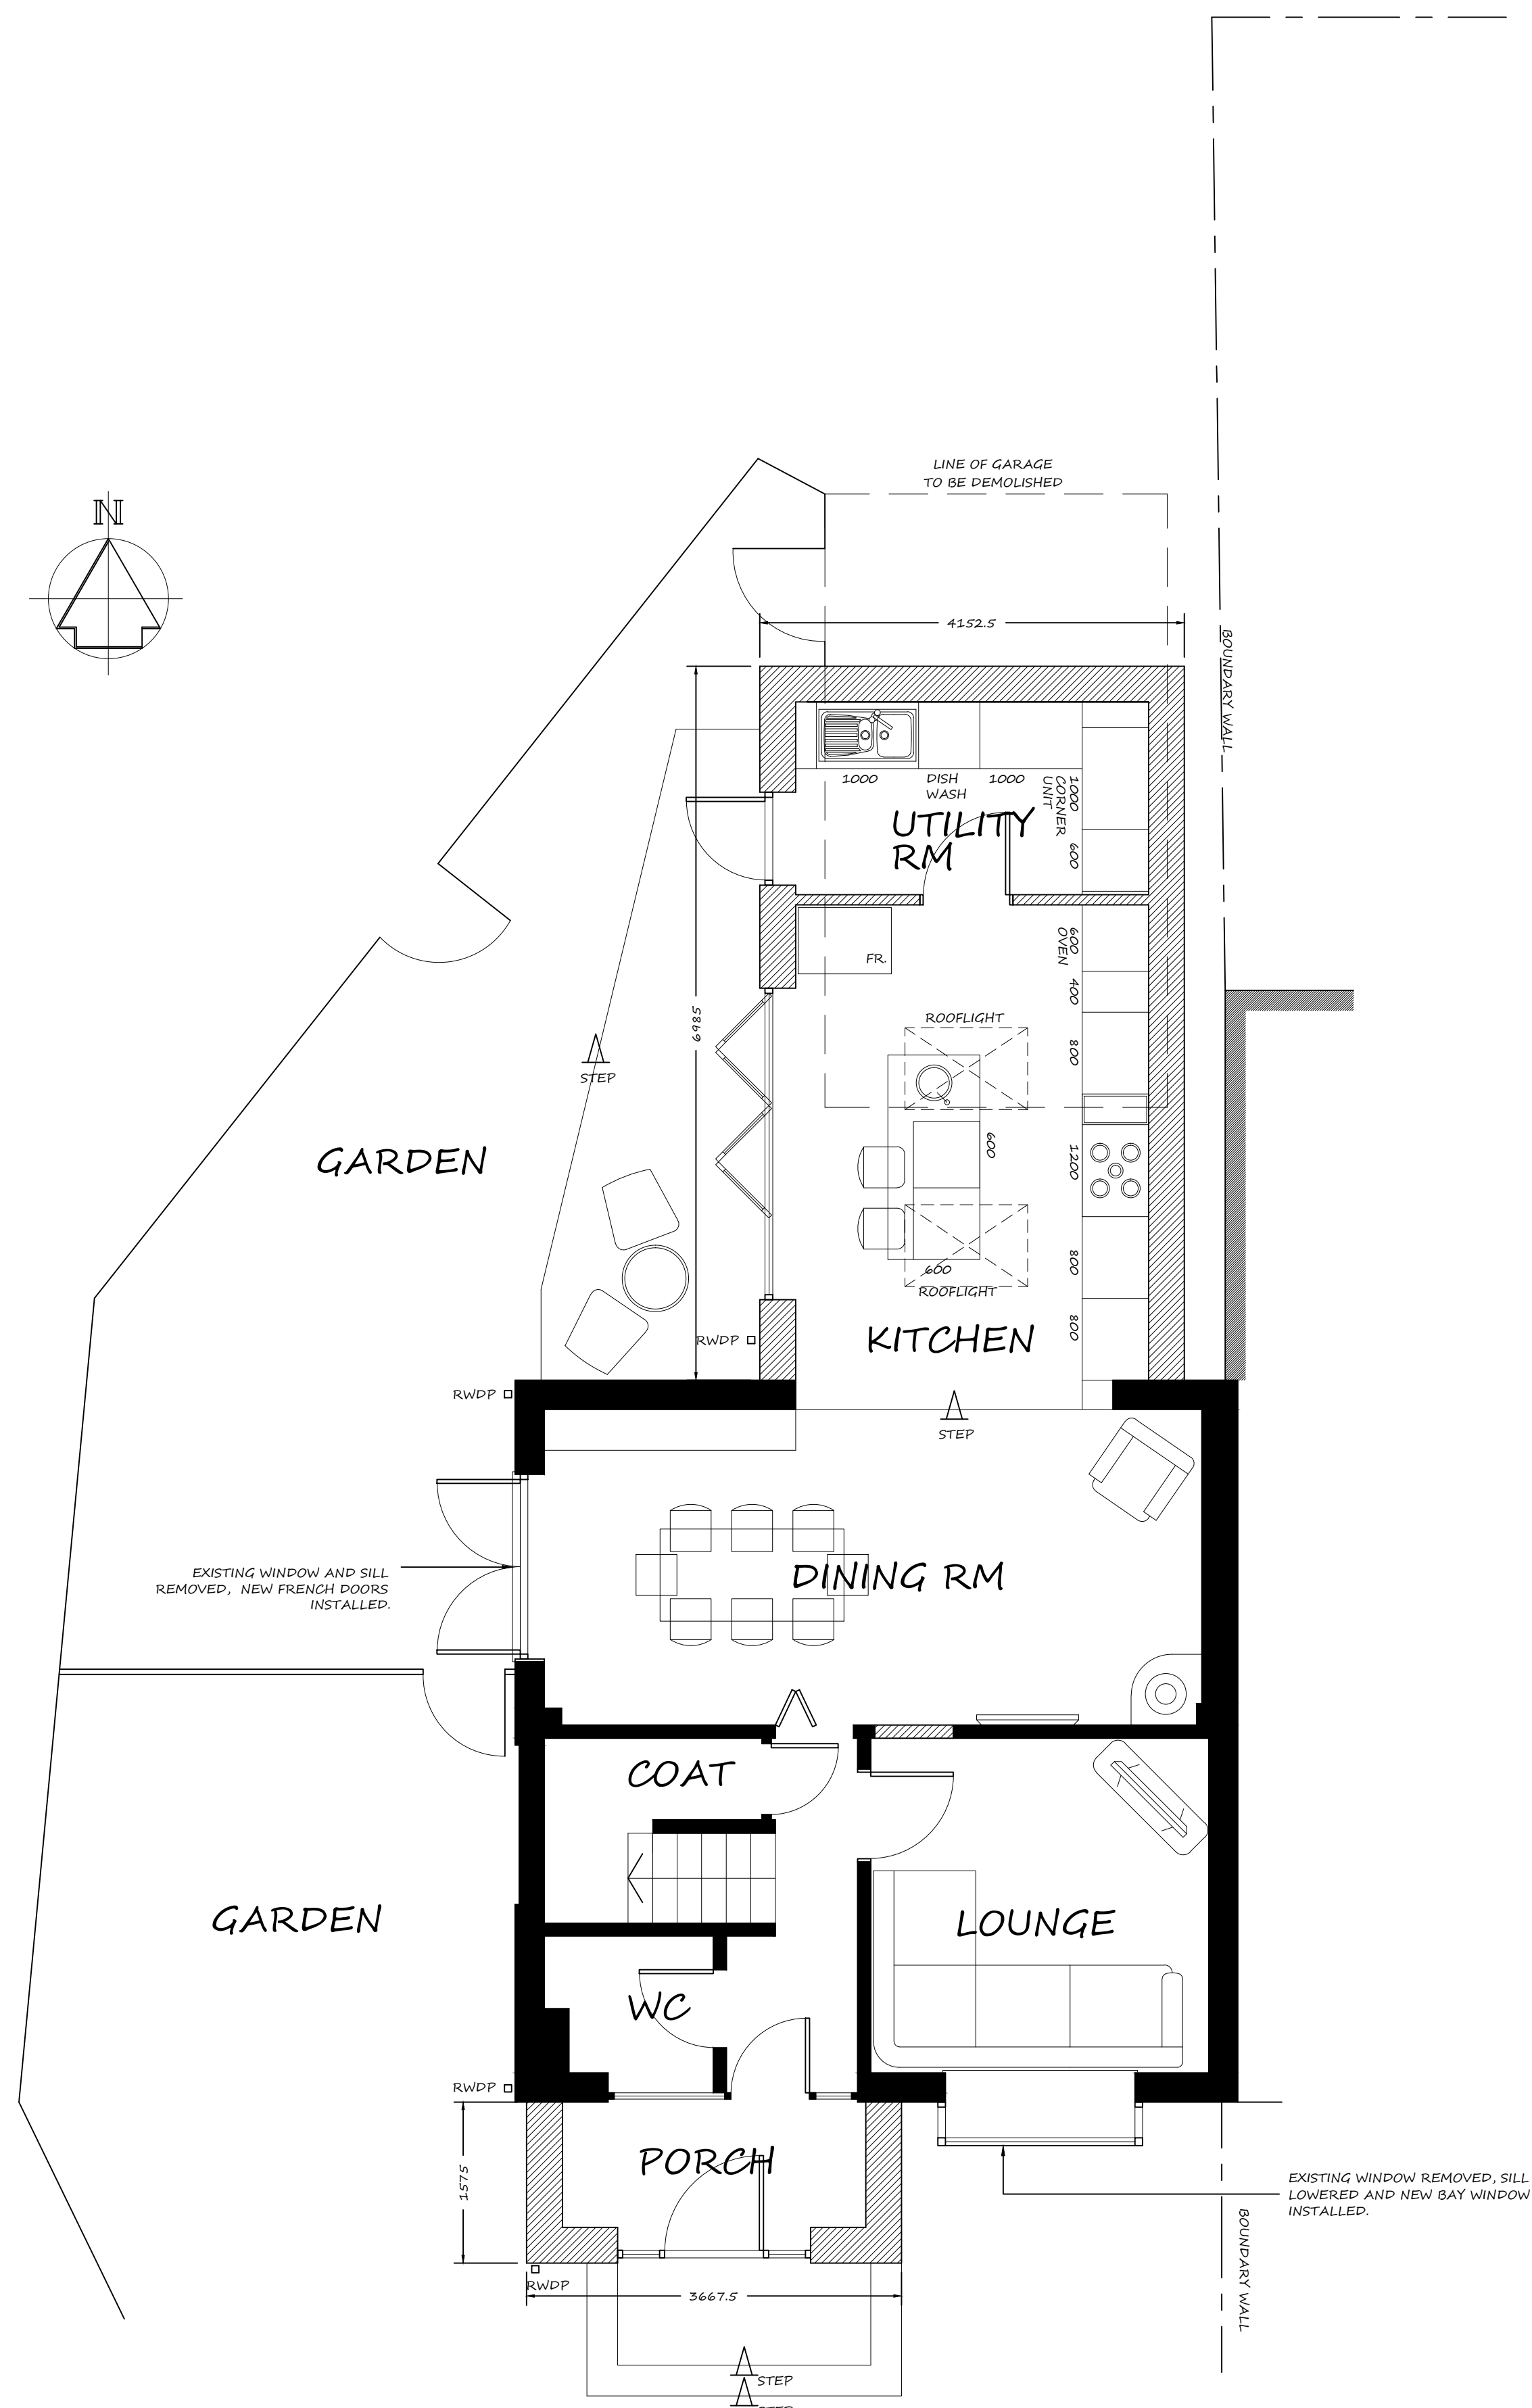


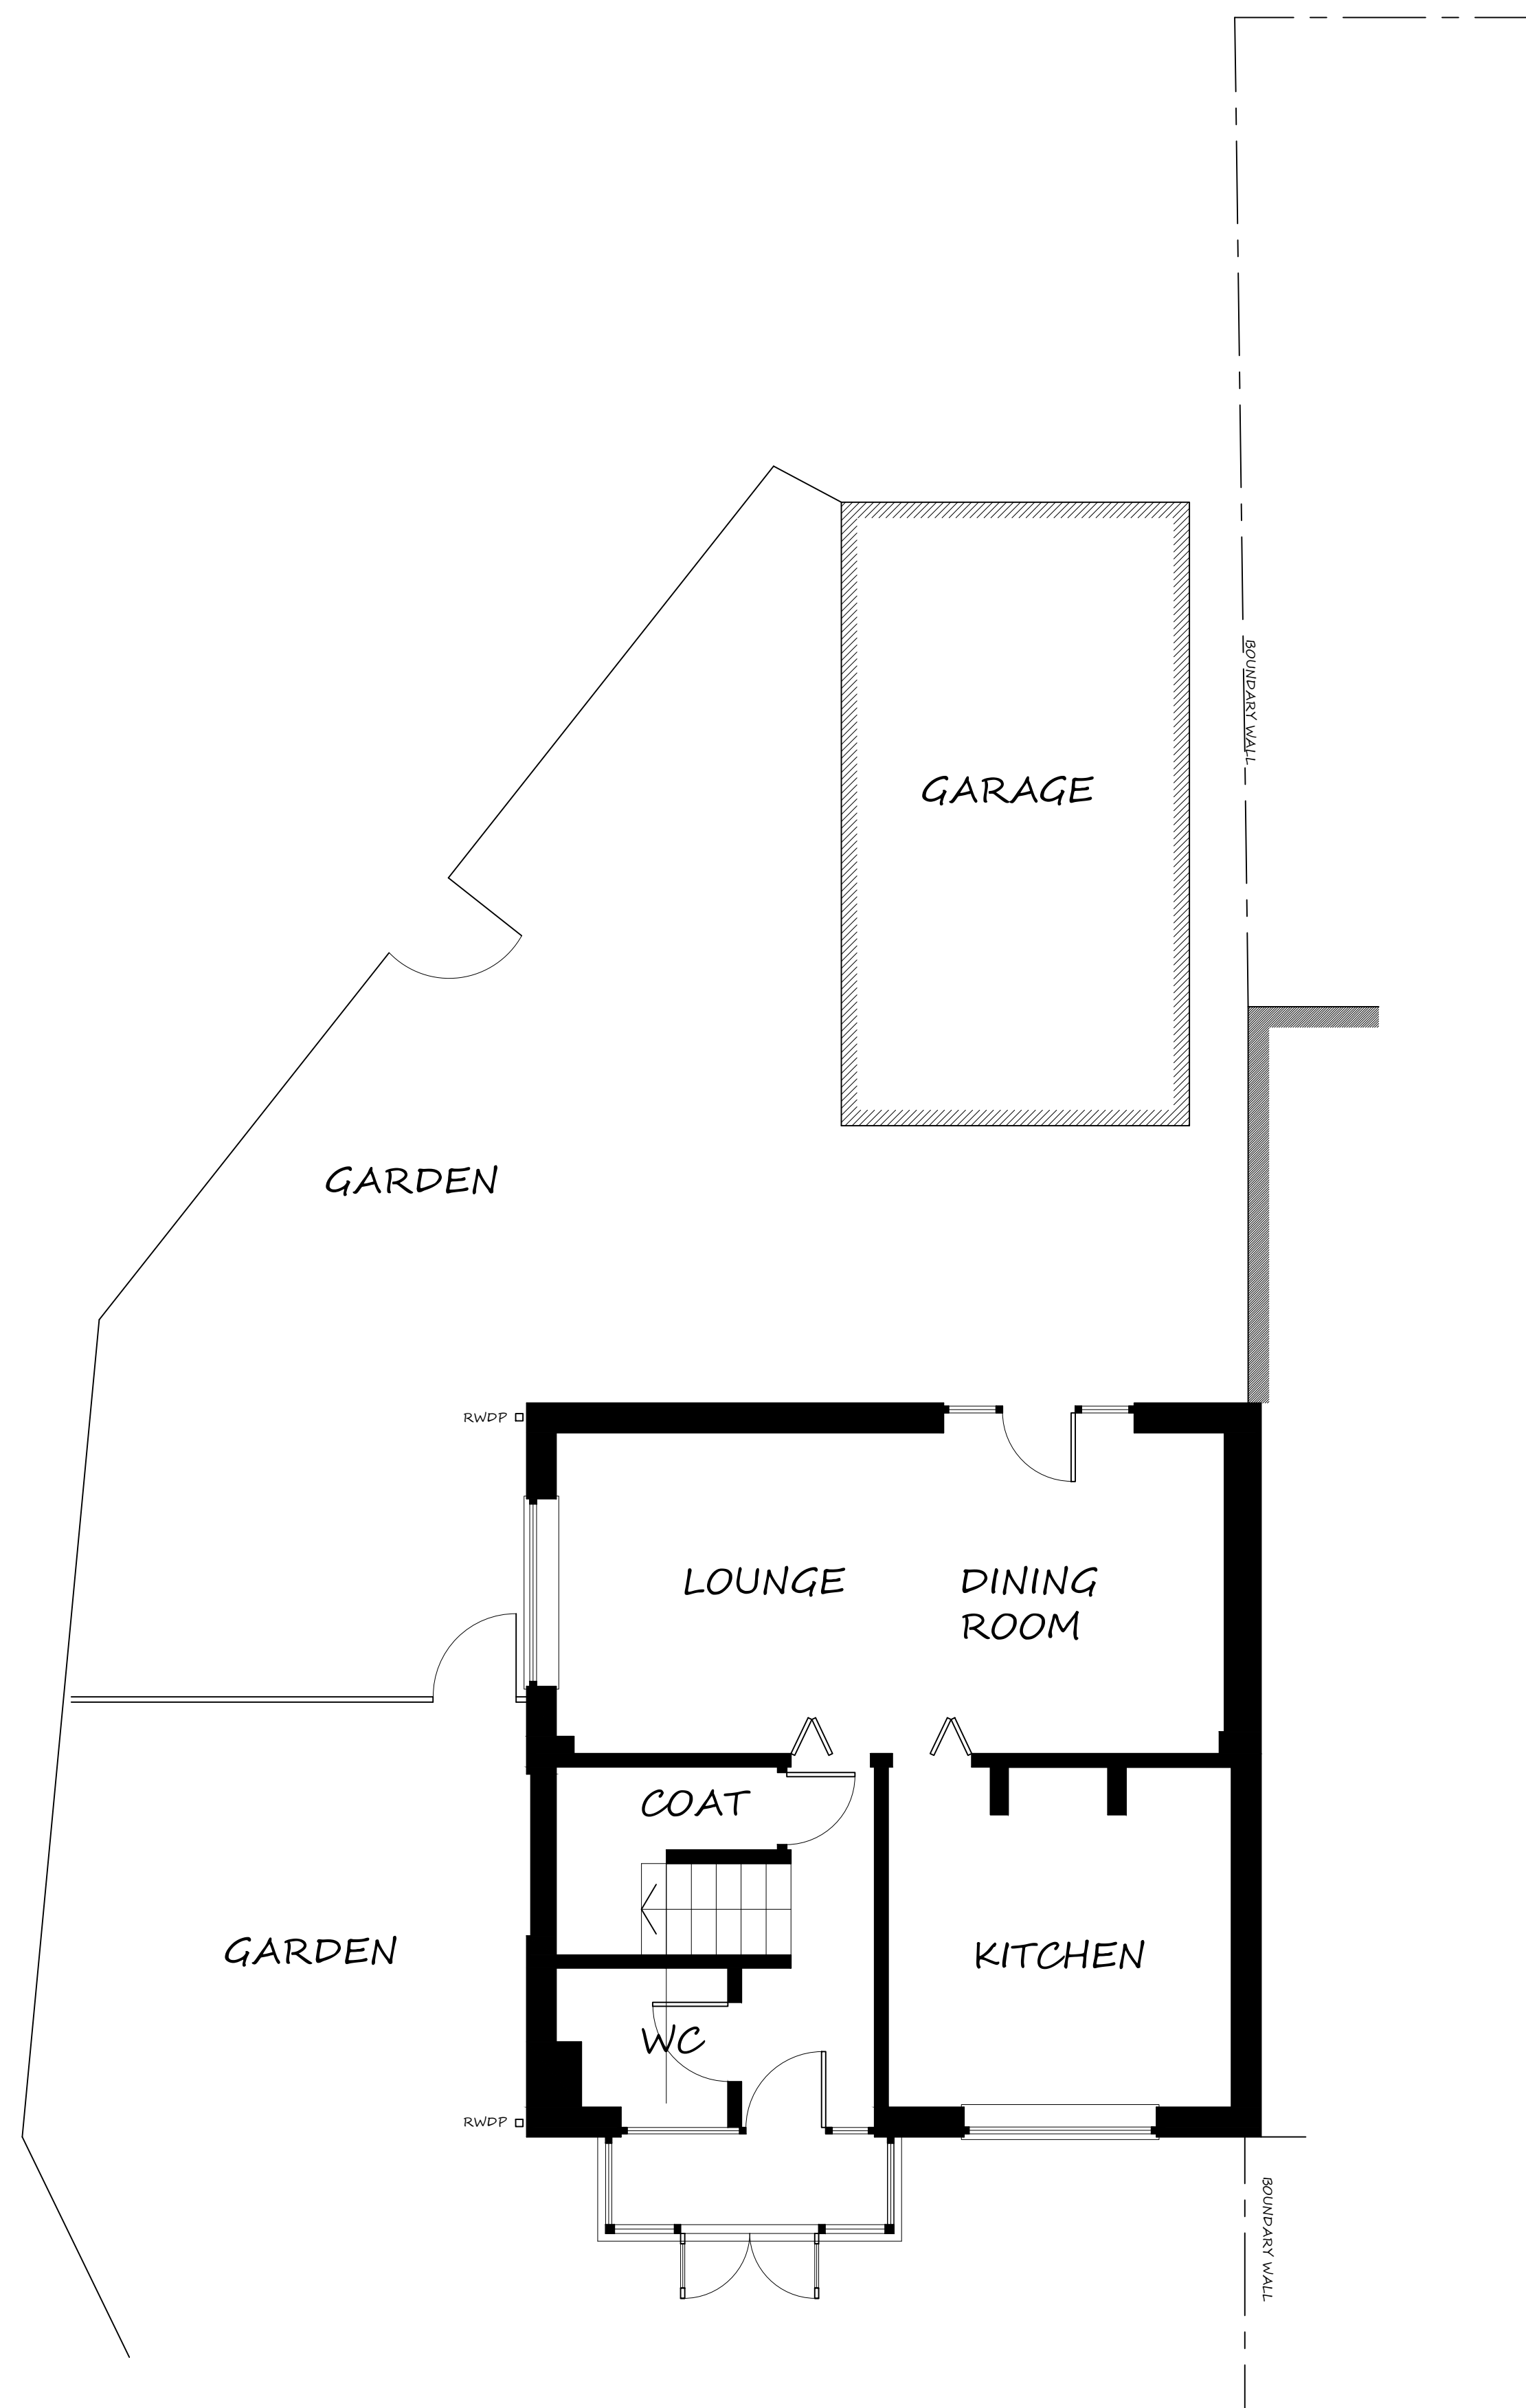

REPLACEMENT OF ENTRANCE PORCH, DEMOLITION OF GARAGE, NEW KITCHEN EXTENSION.
1 MAES TY CANOL, BAGLAN PORT TALBOT, SA12 8UW.
SITE LOCATION, BLOCK PLAN PLANS.