


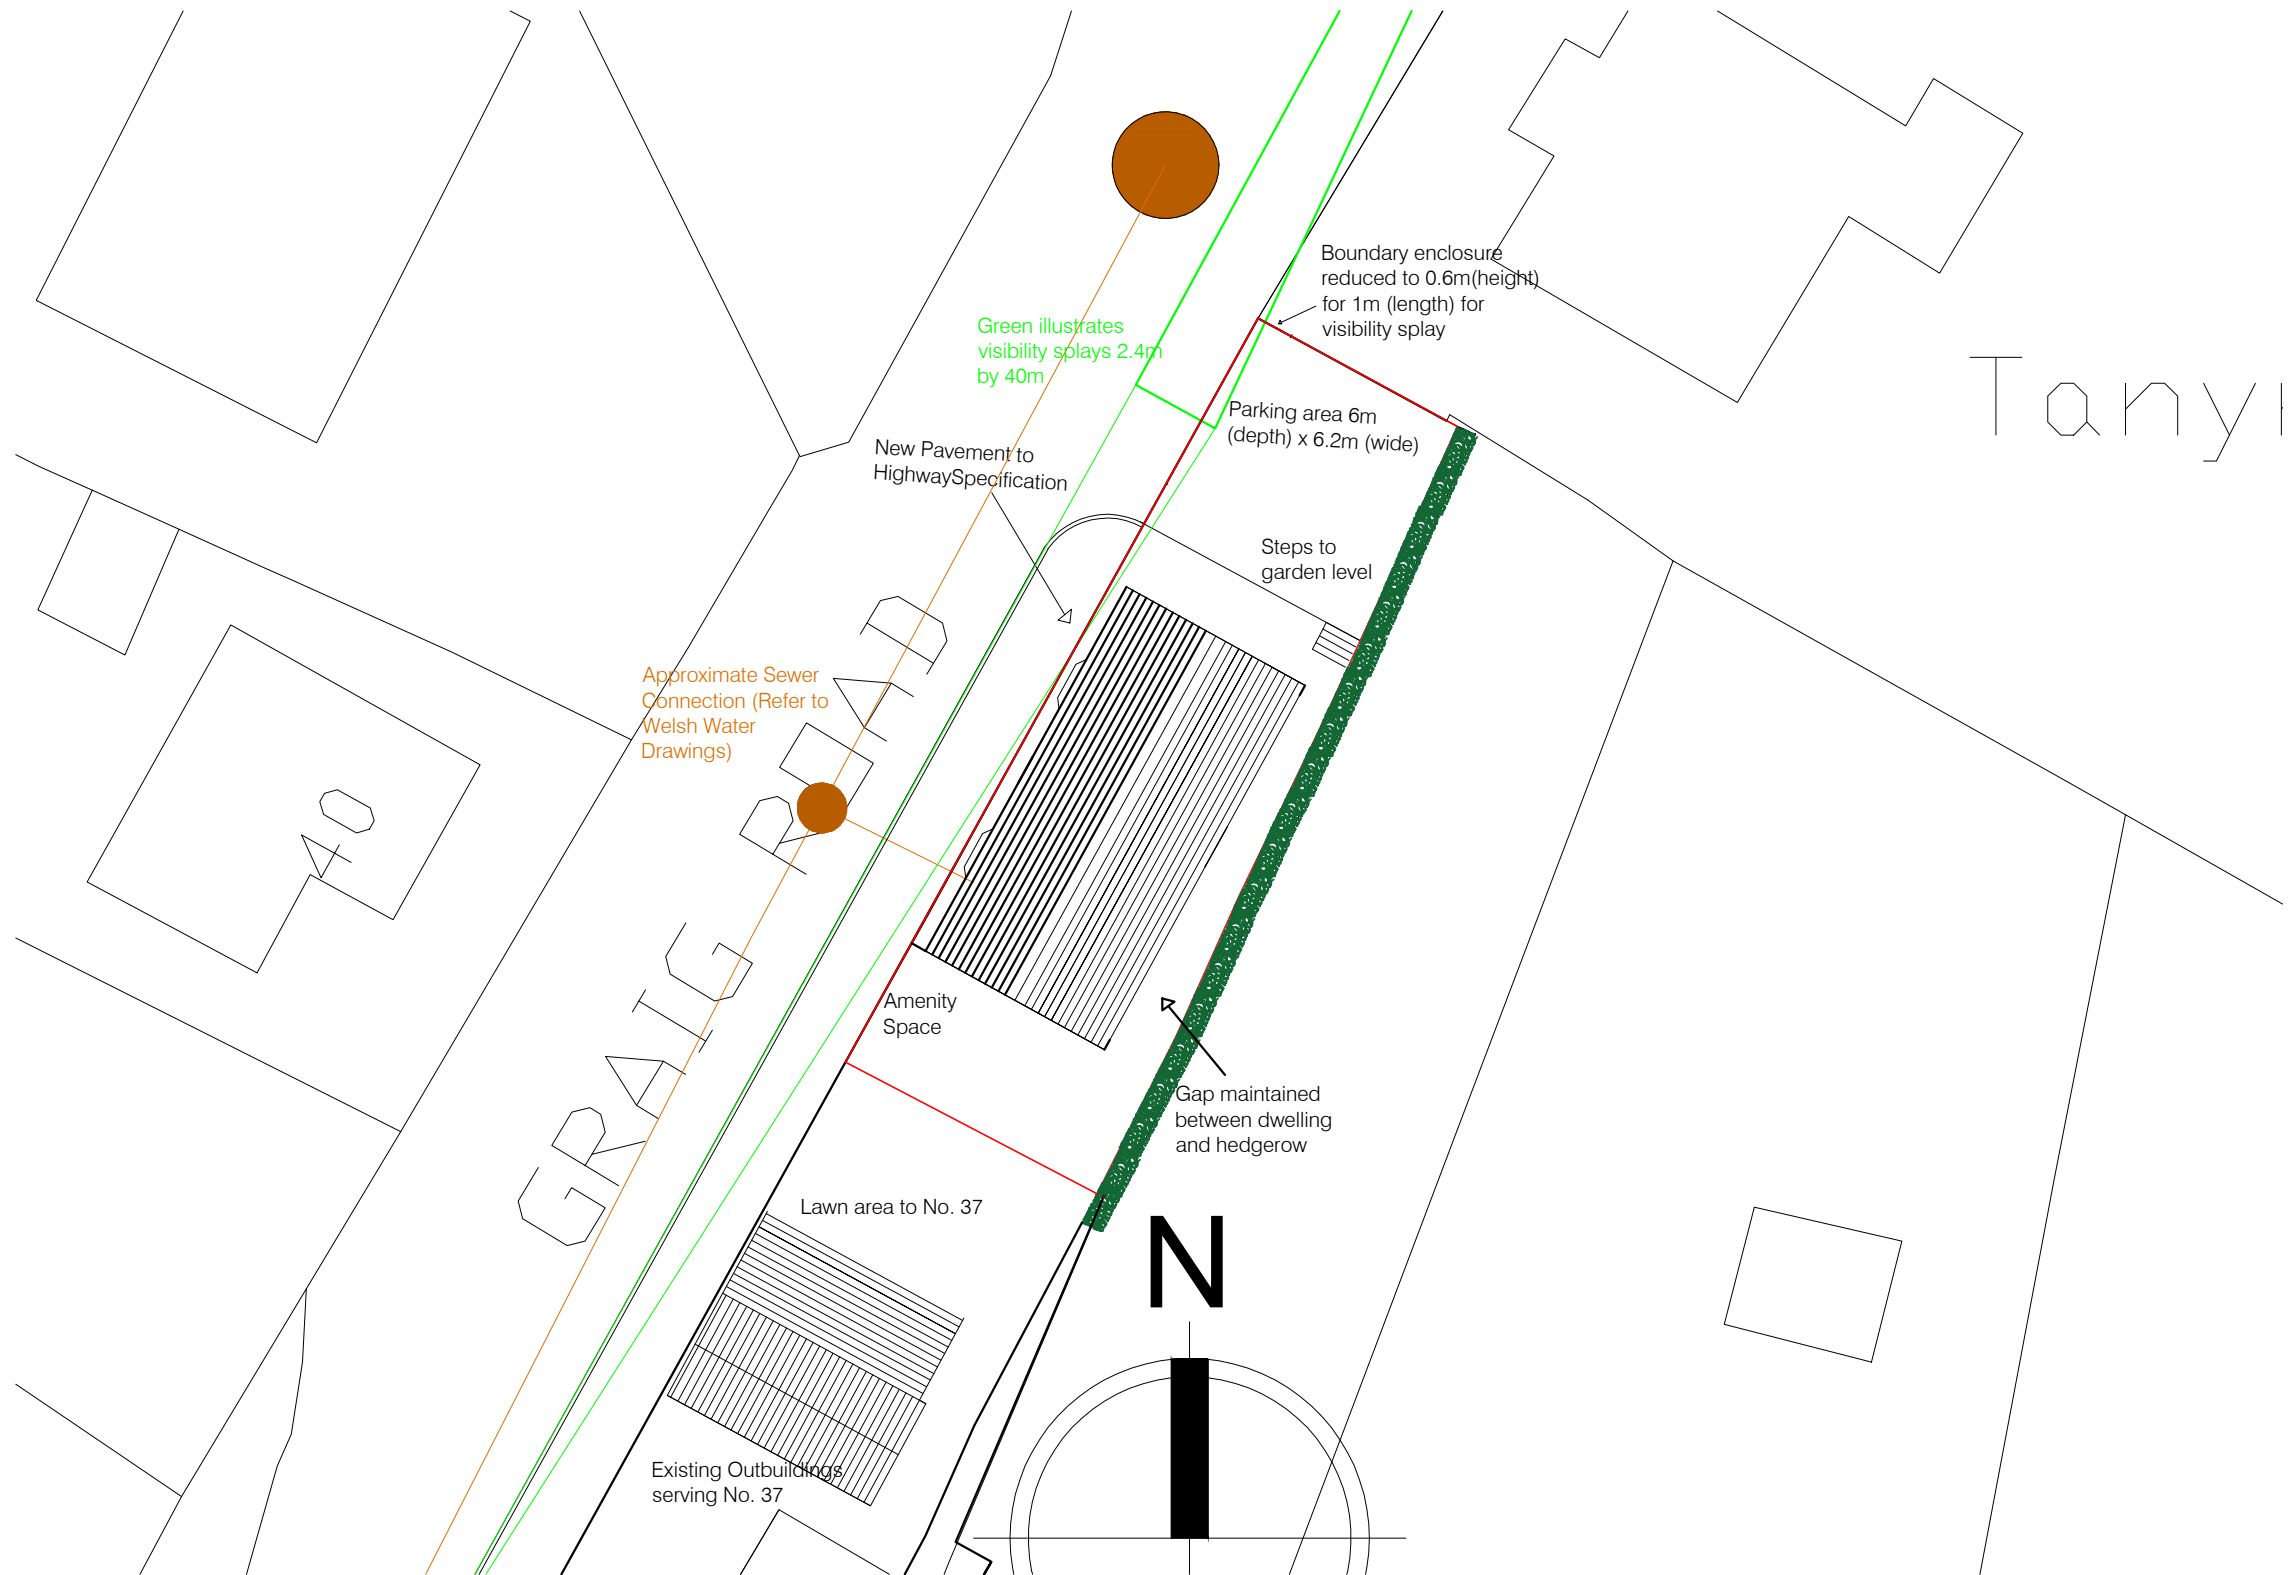

Site: Land at 37 Graig Road

Drawing No. PA/2020/04A

Drawing Title: Proposed Block Plan

Date: October 2020

Scale: 1:200 at A3

Note: Do Not Scale.
For Planning Purposes only