



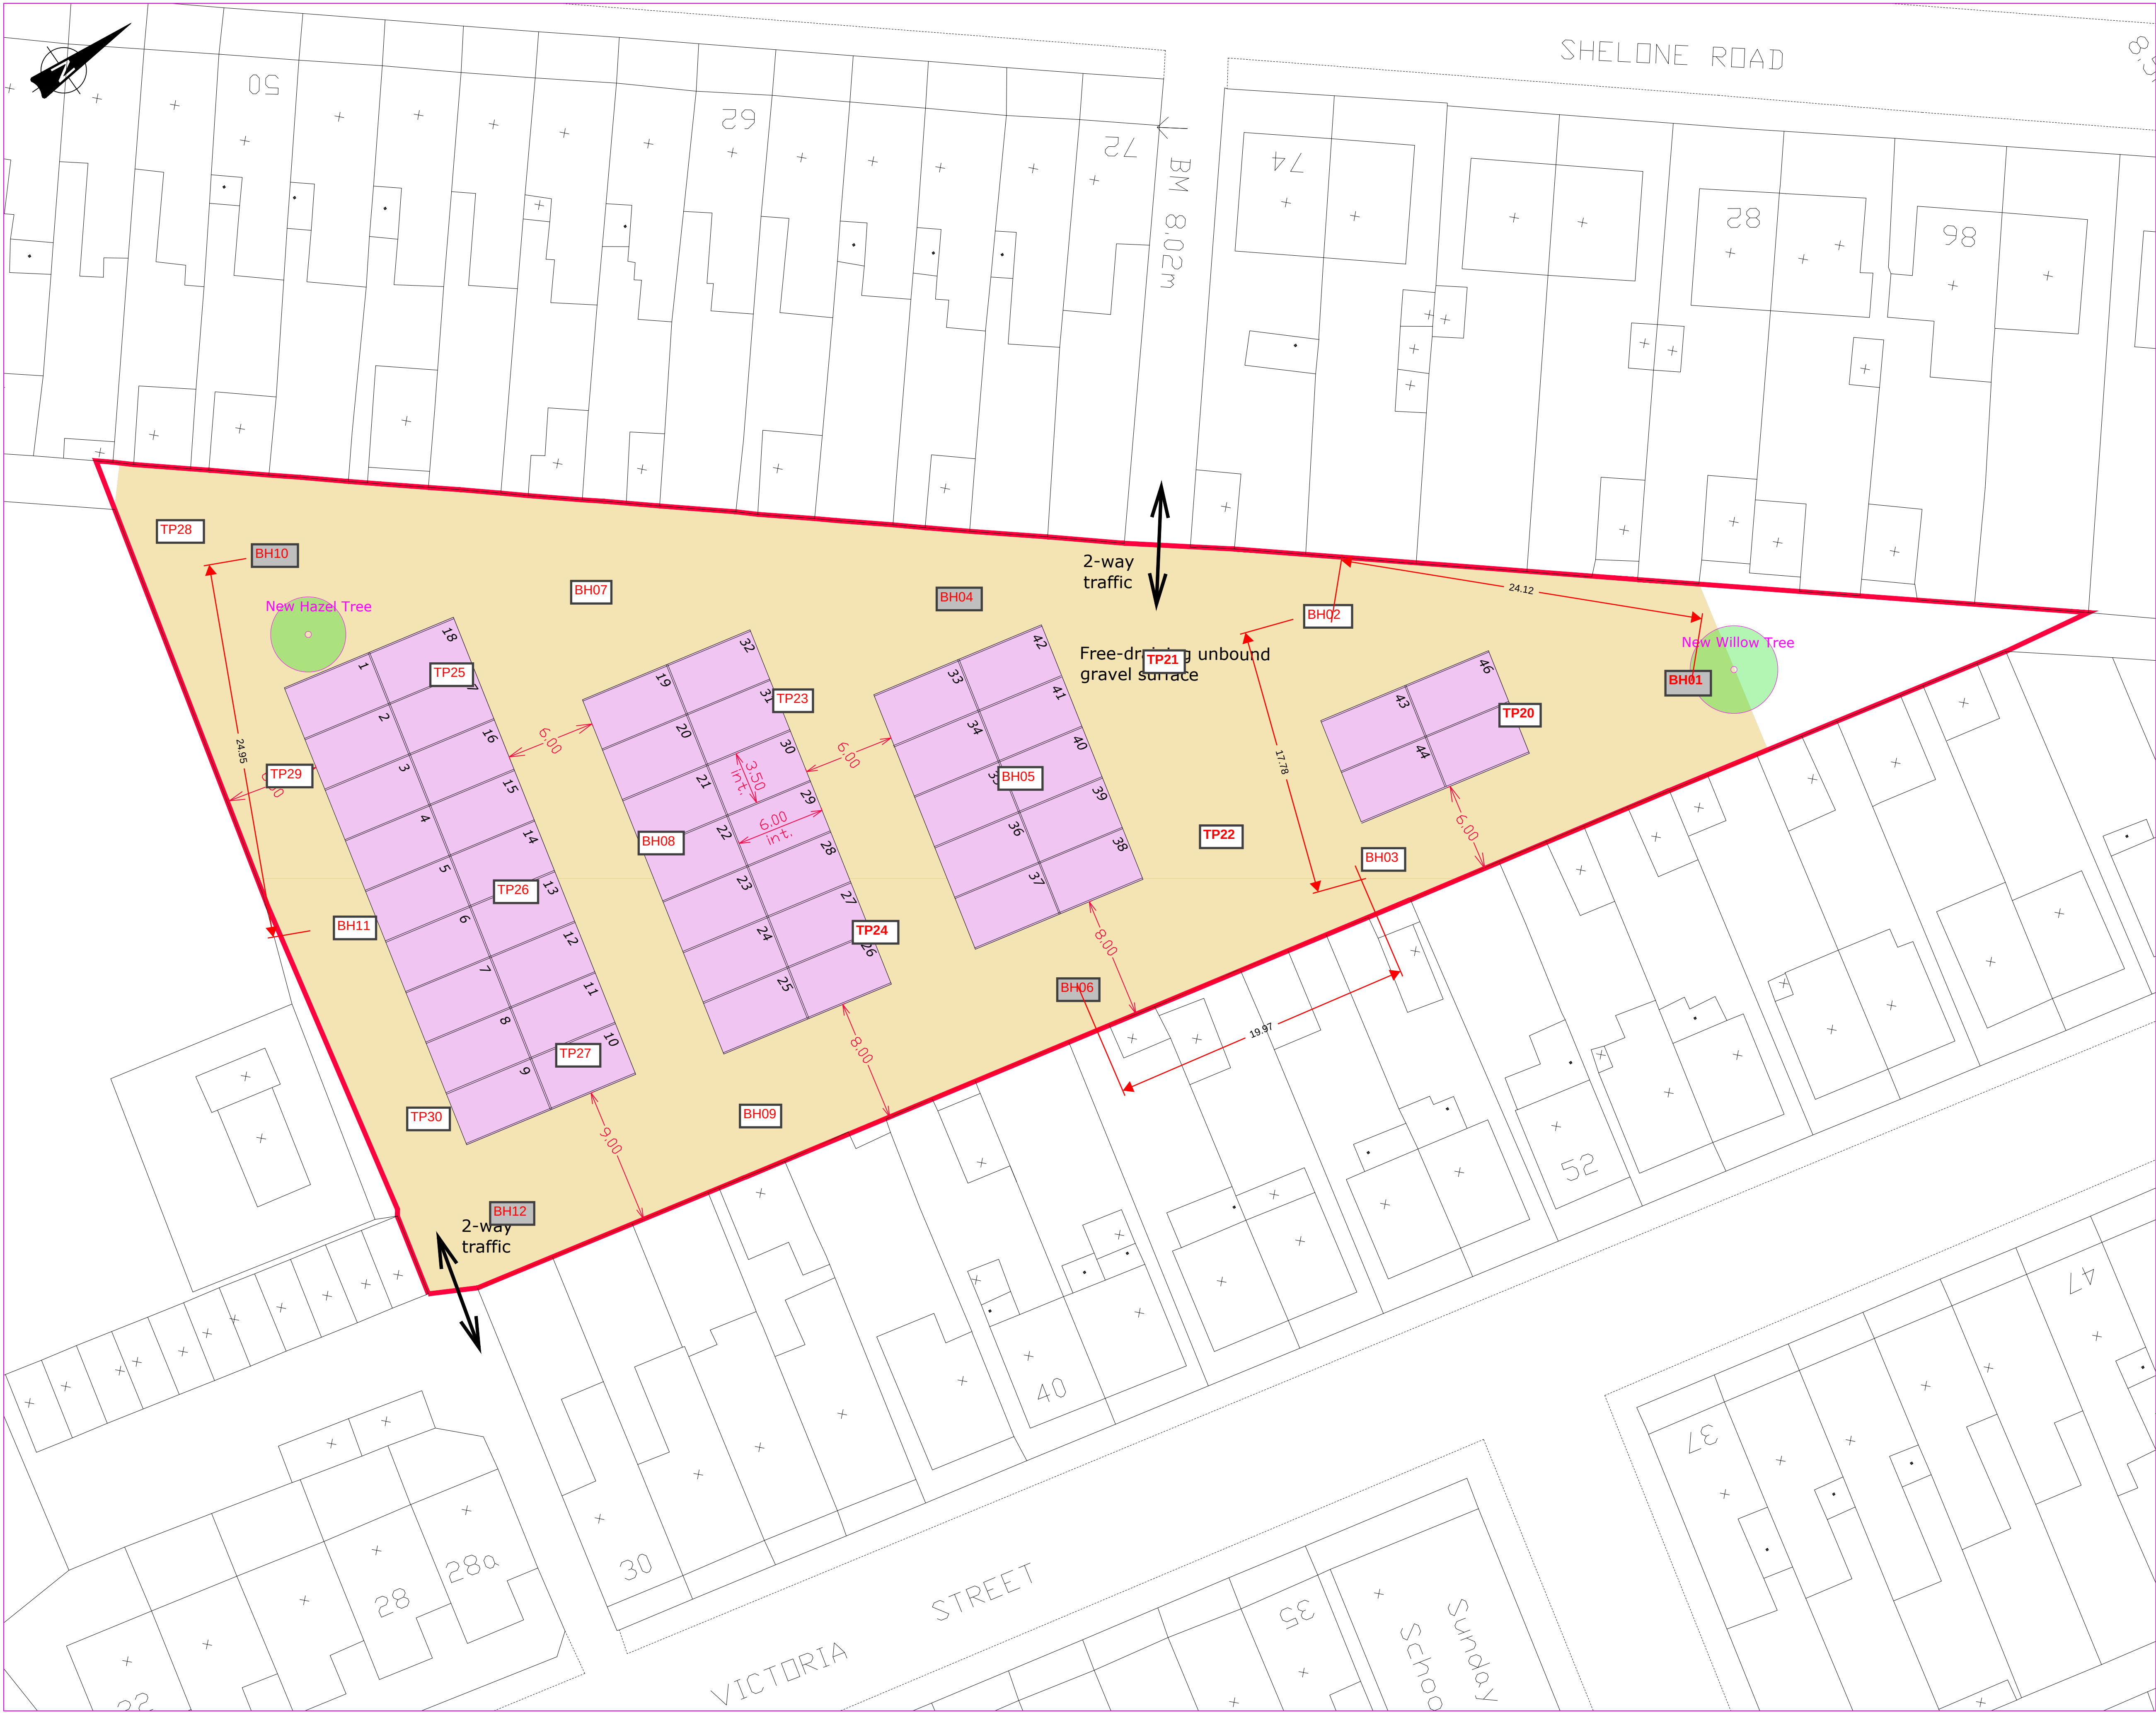

Total garage floorspace:
393+302+217+87 = 999 sqm

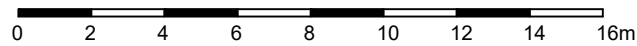

Rev	Date	21.10.19	20.09.19
Client	Mrs P Rolt		
Project	New Garages		
Location	Land between Victoria St & Shelone Road, Briton Ferry		
Drg Title	Site Layout		

Rev	Date	21.10.19	20.09.19
Client	Mrs P Rolt		
Project	New Garages		
Location	Land between Victoria St & Shelone Road, Briton Ferry		
Drg Title	Site Layout		

