
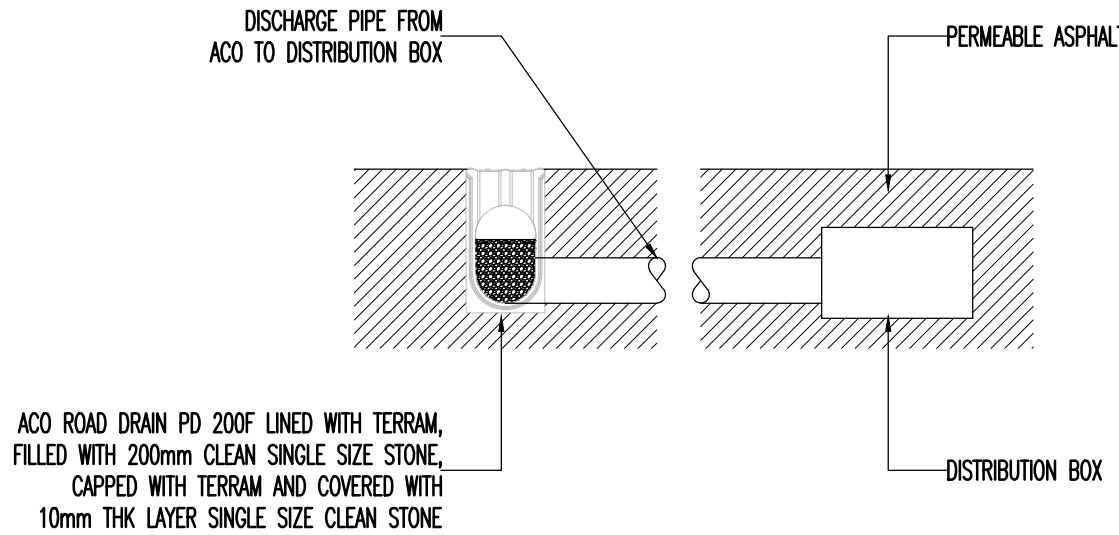
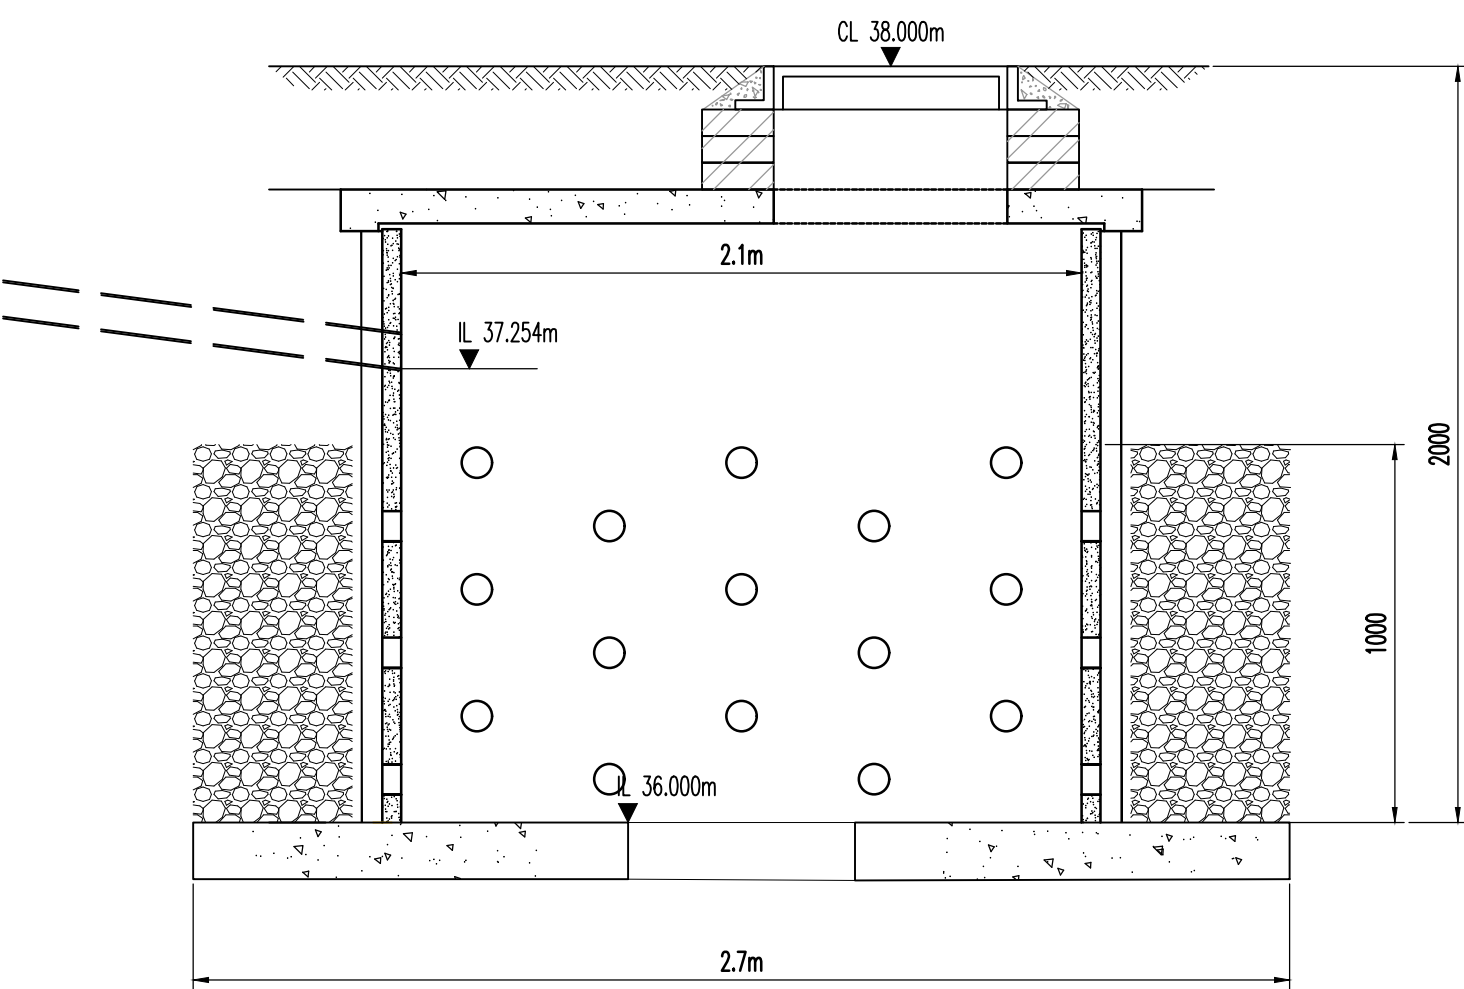


- GENERAL
1. ALL DIMENSIONS ARE IN MILLIMETRES UNLESS NOTED OTHERWISE.
 2. ALL LEVELS ARE IN METRES UNLESS NOTED OTHERWISE.
 3. ALL LEVELS RELATE TO ORDNANCE DATUM UNLESS NOTED OTHERWISE.
 4. DO NOT SCALE FROM THIS DRAWING. USE FIGURED DIMENSIONS ONLY.
 5. ANY DISCREPANCIES TO BE REPORTED IMMEDIATELY TO THE ENGINEER.
 6. THIS DRAWING TO BE READ IN CONJUNCTION WITH ALL RELEVANT ARCHITECTS, SUBCONTRACTORS AND SPECIALISTS DRAWINGS AND SPECIFICATIONS.
 7. THIS DRAWING IS COPYRIGHT © Intrado Ltd CONSULTING ENGINEERS.

KEY:

- NEW STORM WATER DRAINAGE
- NEW FOUL WATER DRAINAGE
- EXISTING FOUL WATER DRAINAGE
- PERMEABLE PAVING AREAS
- BIO RETENTION & SWALE AREAS
- DIRECTION OF FLOW
- NON PERMEABLE PAVING AREAS

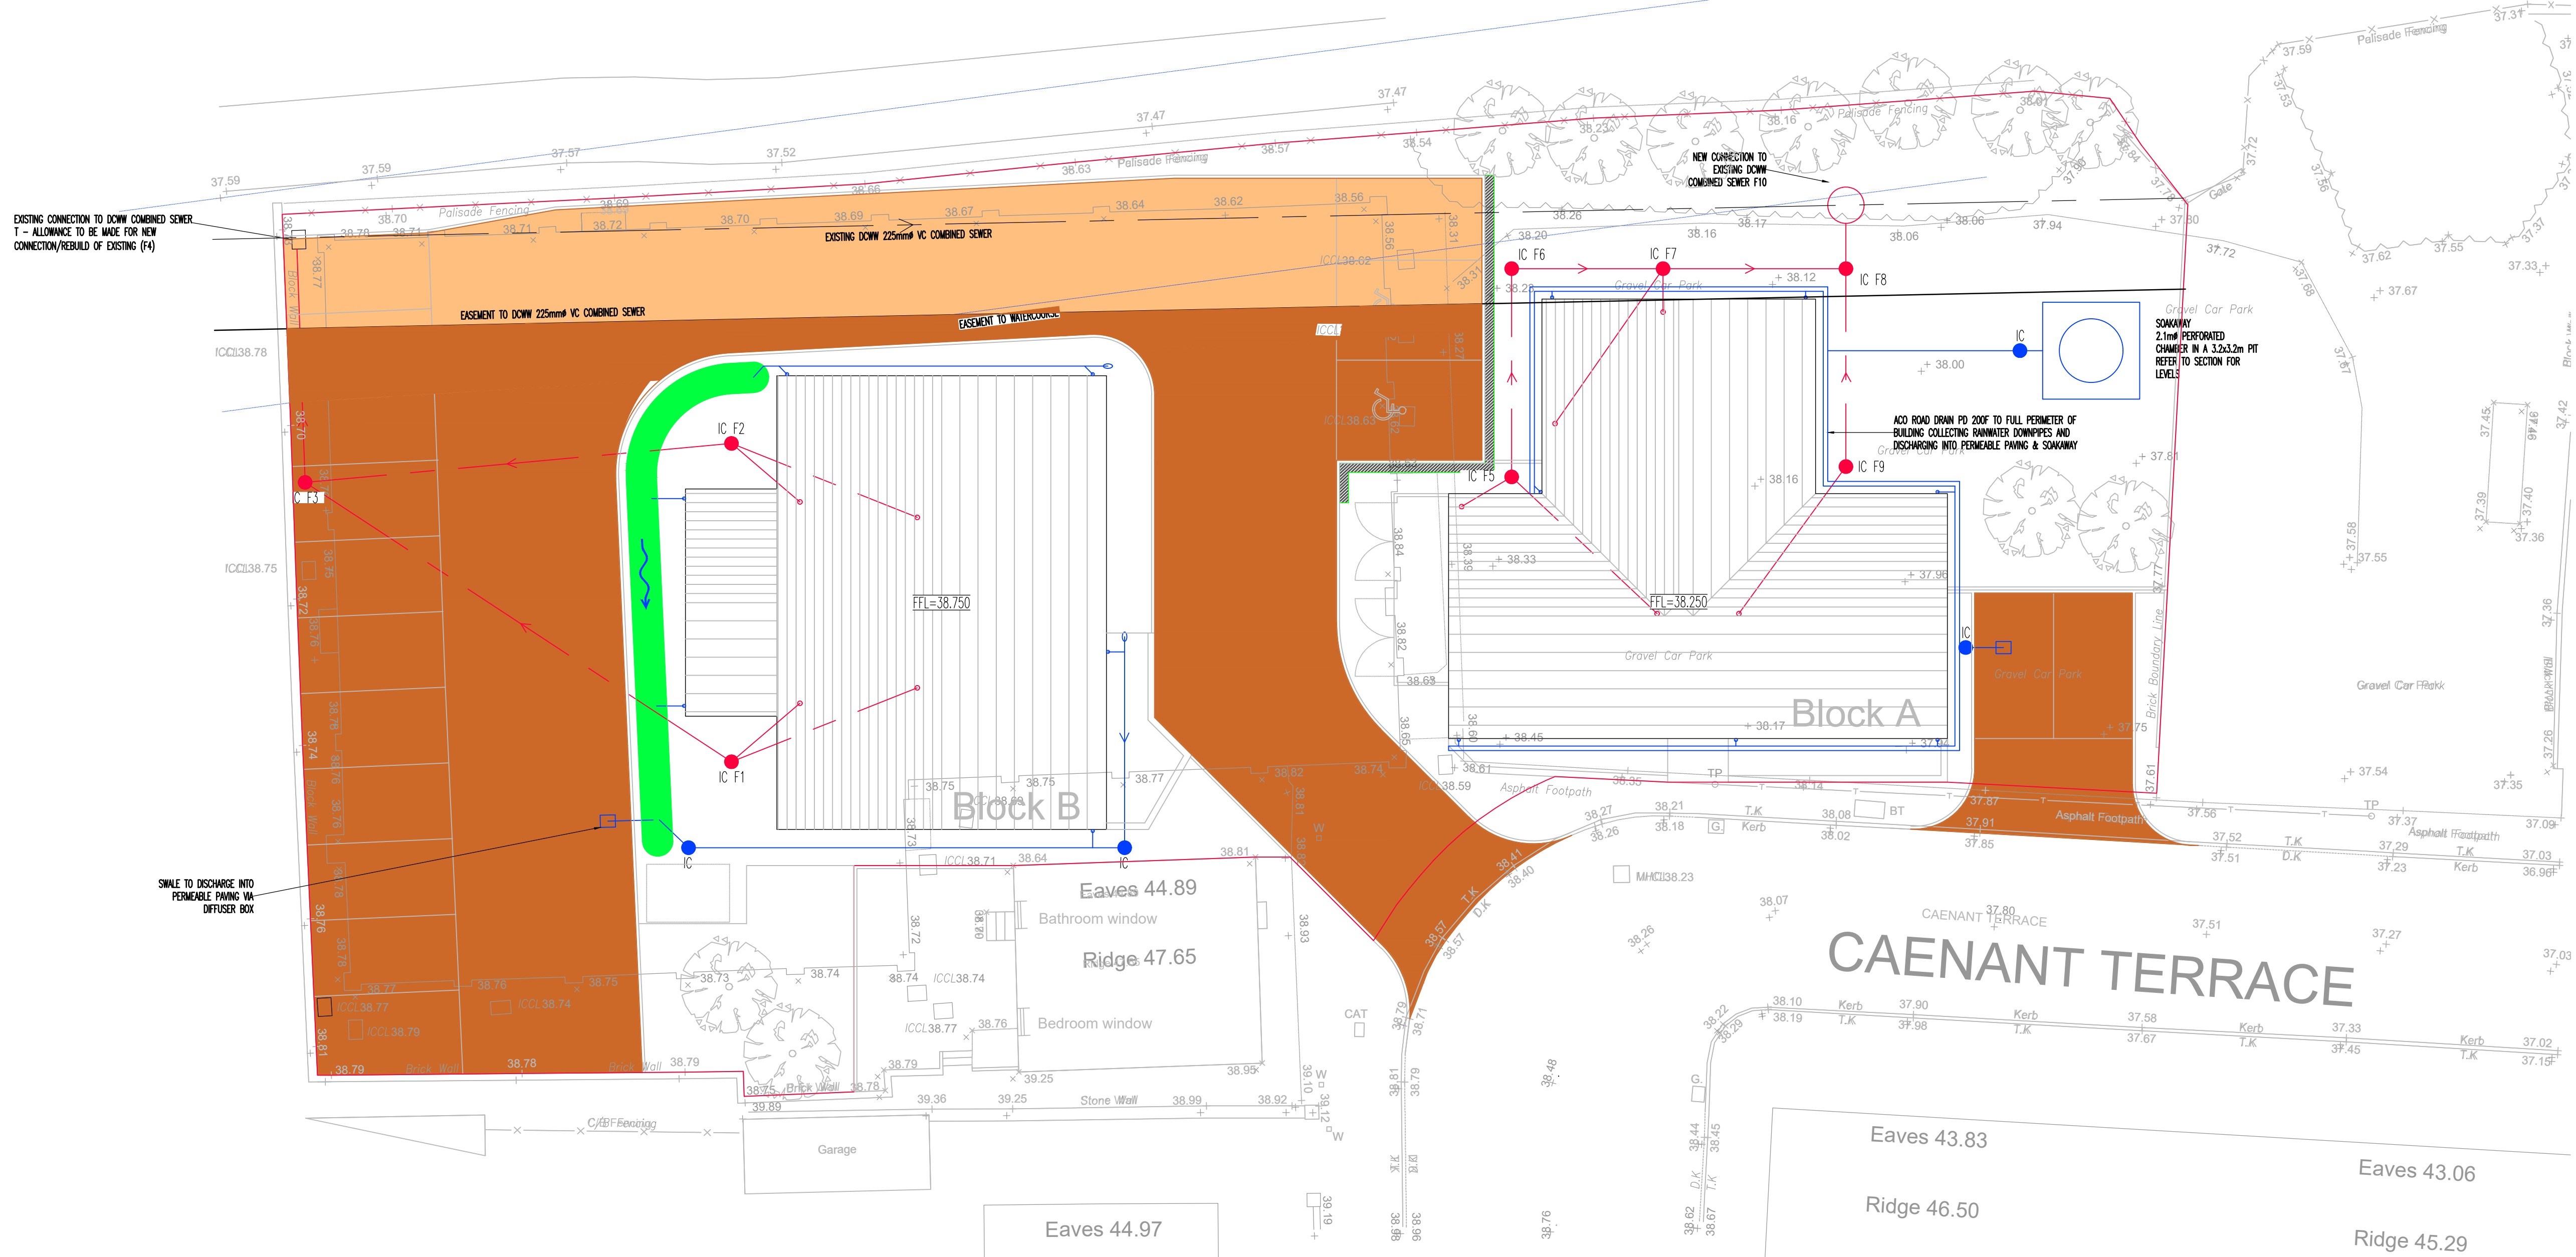

MH Name	US/CL (m)	US/IL (m)	Pipe DIA (mm)	downstream pipe length (m)	US D.Depth (m)	MH Type	MH DIA (mm)
F1	38.600	37.950	100	16.80	0.65	3	450
F2	38.600	37.950	100	14.10	0.65	3	450
F3	38.760	37.740	100	15.90	1.12	4	450
F4	38.730	TBC	100	N/A	TBC	EX	EX
F5	38.100	37.450	100	6.90	0.65	3	450
F6	38.100	37.384	100	5.00	0.74	3	450
F7	38.100	37.300	100	6.00	0.80	3	450
F8	38.100	37.225	100	1.70	0.875	3	450
F9	38.100	37.450	100	6.50	0.65	3	450
F10	38.100	37.214	100	N/A	0.886	3	600
			100			3	450

P5	FOUL DRAINAGE SCHEDULE ADDED	MR	SEPT 2020
P4	NON PERMEABLE PAVING ADDED	MR	AUG 2020
P3	SOAKAWAY DESCRIPTION AMENDED	MR	AUG 2020
P2	ACO'S ALTERED TO FOLLOW BUILDING LINE	MR	JUL 2020
P1	FIRST ISSUE	BP	APR 2020
REV	DESCRIPTION	BY	DATE

intrado
Consulting Engineers

CARDIFF OFFICE
Castle House - 63/69 Cardiff Road
Taffs Well, Cardiff, CF15 7ED
Tel: 02920 811097 web: www.intrado.co.uk e-mail: admin@intrado.co.uk
client: -

project
CAE NANT TERRACE
SKEWEN

drawing title
PROPOSED DRAINAGE

drawn	chkd	scale	date
BP	CLC	1:125@A1	JAN 2019

Preliminary	Job No.	Drawing No.	Rev.
Tender	IR20018	SK101	P5
Construction			

PRELIMINARY