



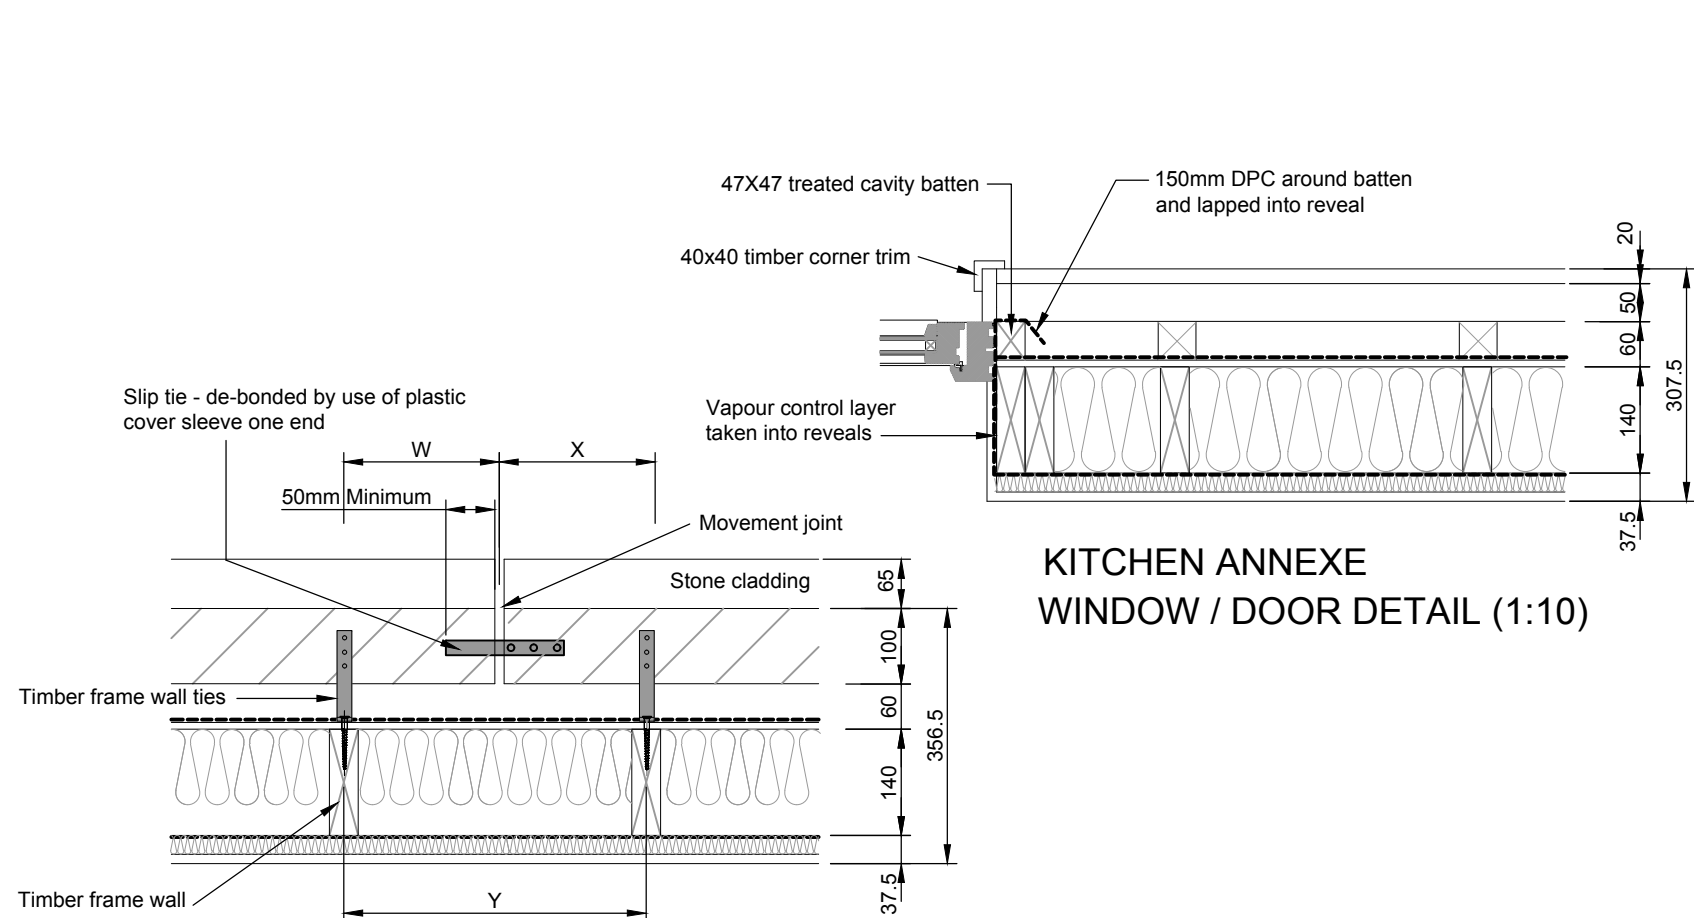

**KITCHEN ANNEXE
WINDOW / DOOR DETAIL (1:10)**

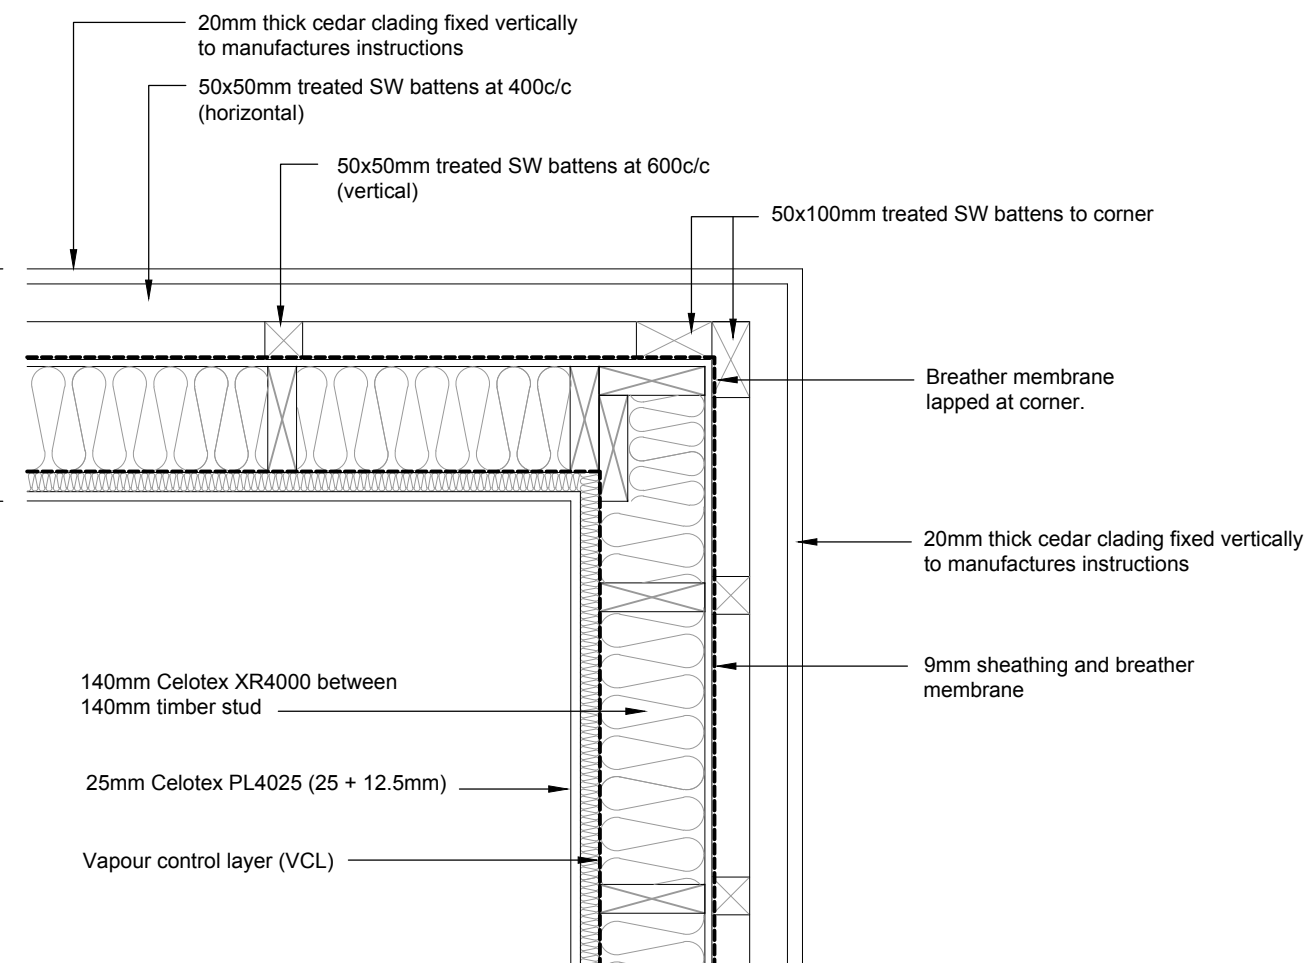


**KITCHEN ANNEXE
EXTERNAL CORNER DETAIL (1:10)**


Where W & X are not more than 225mm (i.e. Y = maximum 450mm centres) no slip tie is required. Wall ties both sides of the movement joint should be spaced at maximum 300mm vertical centres.

Where W & X are not more than 225mm (i.e. Y = maximum 450mm centres) no slip tie is required. 300mm vertical centres. Slip ties should be de-bonded at one end e.g. with plastic cover sleeve, with minimum 50mm embedment into masonry either side of the movement joint.

**MAIN HOUSE
MOVEMENT JOINT DETAIL (1:10)**

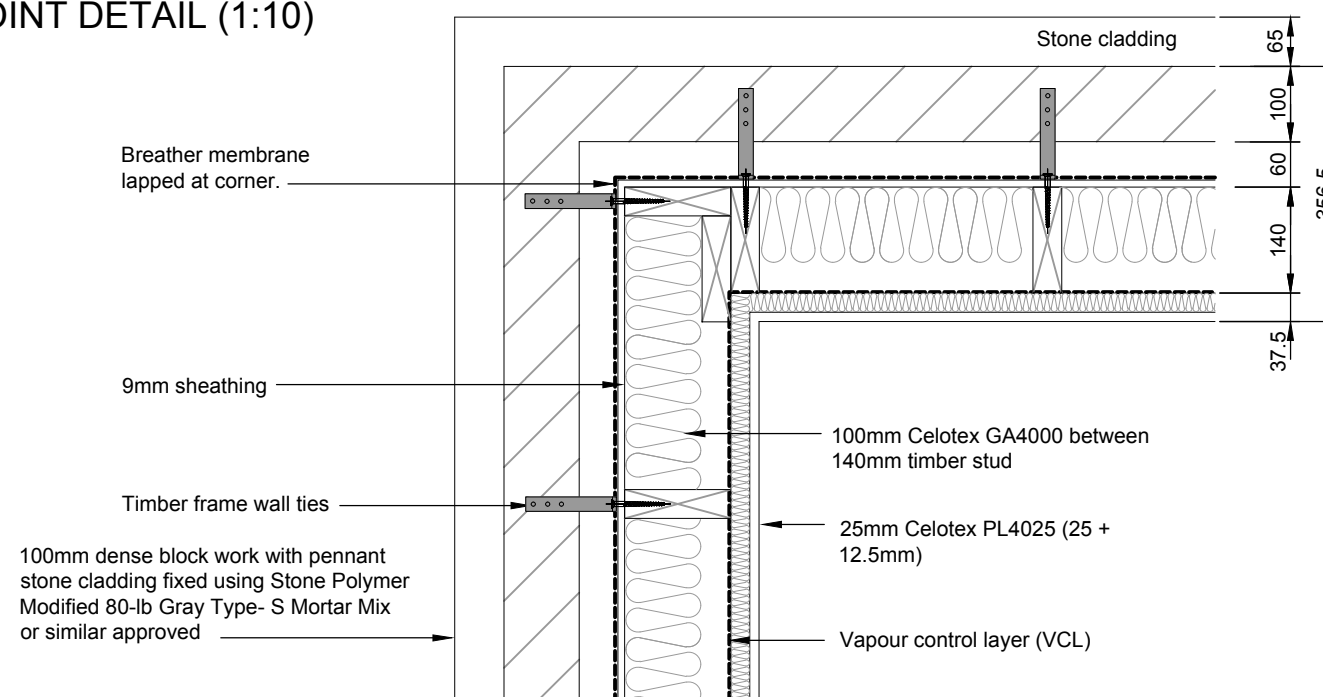

**MAIN HOUSE
EXTERNAL CORNER DETAIL (1:10)**

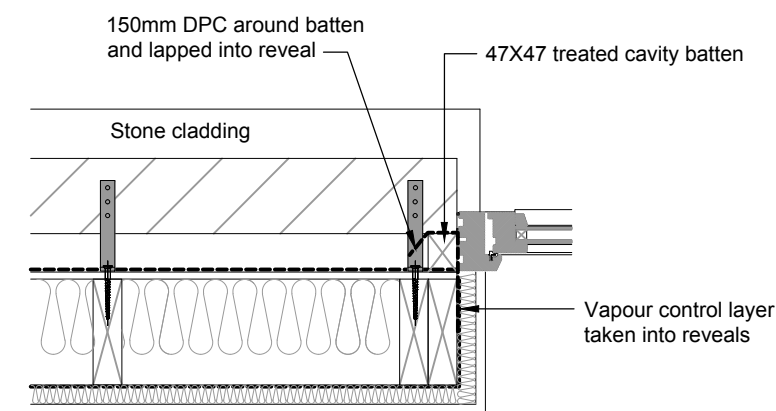

**MAIN HOUSE
WINDOW / DOOR JAM DETAIL (1:10)**

Proposed New Build
24 Ormes Rd Skewen,
Neath SA10 6SY

132-009
Enlarged details 4 of 4

Building Control Oct '20 1:10@A3

Do not scale off this drawing.