


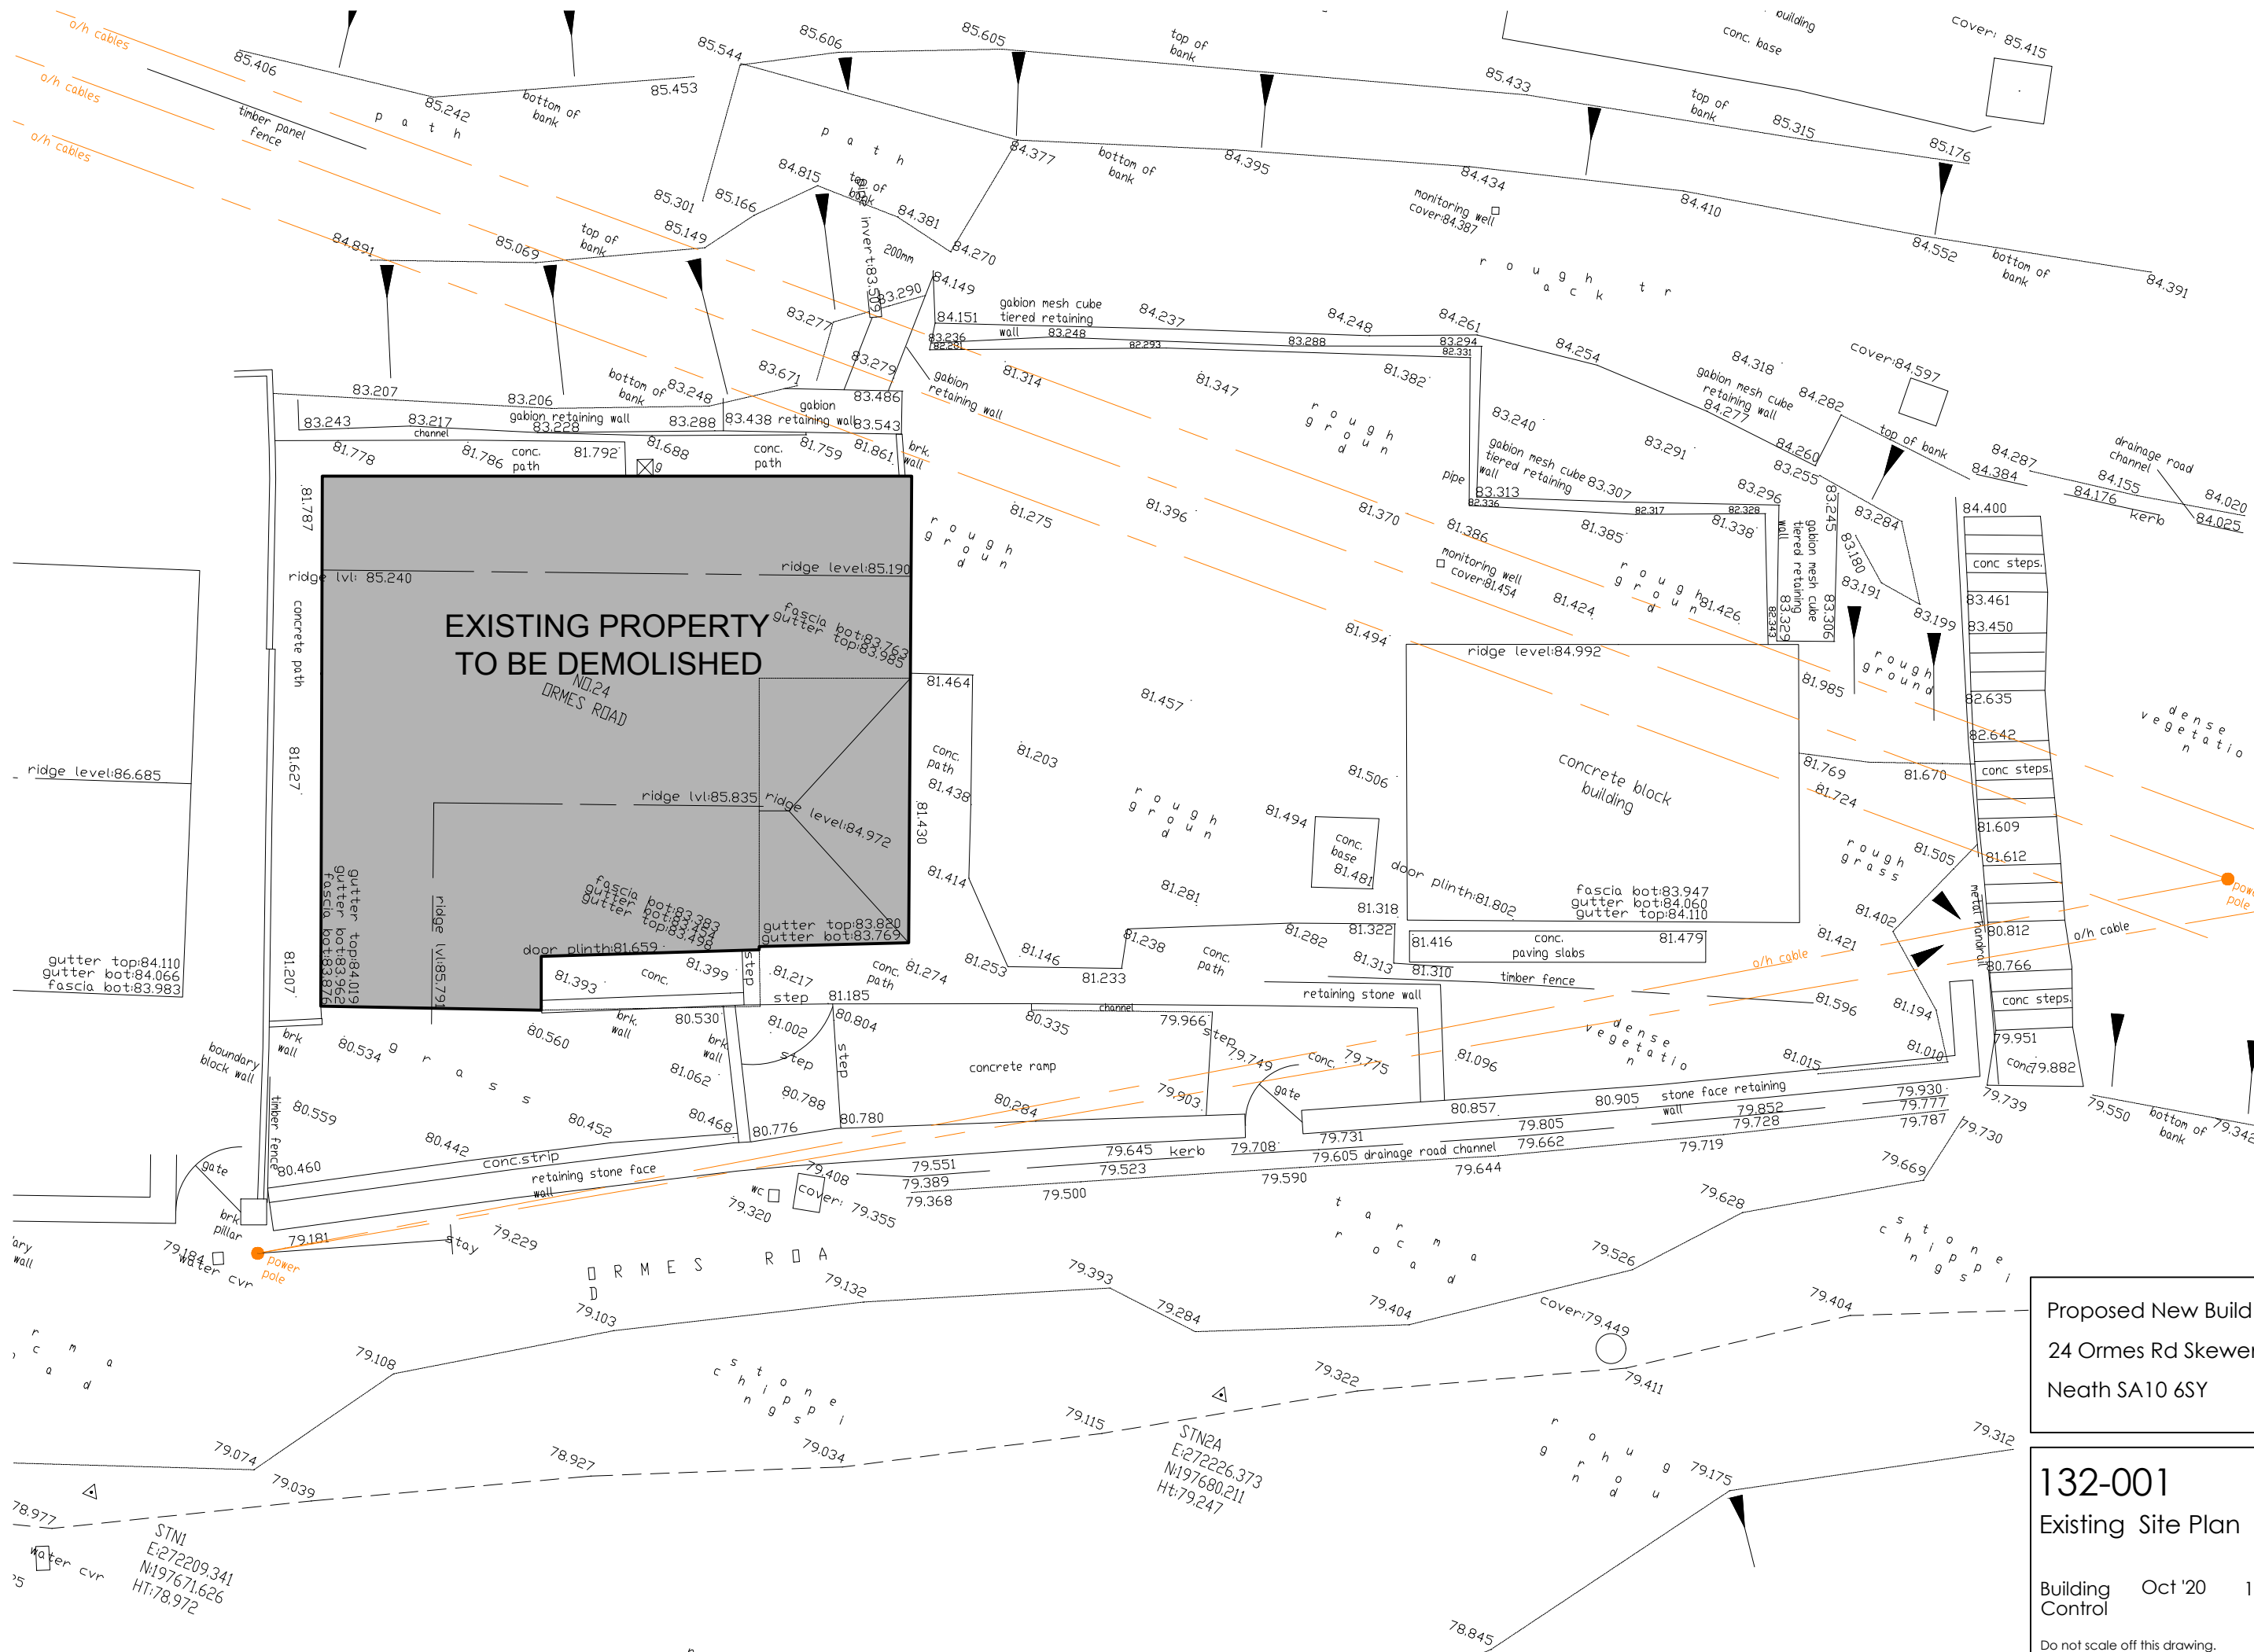

Proposed New Build  
24 Ormes Rd Skewen,  
Neath SA10 6SY

**132-001**  
Existing Site Plan

Building Control Oct '20 1:100@A3

Do not scale off this drawing.