


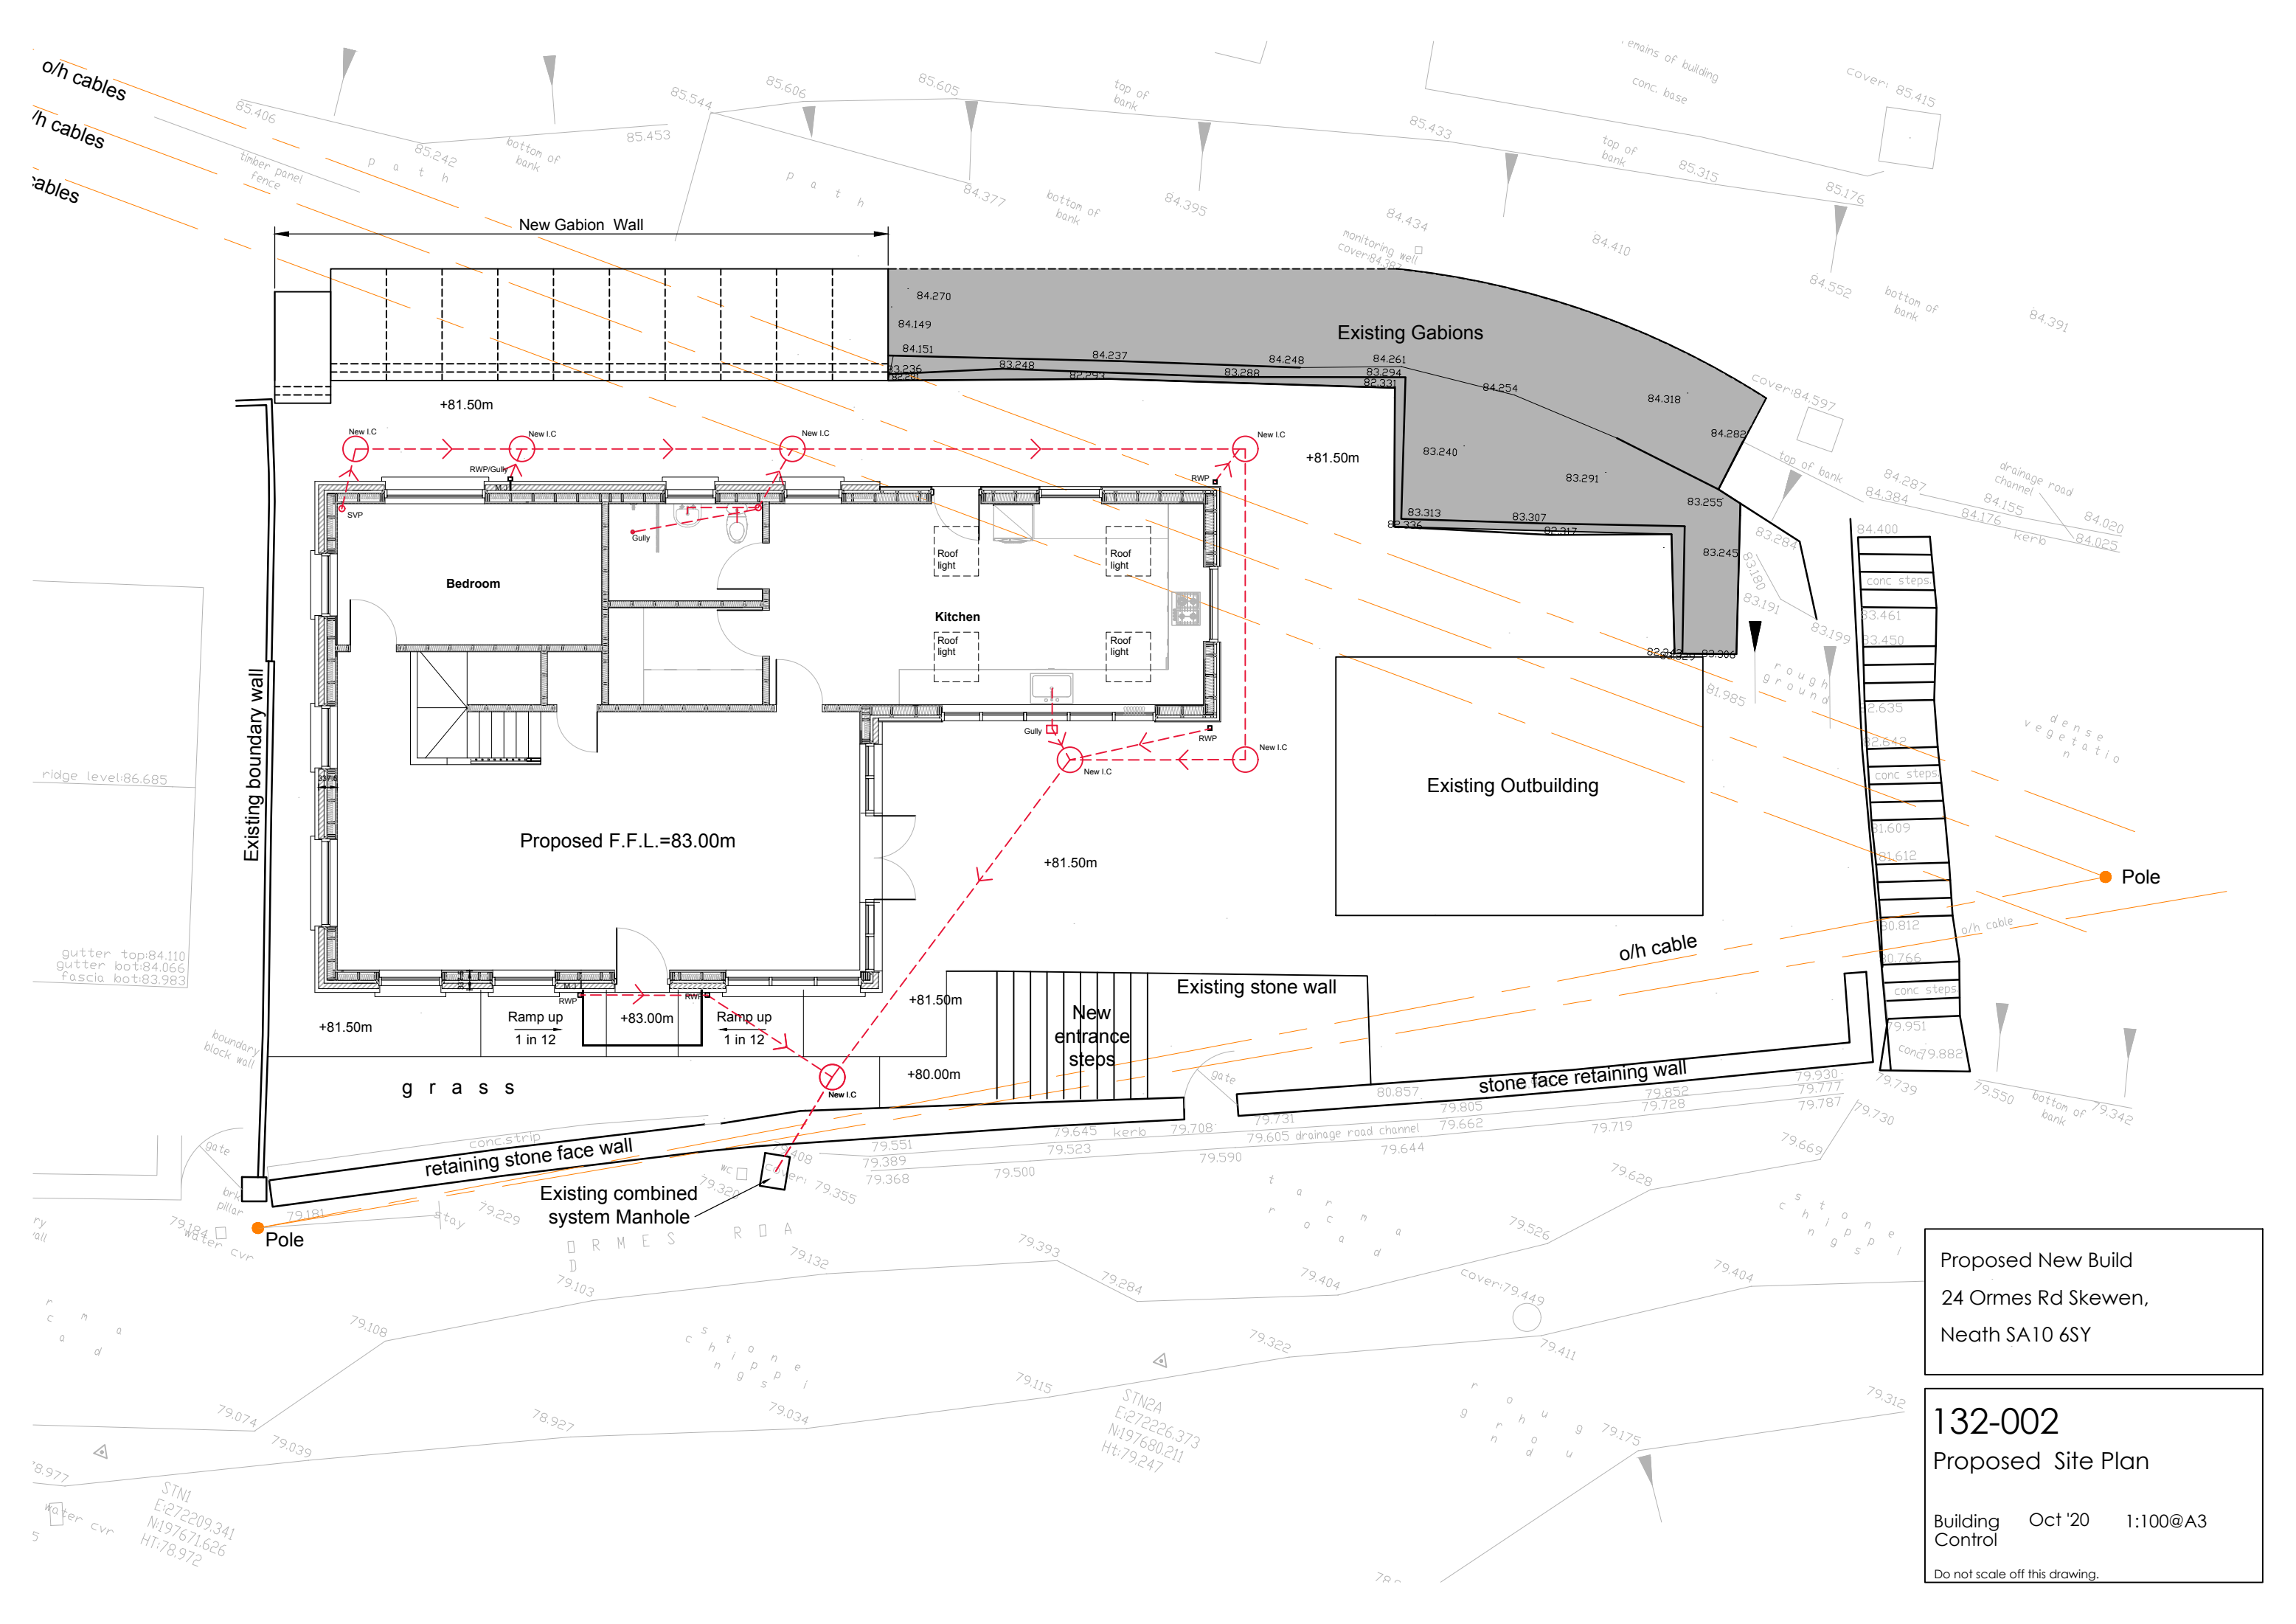

Proposed New Build
24 Ormes Rd Skewen,
Neath SA10 6SY

132-002
Proposed Site Plan

Building Control Oct '20 1:100@A3
Do not scale off this drawing.