


PARAMESH

Paramesh 3M Panel construction features galvanised horizontal and vertical rods 5mm in diameter, resistance welded at the intersection points to form a 200mm x 50mm mesh pattern.Paramesh 3M mesh fencing panels are manufactured with a 30mm barbed top on one edge of the panel; this type of top forms a simple and effective deterrent to climbing and assists in preventing objects from being easily passed over the fence line.


Additional fence panel rigidity is included by the provision of a 'V' Beam which is pressed horizontally into the mesh panel – increasing its strength with only a minimum increase on wind loading.

The system is complete with 60x60 SHS posts, positioned at 3.025m nominal post centres. Posts are supplied with factory fitted threaded inserts, plastic cap and robust steel panel fixing brackets.

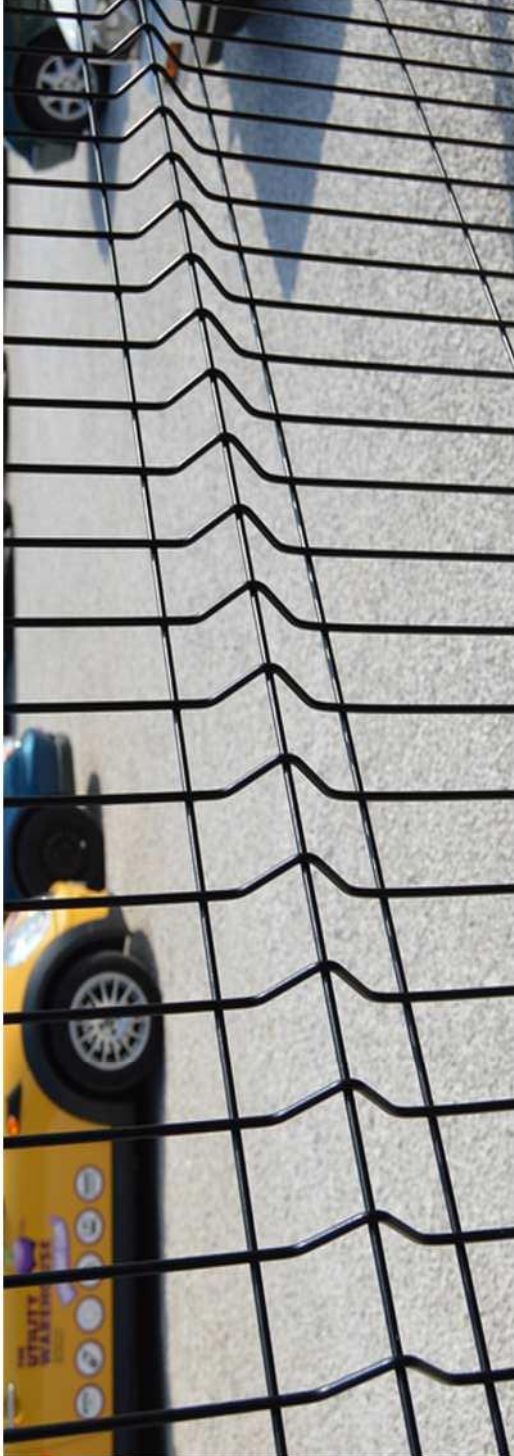

PARAMESH FENCING
Nominal Height: 2000mm (2030)
Width panels: 3005mm
Mesh and wire: 5mm Vertical wires spaced at 50mm, 5mm Horizontal wires spaced at 200mm.
4no Reinforcing 'V' Beams are incorporated in the Width of each panel
Panels have a 30mm Barb to give additional security – if necessary, panel can be installed 'upside down' to achieve a flush edge
Pre Galvanised & polyester powder coated Green RAL6005 / Black RAL9005

PARAMESH SWING GATES
Standard Single and Double Leaf Swing Gates, to compliment and match the above PARAMESH 3M Fence, can be supplied by Paramount Steel Fence
Gates can be either 90 degree or 180 degree opening, left or right hung – to suit the clients needs on site

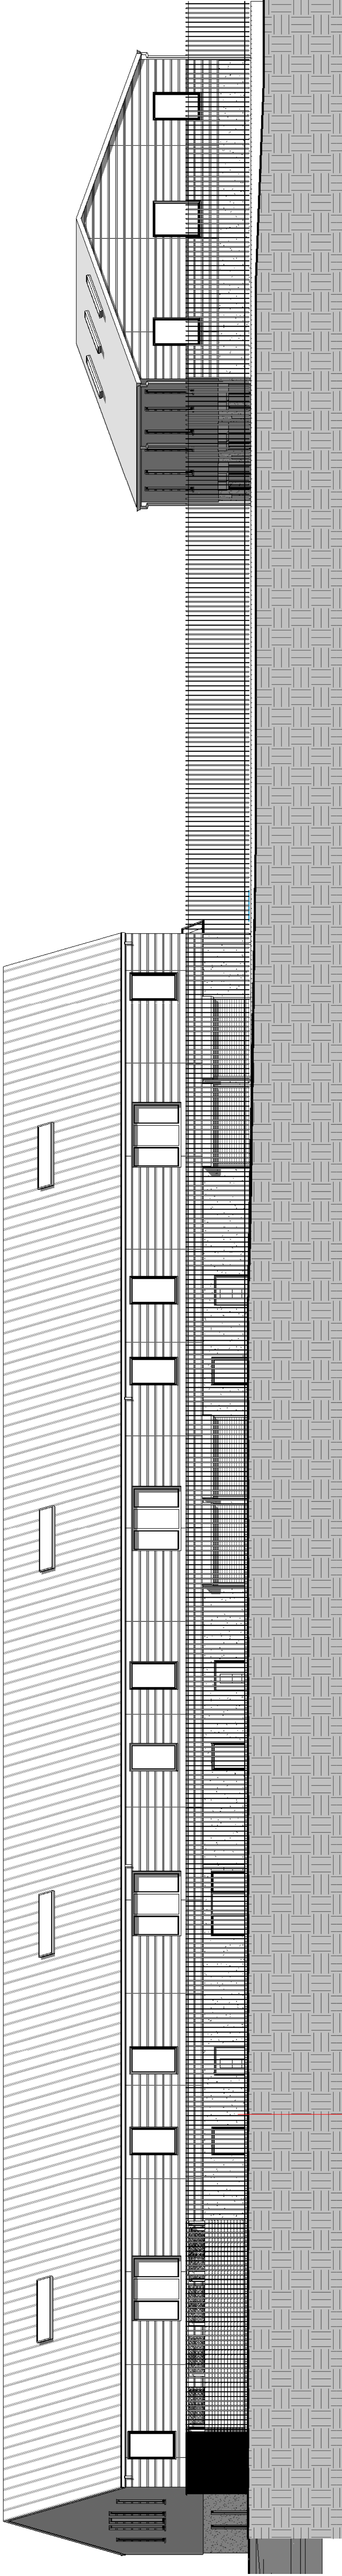

PARAMESH FENCING
Height: 2400mm
Pre Galvanised & polyester powder coated Green RAL6005

Paramesh Fence and Gate