


NOTES

Use only figured dimensions
Do not scale except in connection with Planning Applications
Contractor to check all dimensions and notify CA of any discrepancies
Copyright of this drawing remains with W GRIFFITHS

Rev.	Desc.	Date
D	Planning	24-09-20
C	14250 site identification plan added	10-07-20
B	PAC Submission	20-05-20
A	Pre app final	25-03-20

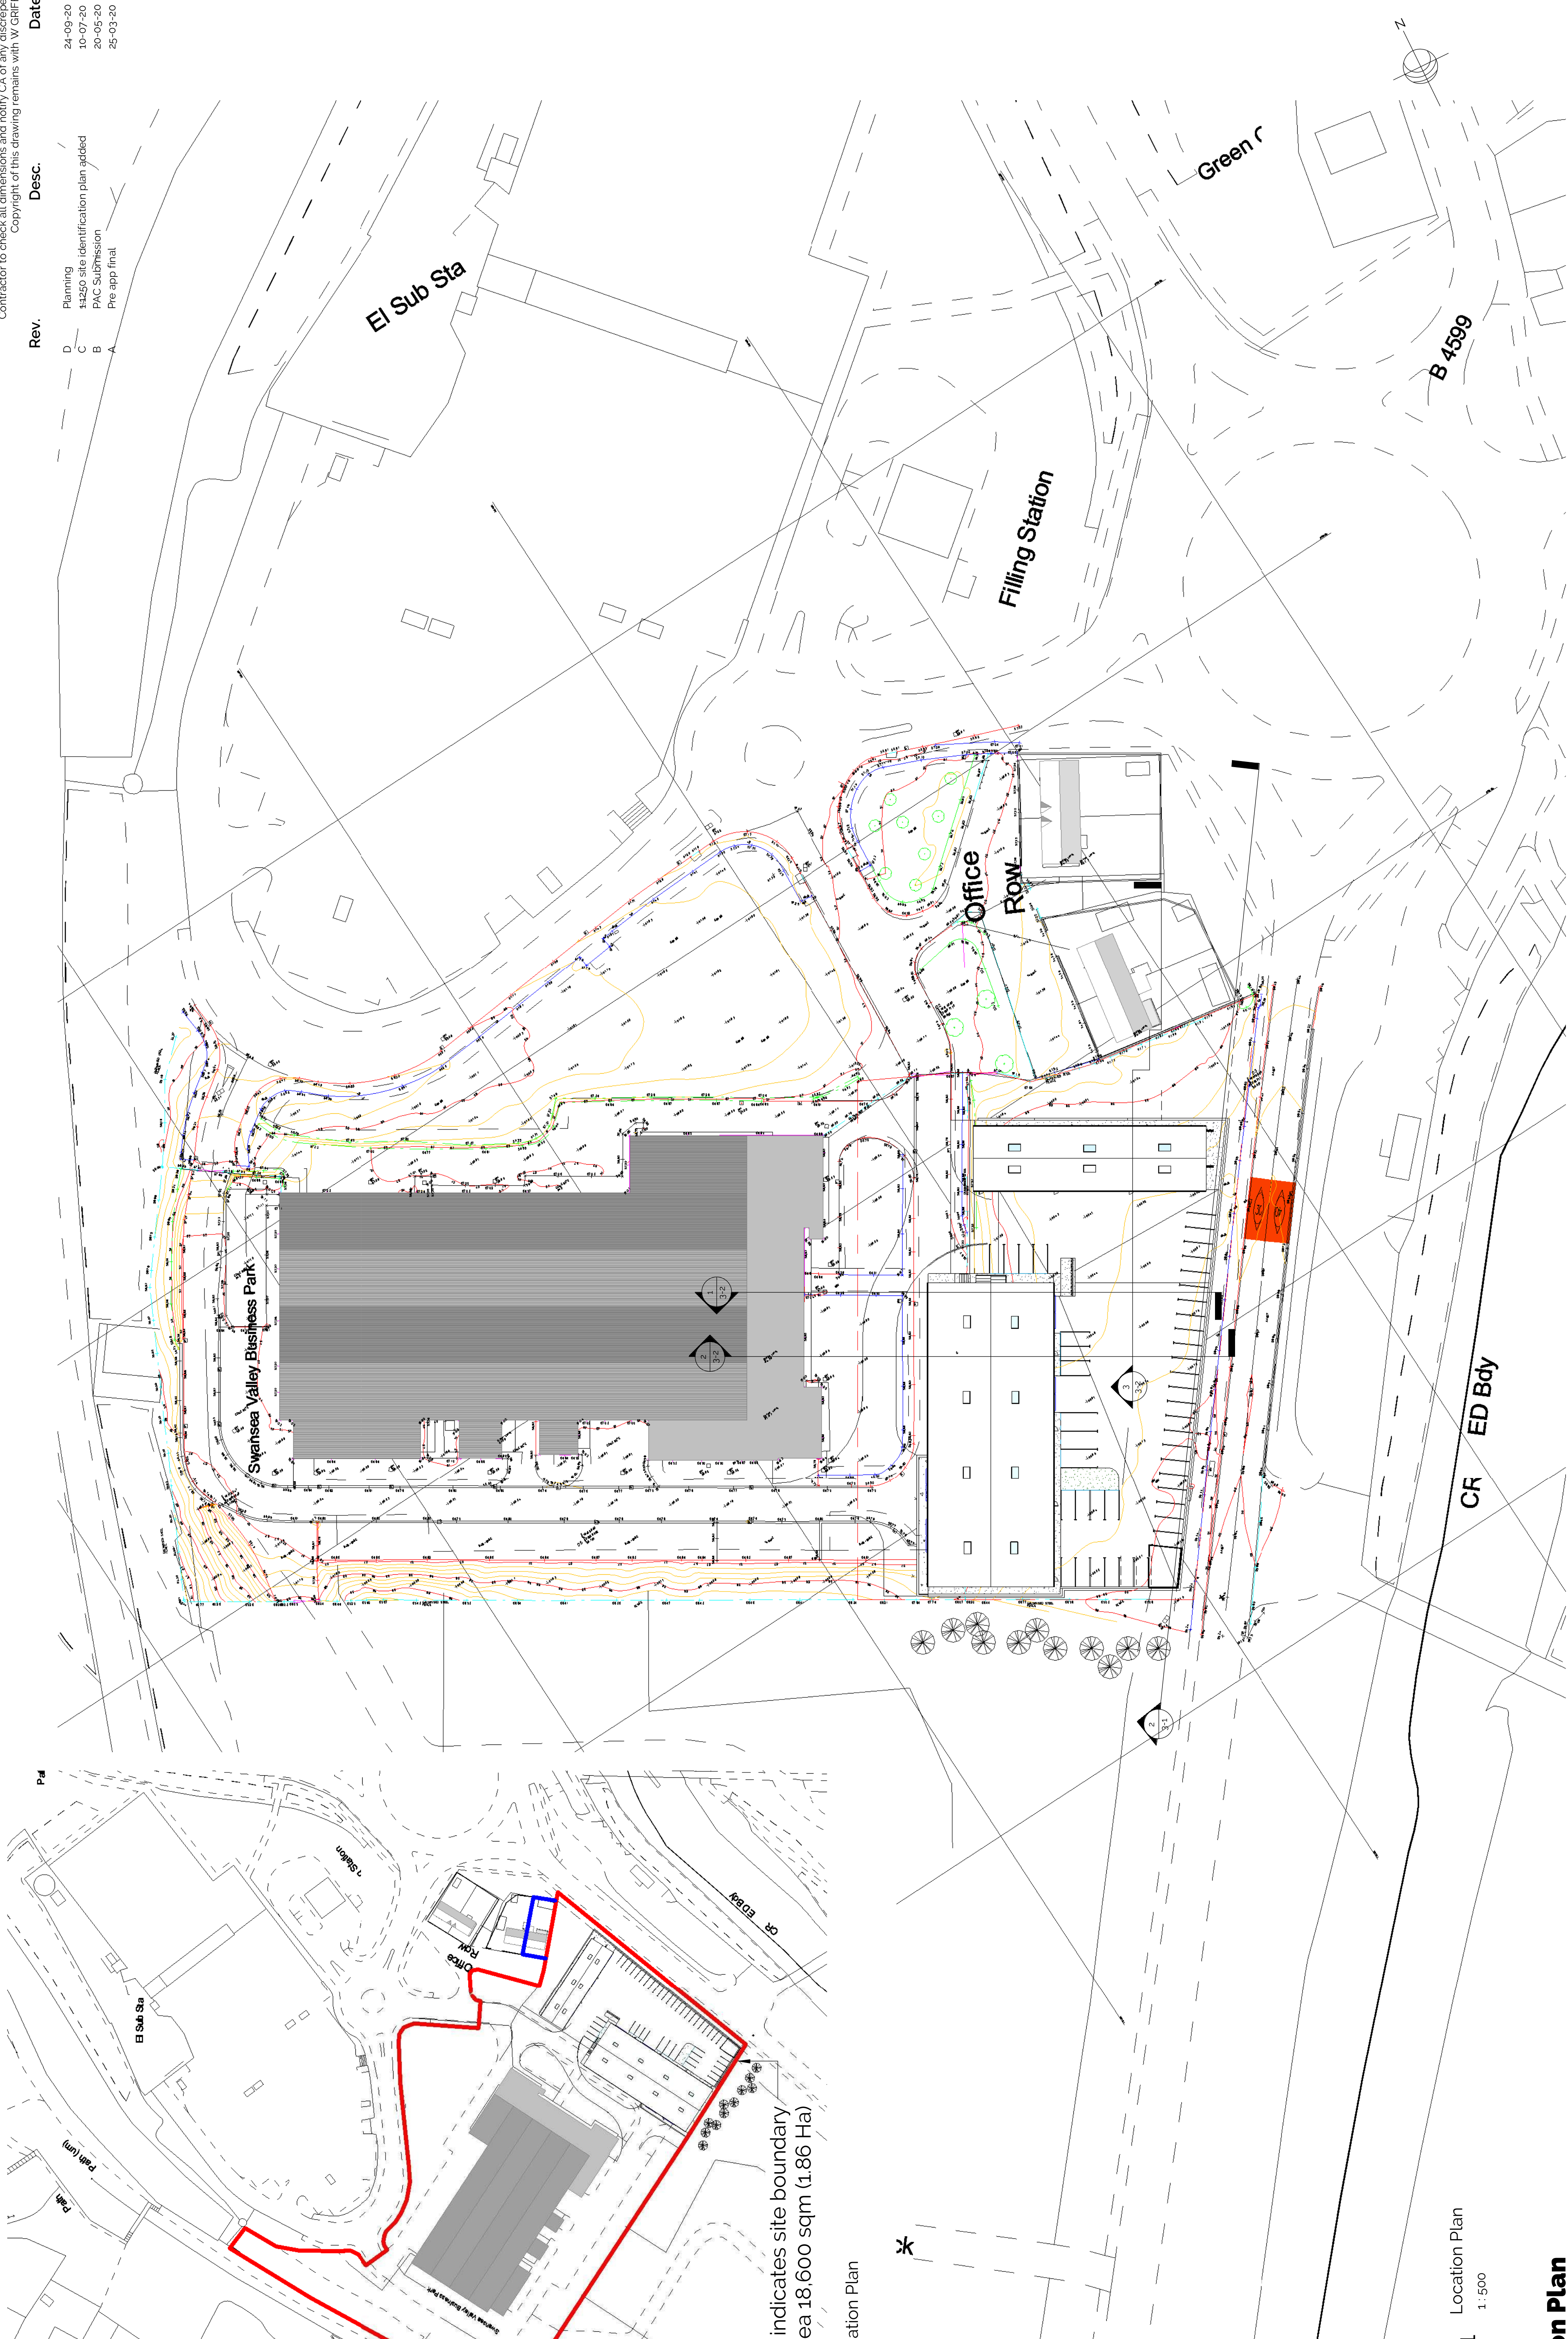

red line indicates site boundary
area 18,600 sqm (1.86 Ha)

2 OS Location Plan
1:1250

1 Location Plan
1:500

Location Plan

W.GRIFFITHS
ARCHITECTS • PENSEIRI

Falcon Chambers
105-107, Llanelli
SA45 3JB
www.wgriffiths.co.uk
Tel: 01792 655332

PROJECT Redevelopment of Land Adjacent to Office Row, Ystalyfera

SCALE	As indicated	SIZE	A1
DRAWN	-	DATE	10/29/19
CHECKED	Checker	DATE	

TITLE Location Plan

1690	4-1	D
------	-----	---