


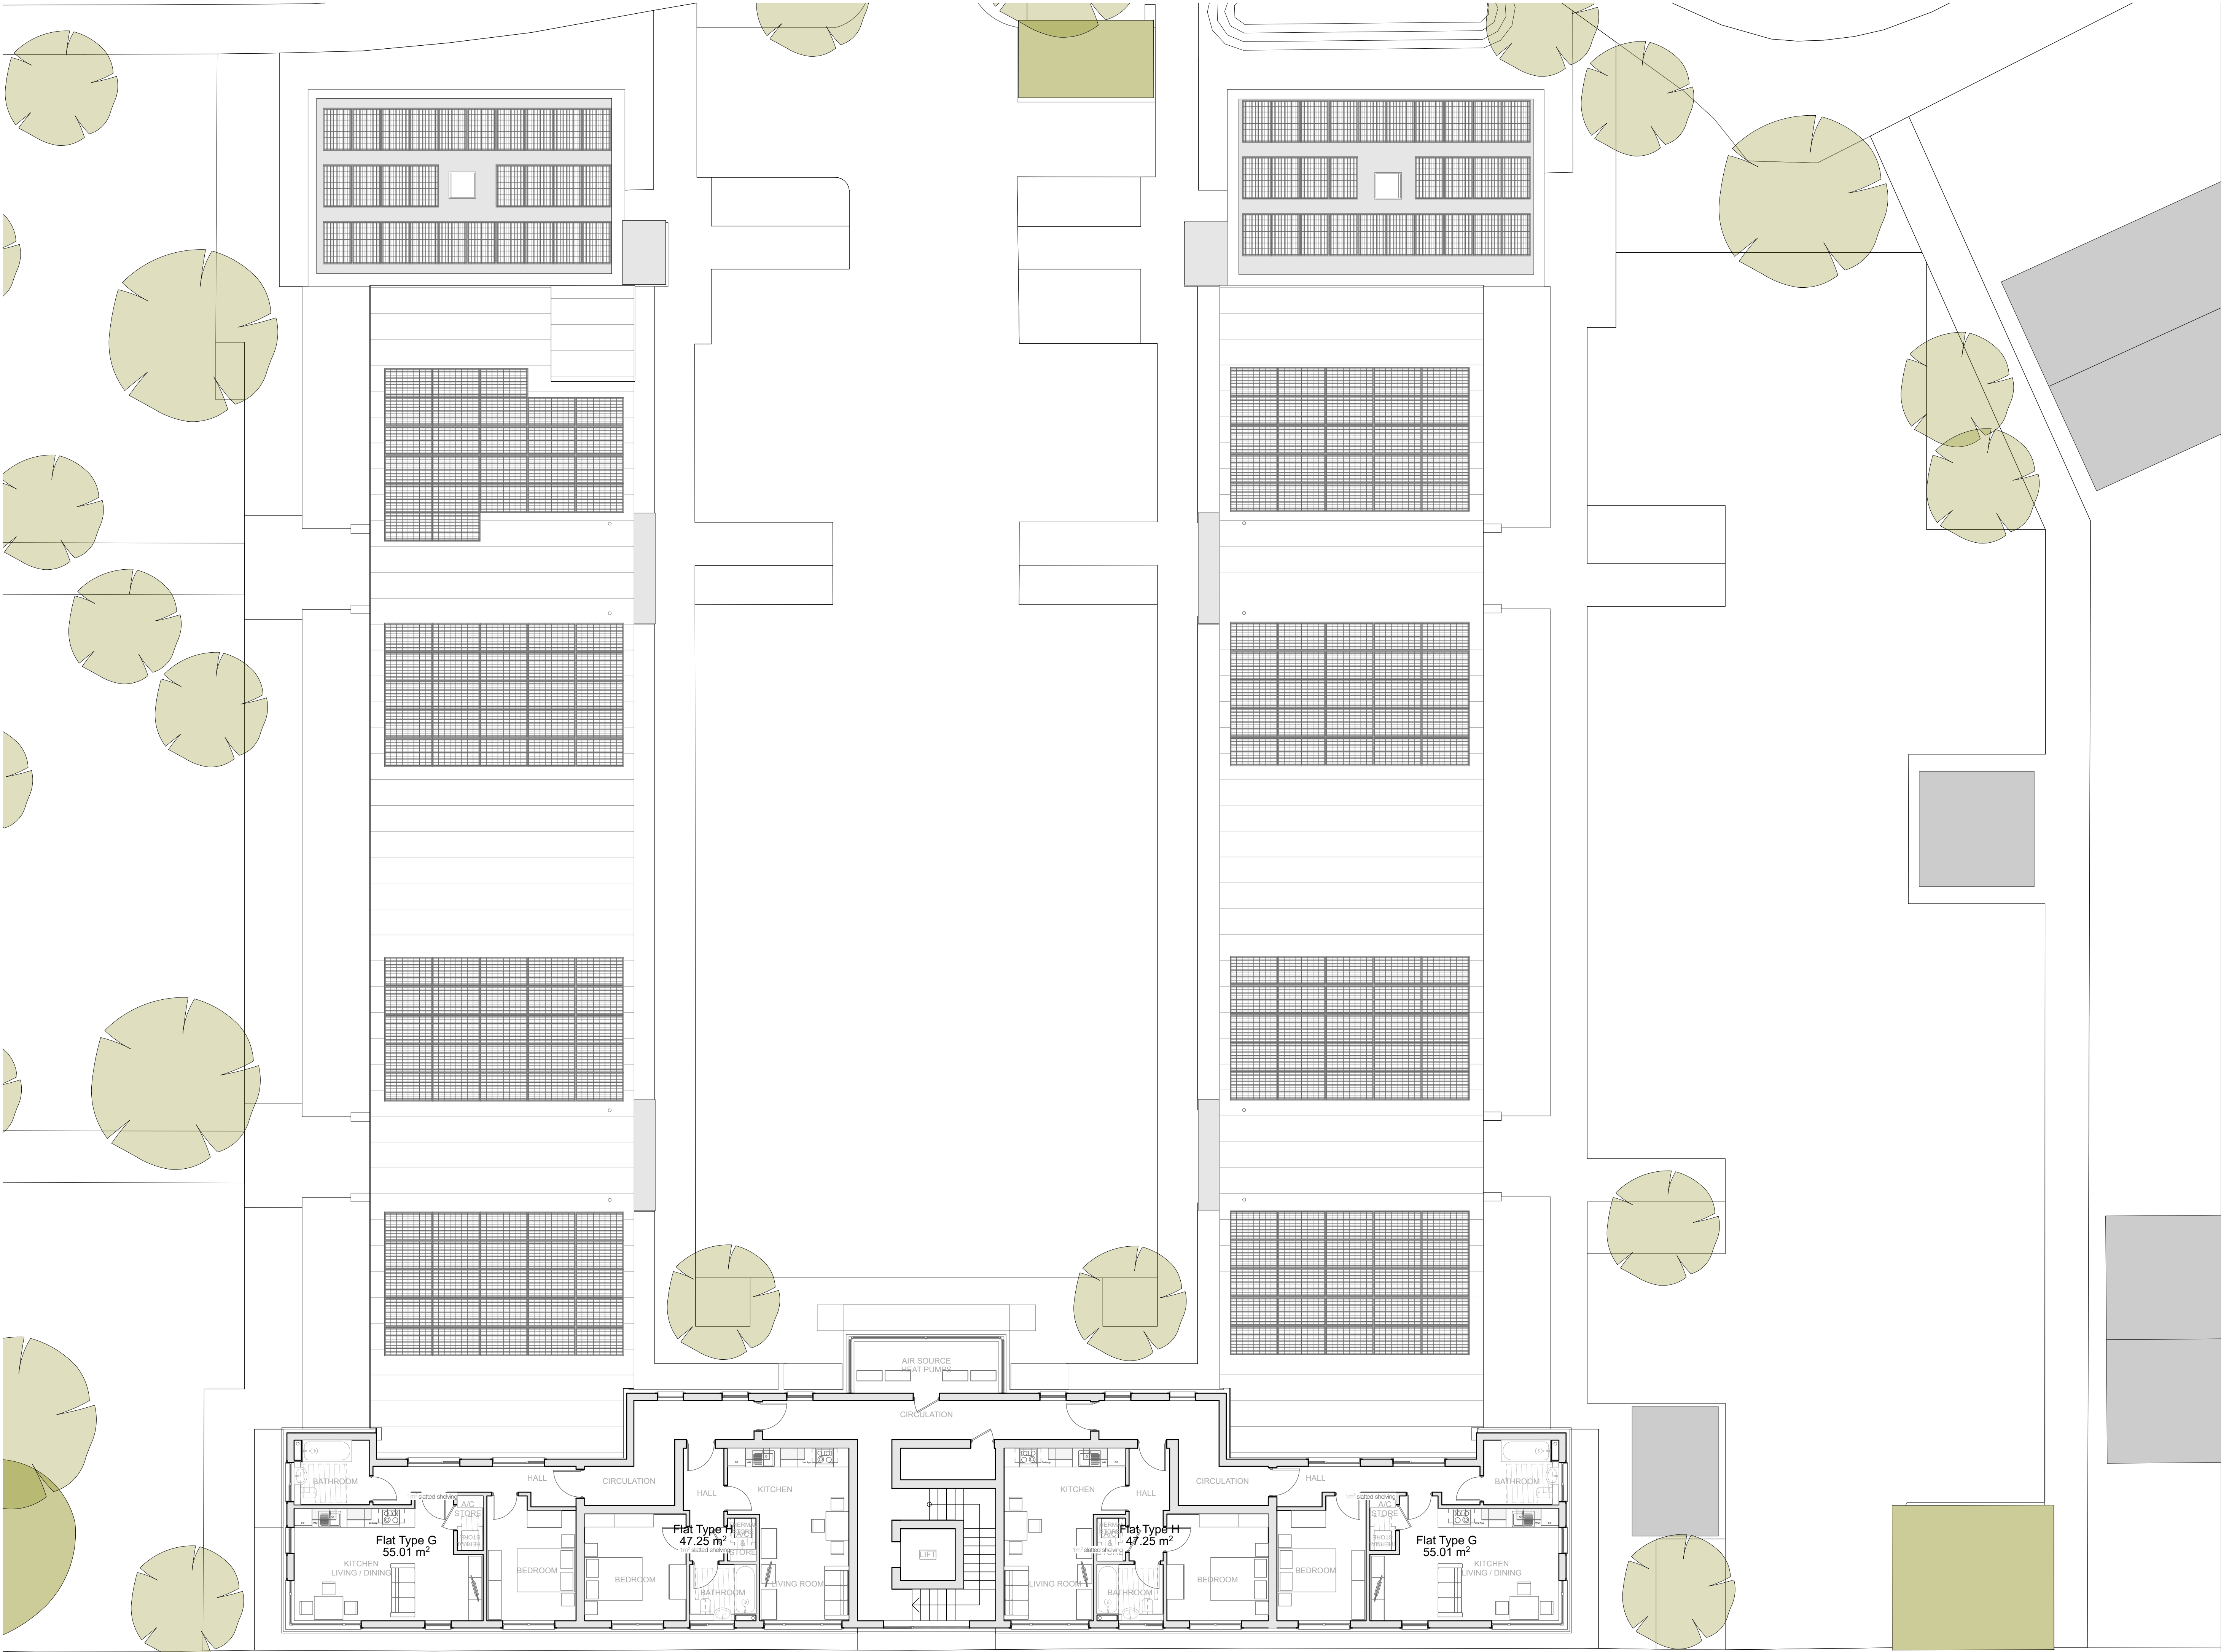

010002000300040005000mm

Rev

Description

Date

By

01

Initial Issue

30/03/2020

MC

02

Pre Application Issue

04/05/2020

JRM

03

New PV panels layout

06/05/2020

MC

04

PLANNING APPLICATION

21/10/2020

MC

Tai

Tarian

dennis hellyar Architects

t: +44 (0)1446 500720

e: info@dennishellyar-architects.com

w: www.dennishellyar-architects.com

This document and its design content is © Dennis Hellyar Architects. It shall be read in conjunction with all other associated project information including models, specifications, schedules and related consultants documents. Do not scale from documents. All dimensions to be checked on site. Immediately report any discrepancies, errors or omissions on this document to the Originator. If in doubt ASK.

Project

Sandfields

Address

Bevin Avenue, Port Talbot SA12 6JN

Client

Tai Tarian

Drawn

MLC

File

175 Sandfields - Masterplan 24.pln

Date

21/10/2020

Status

PLANNING

Scale @ A1

1:100

Revision

04

Title

Blocks 05/06/07 - Proposed Fourth Floor

No

175 - DHA - ZZ - 04 - DR - A - 0138