


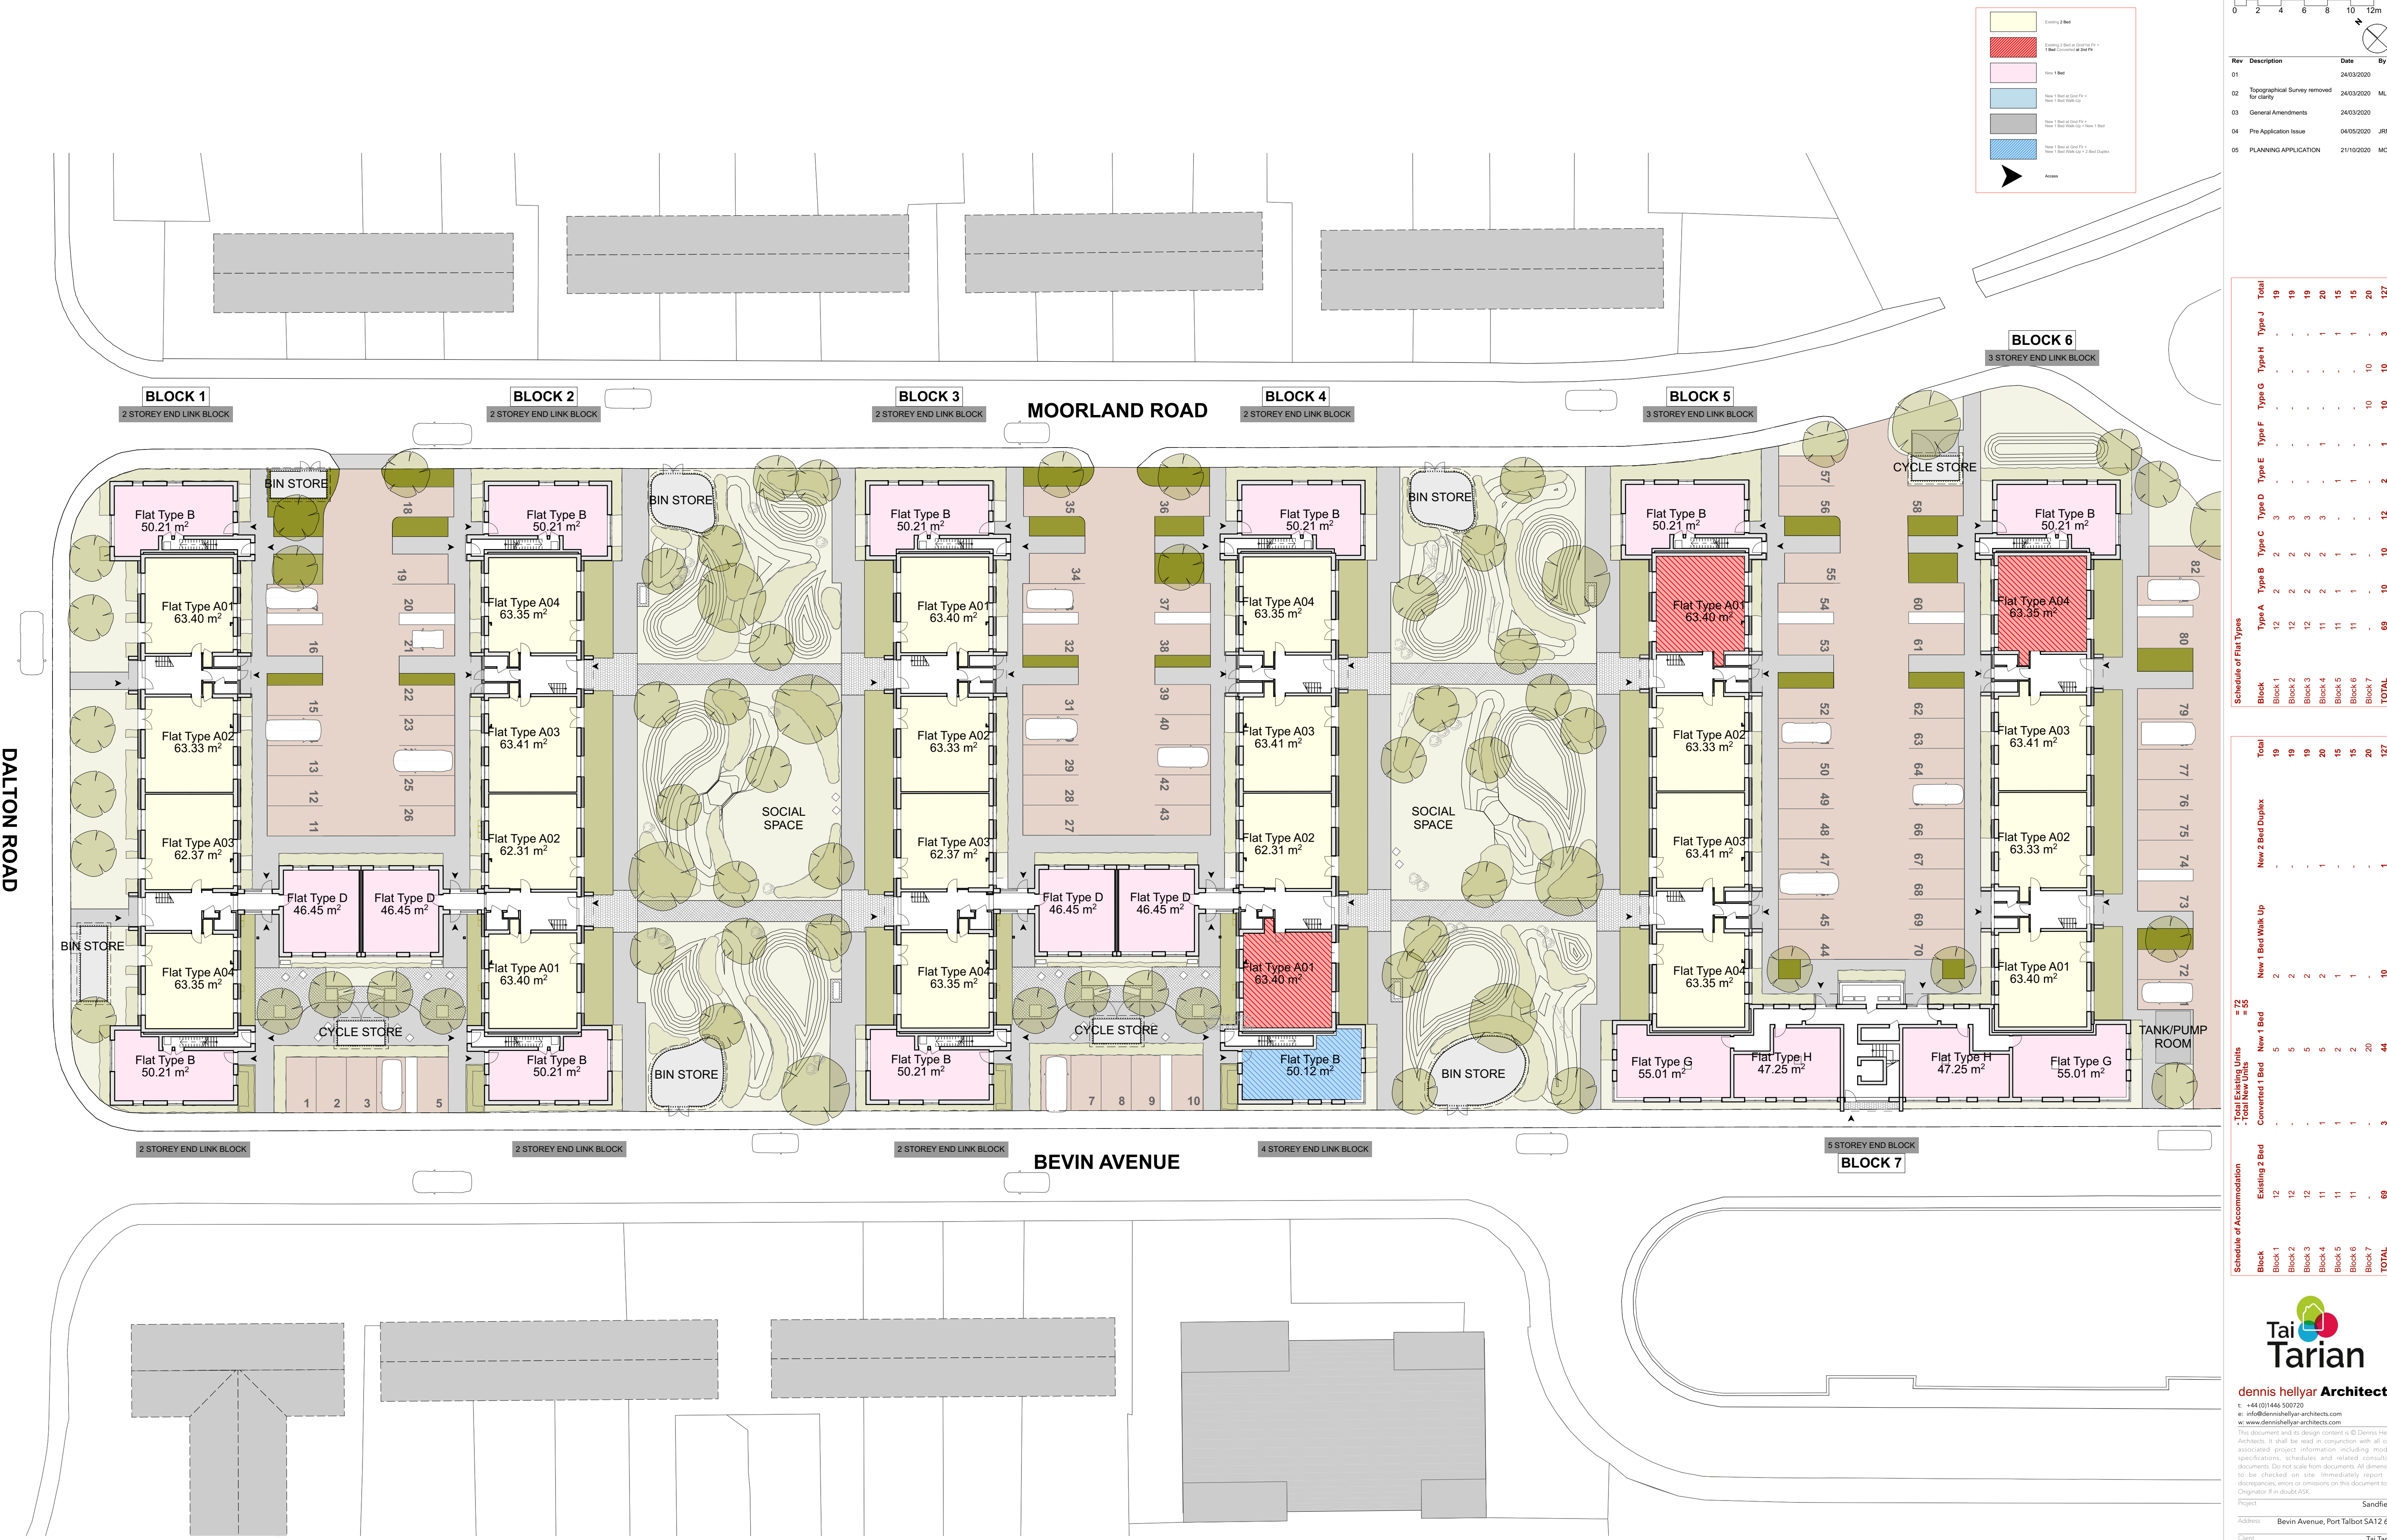

Rev	Description	Date	By
01		24/03/2020	
02	Topographical Survey removed for clarity	24/03/2020	MLC
03	General Amendments	24/03/2020	
04	Pre Application Issue	04/05/2020	JRM
05	PLANNING APPLICATION	21/10/2020	MC

Schedule of Flat Types		Total									
TOTAL		69	10	10	12	2	1	10	10	3	127

Schedule of Accommodation		Total									
