


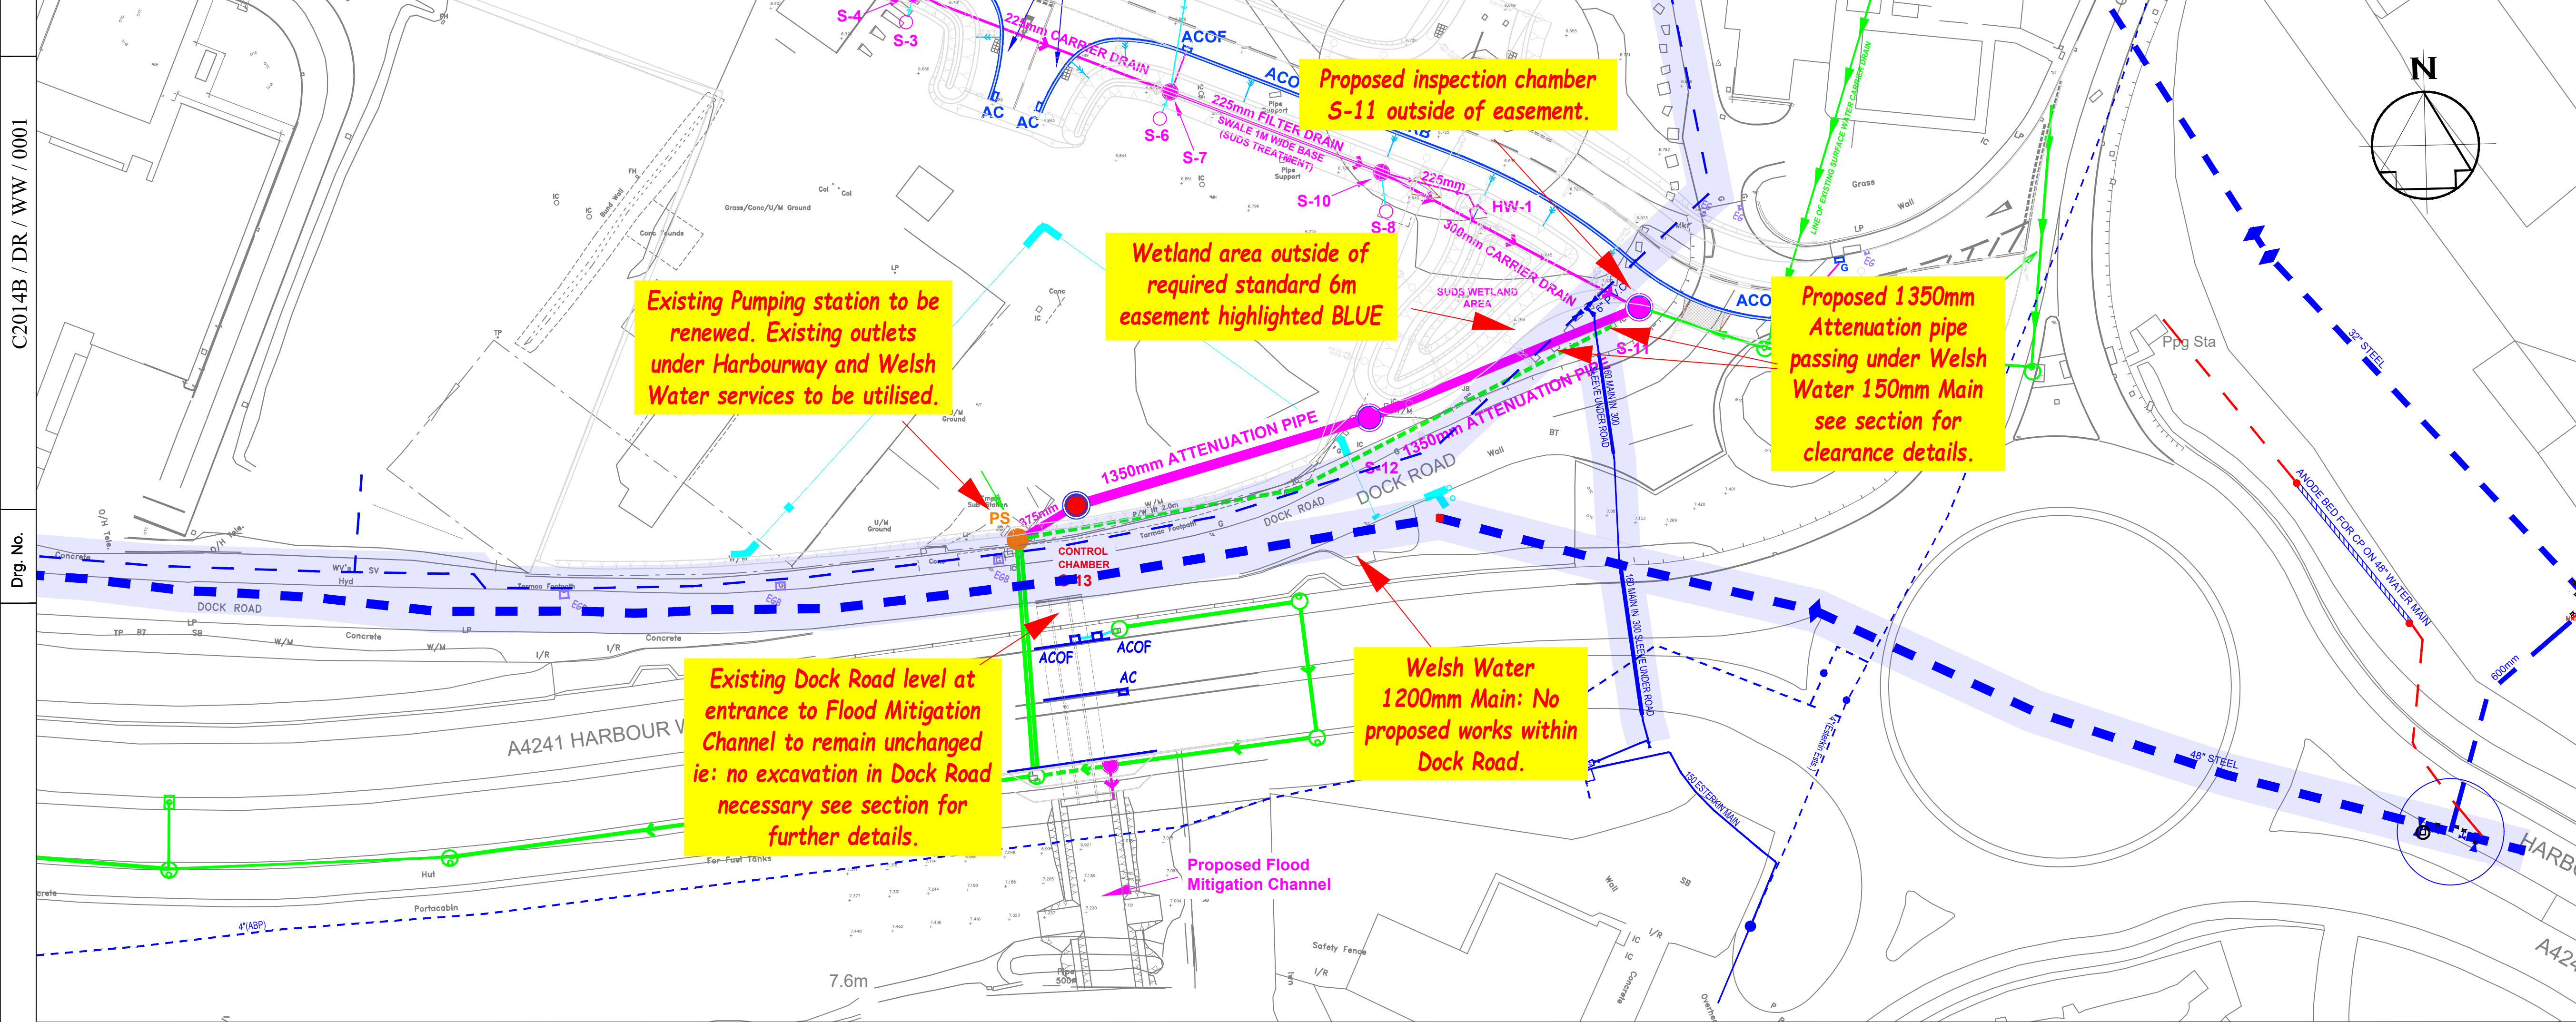

NOTES				
1. All dimensions are in millimetres unless otherwise stated.				
2. All levels are quoted in metres above Ordnance Datum.				

