



Rear Elevation Scale 1;100

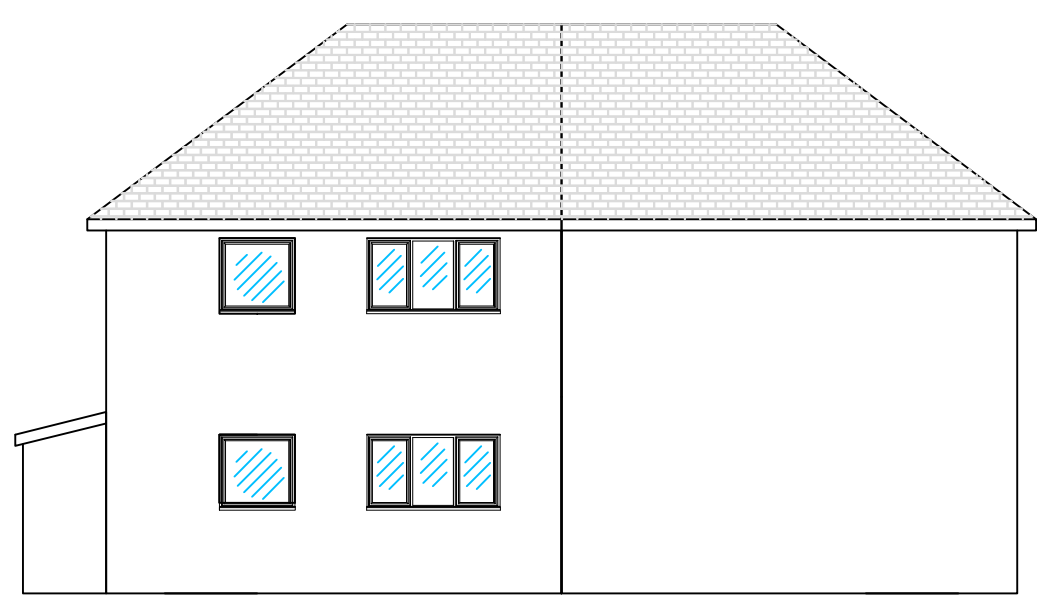


Existing

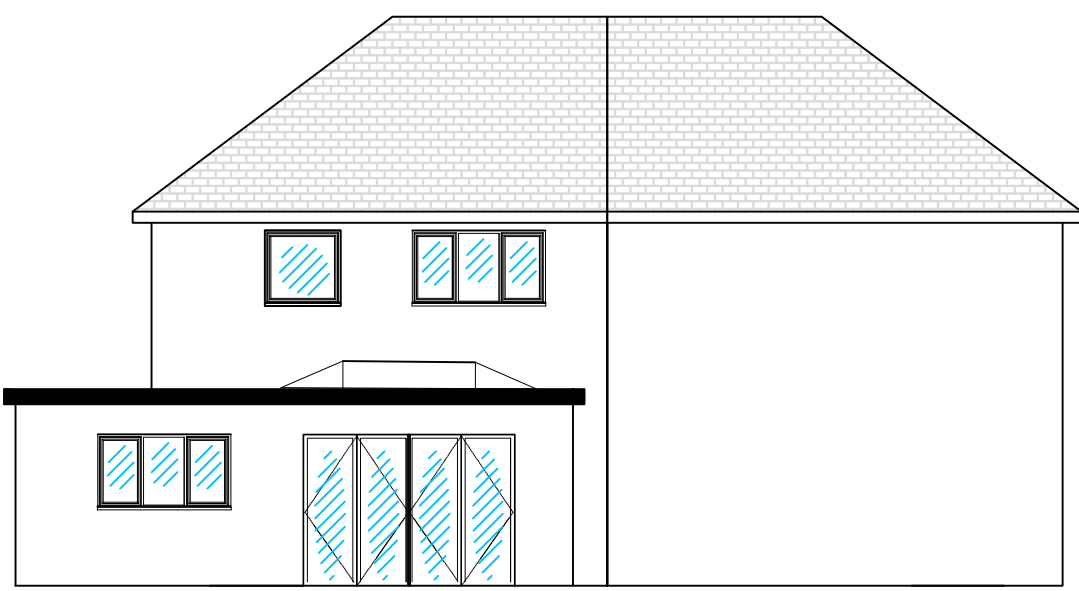

Proposed


Block Plan Scale 1;200

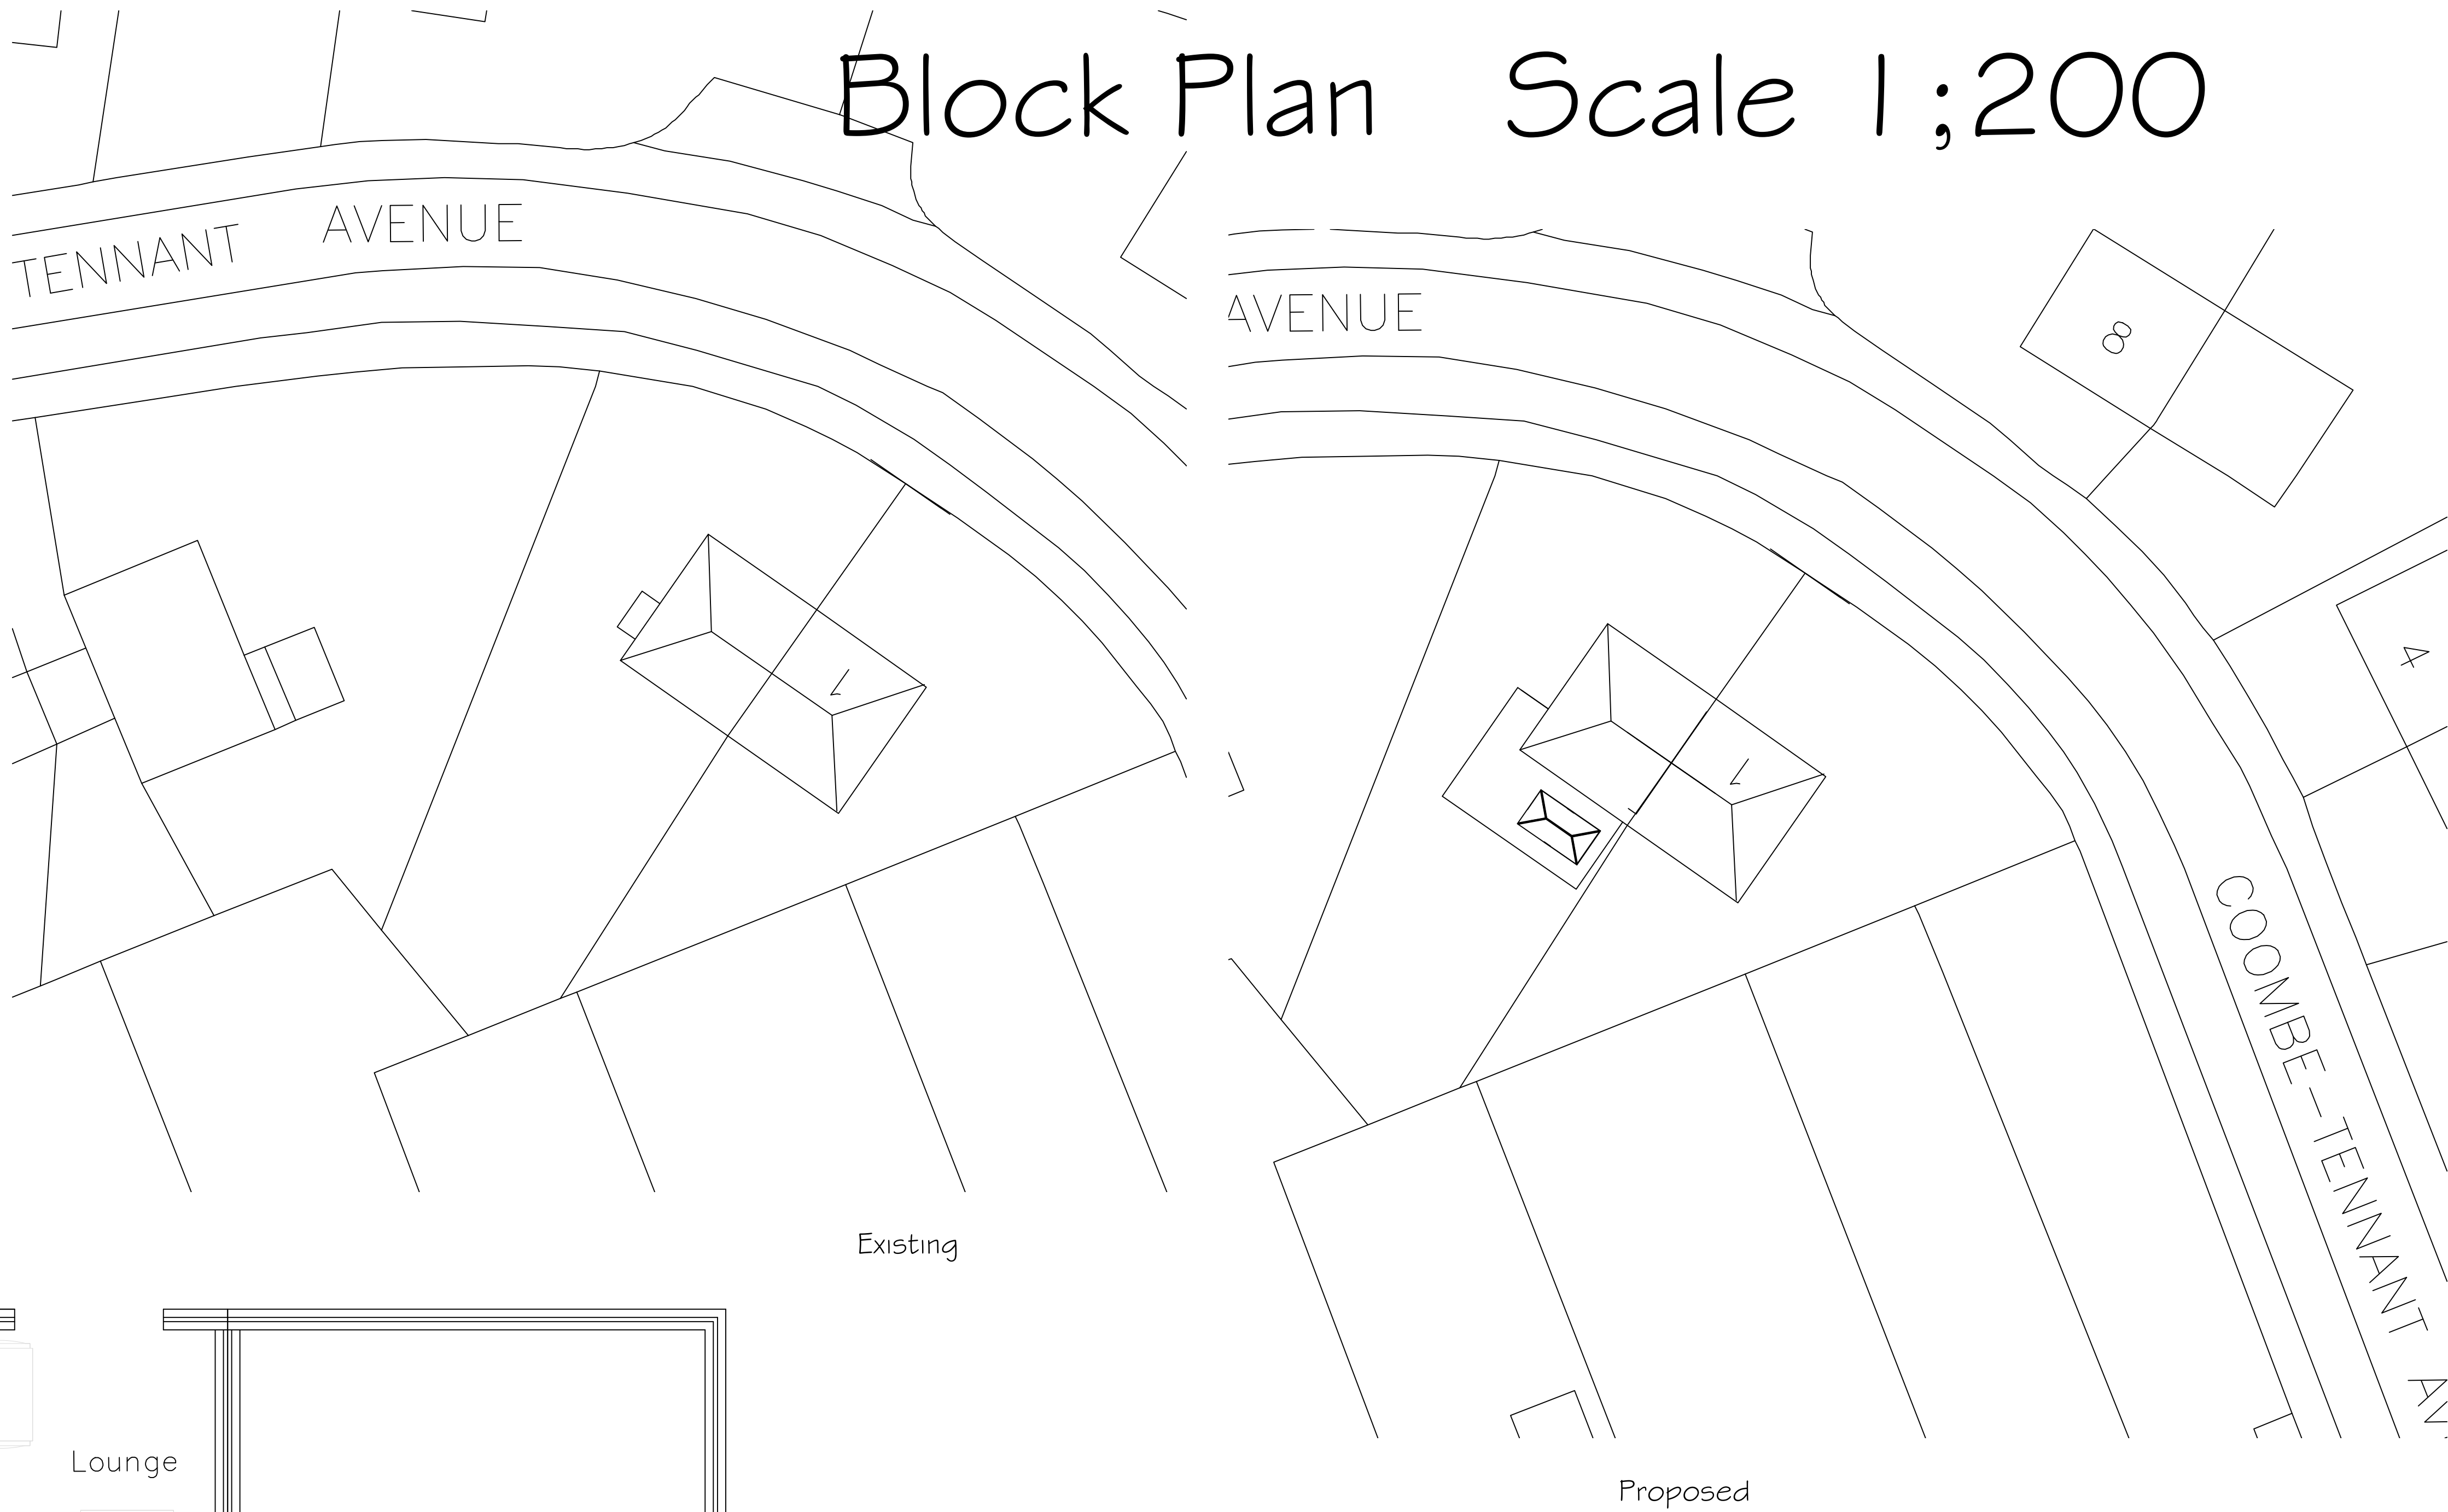


Existing

Proposed

Existing

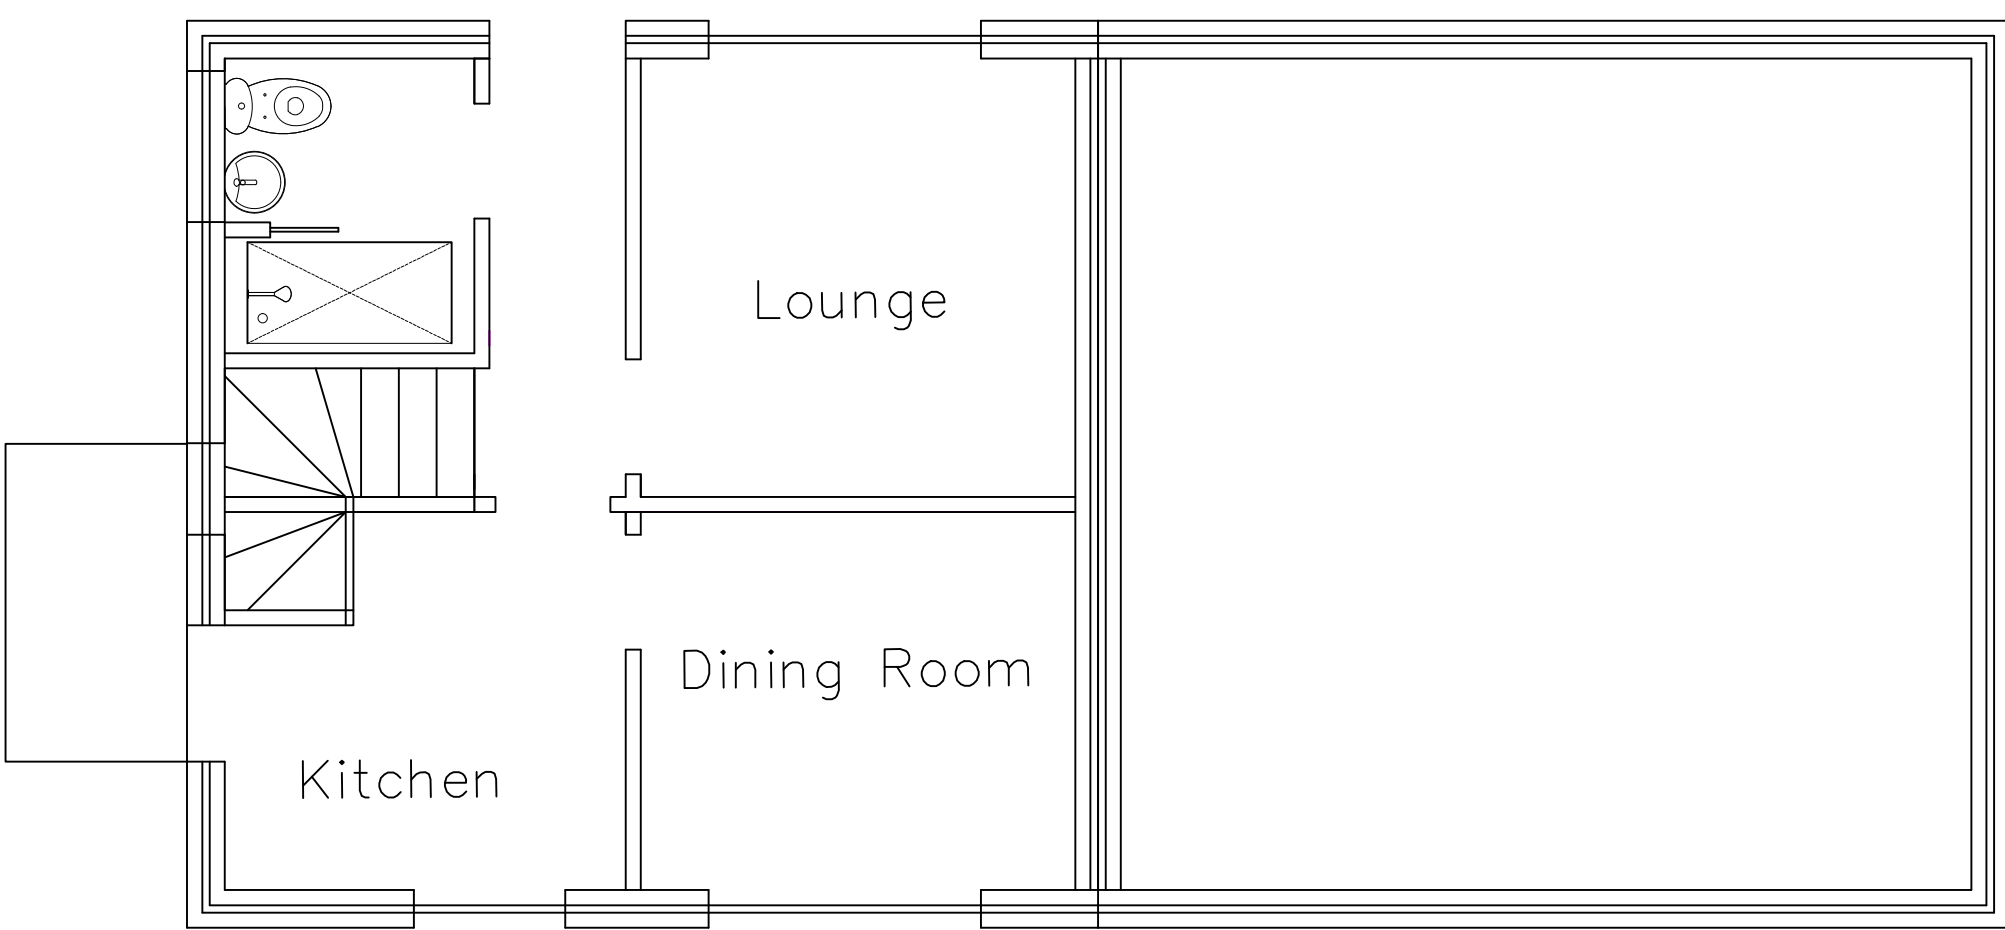


Ground Floor Plan Scale 1;50

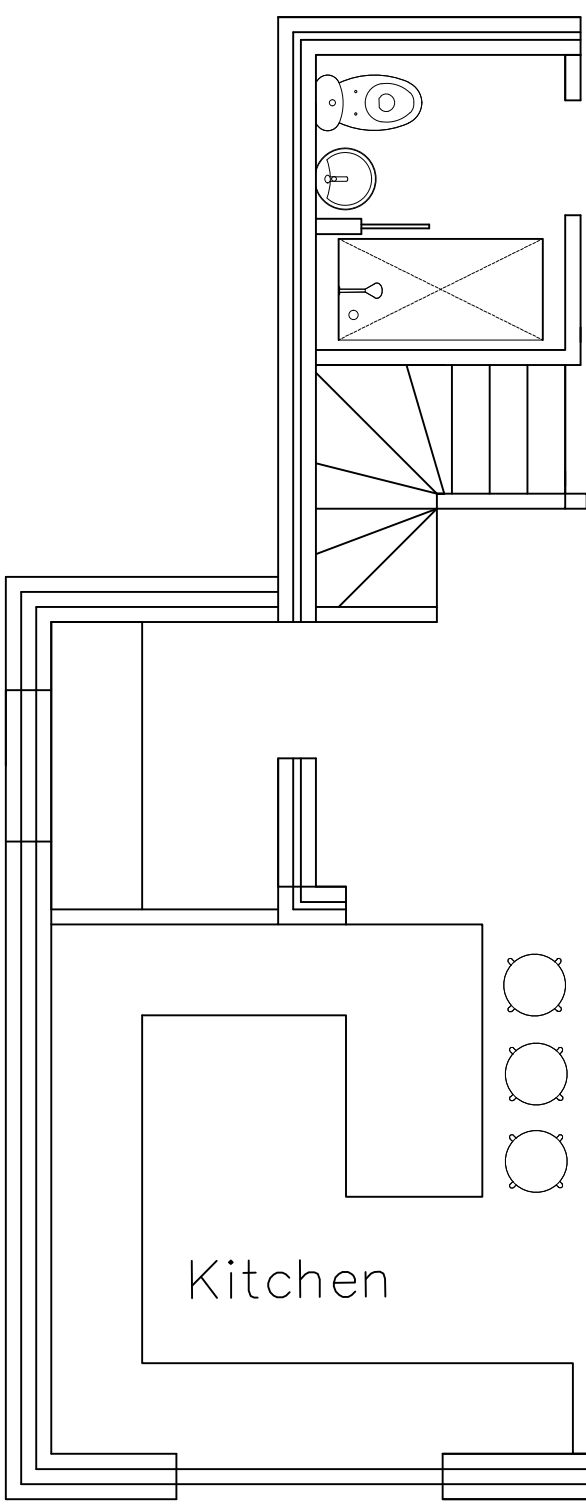


Proposed

Side Elevation Scale 1;100


Proposed

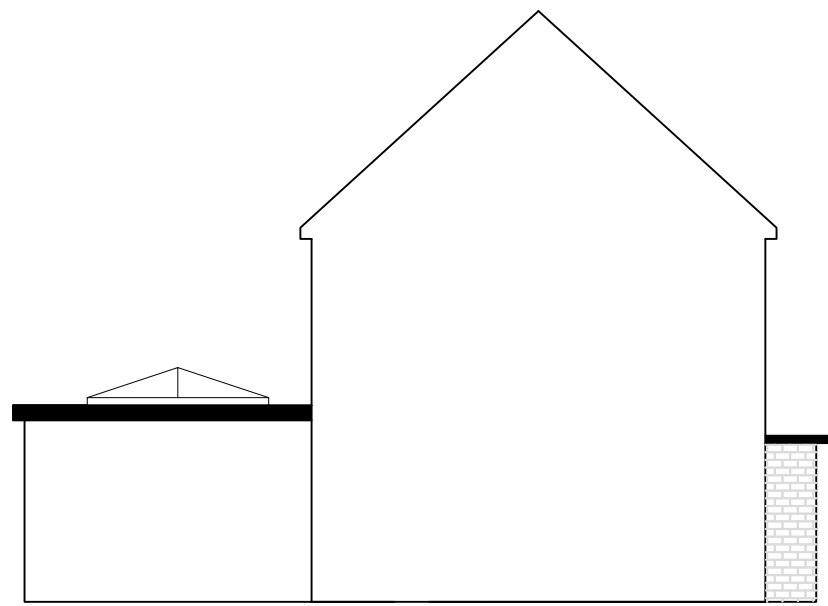


Existing

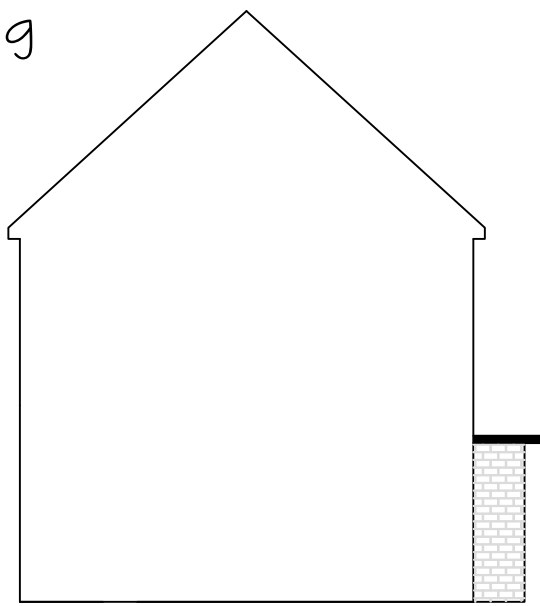

Existing

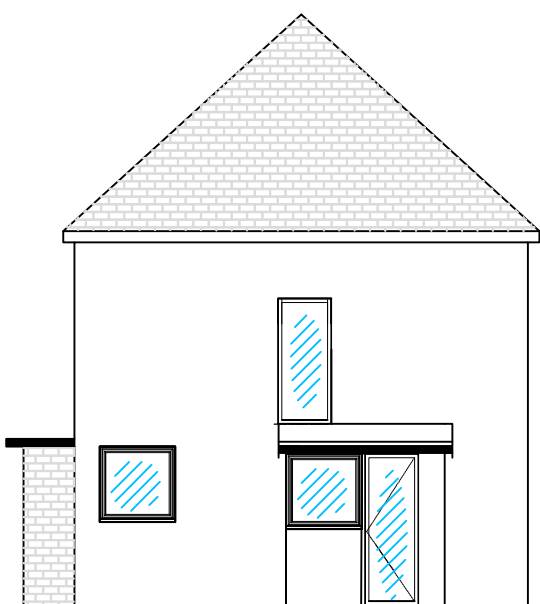


Proposed

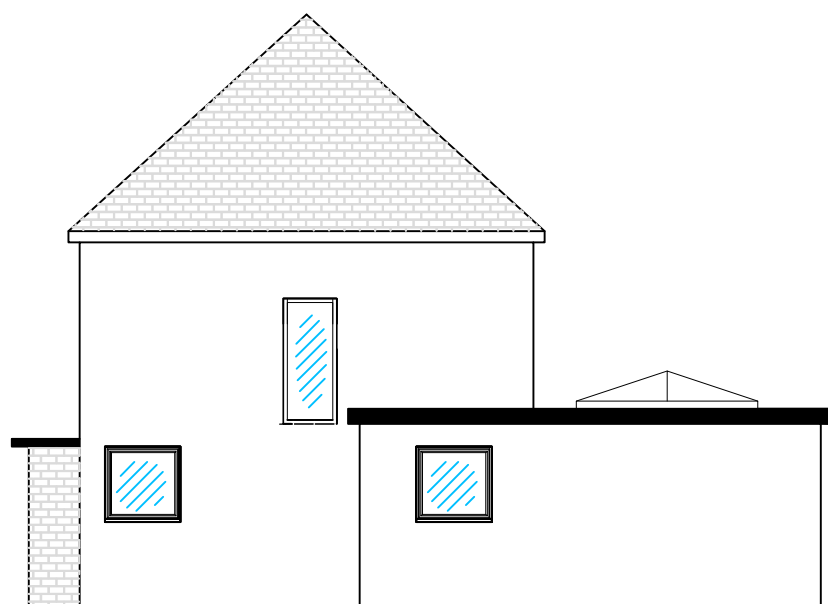

Side Elevation Scale 1;100

Existing

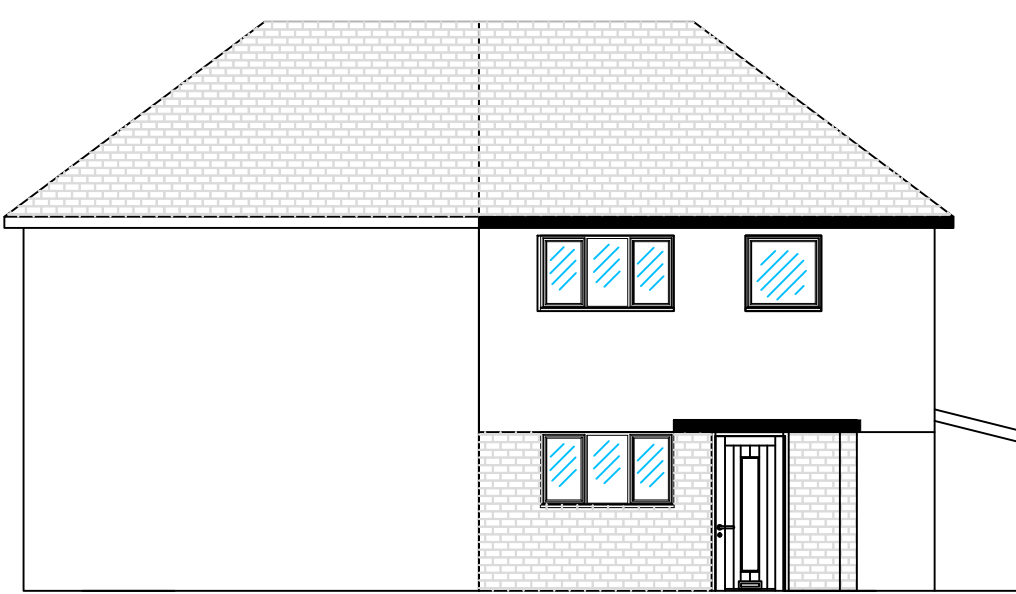

Proposed



Front Elevation Scale 1;100



PLANNING		
D Cook Coombe Tennant Avenue		
PROJECT:		
TITLE: Existing and Proposed Plans and Elevations		
AS SHOWN	DRAWING	PROJECT
As Shown	SLR	SLR
CAD FILE:	FILE NAME	DATE
	SLR	
PROJECT NO. 001		A